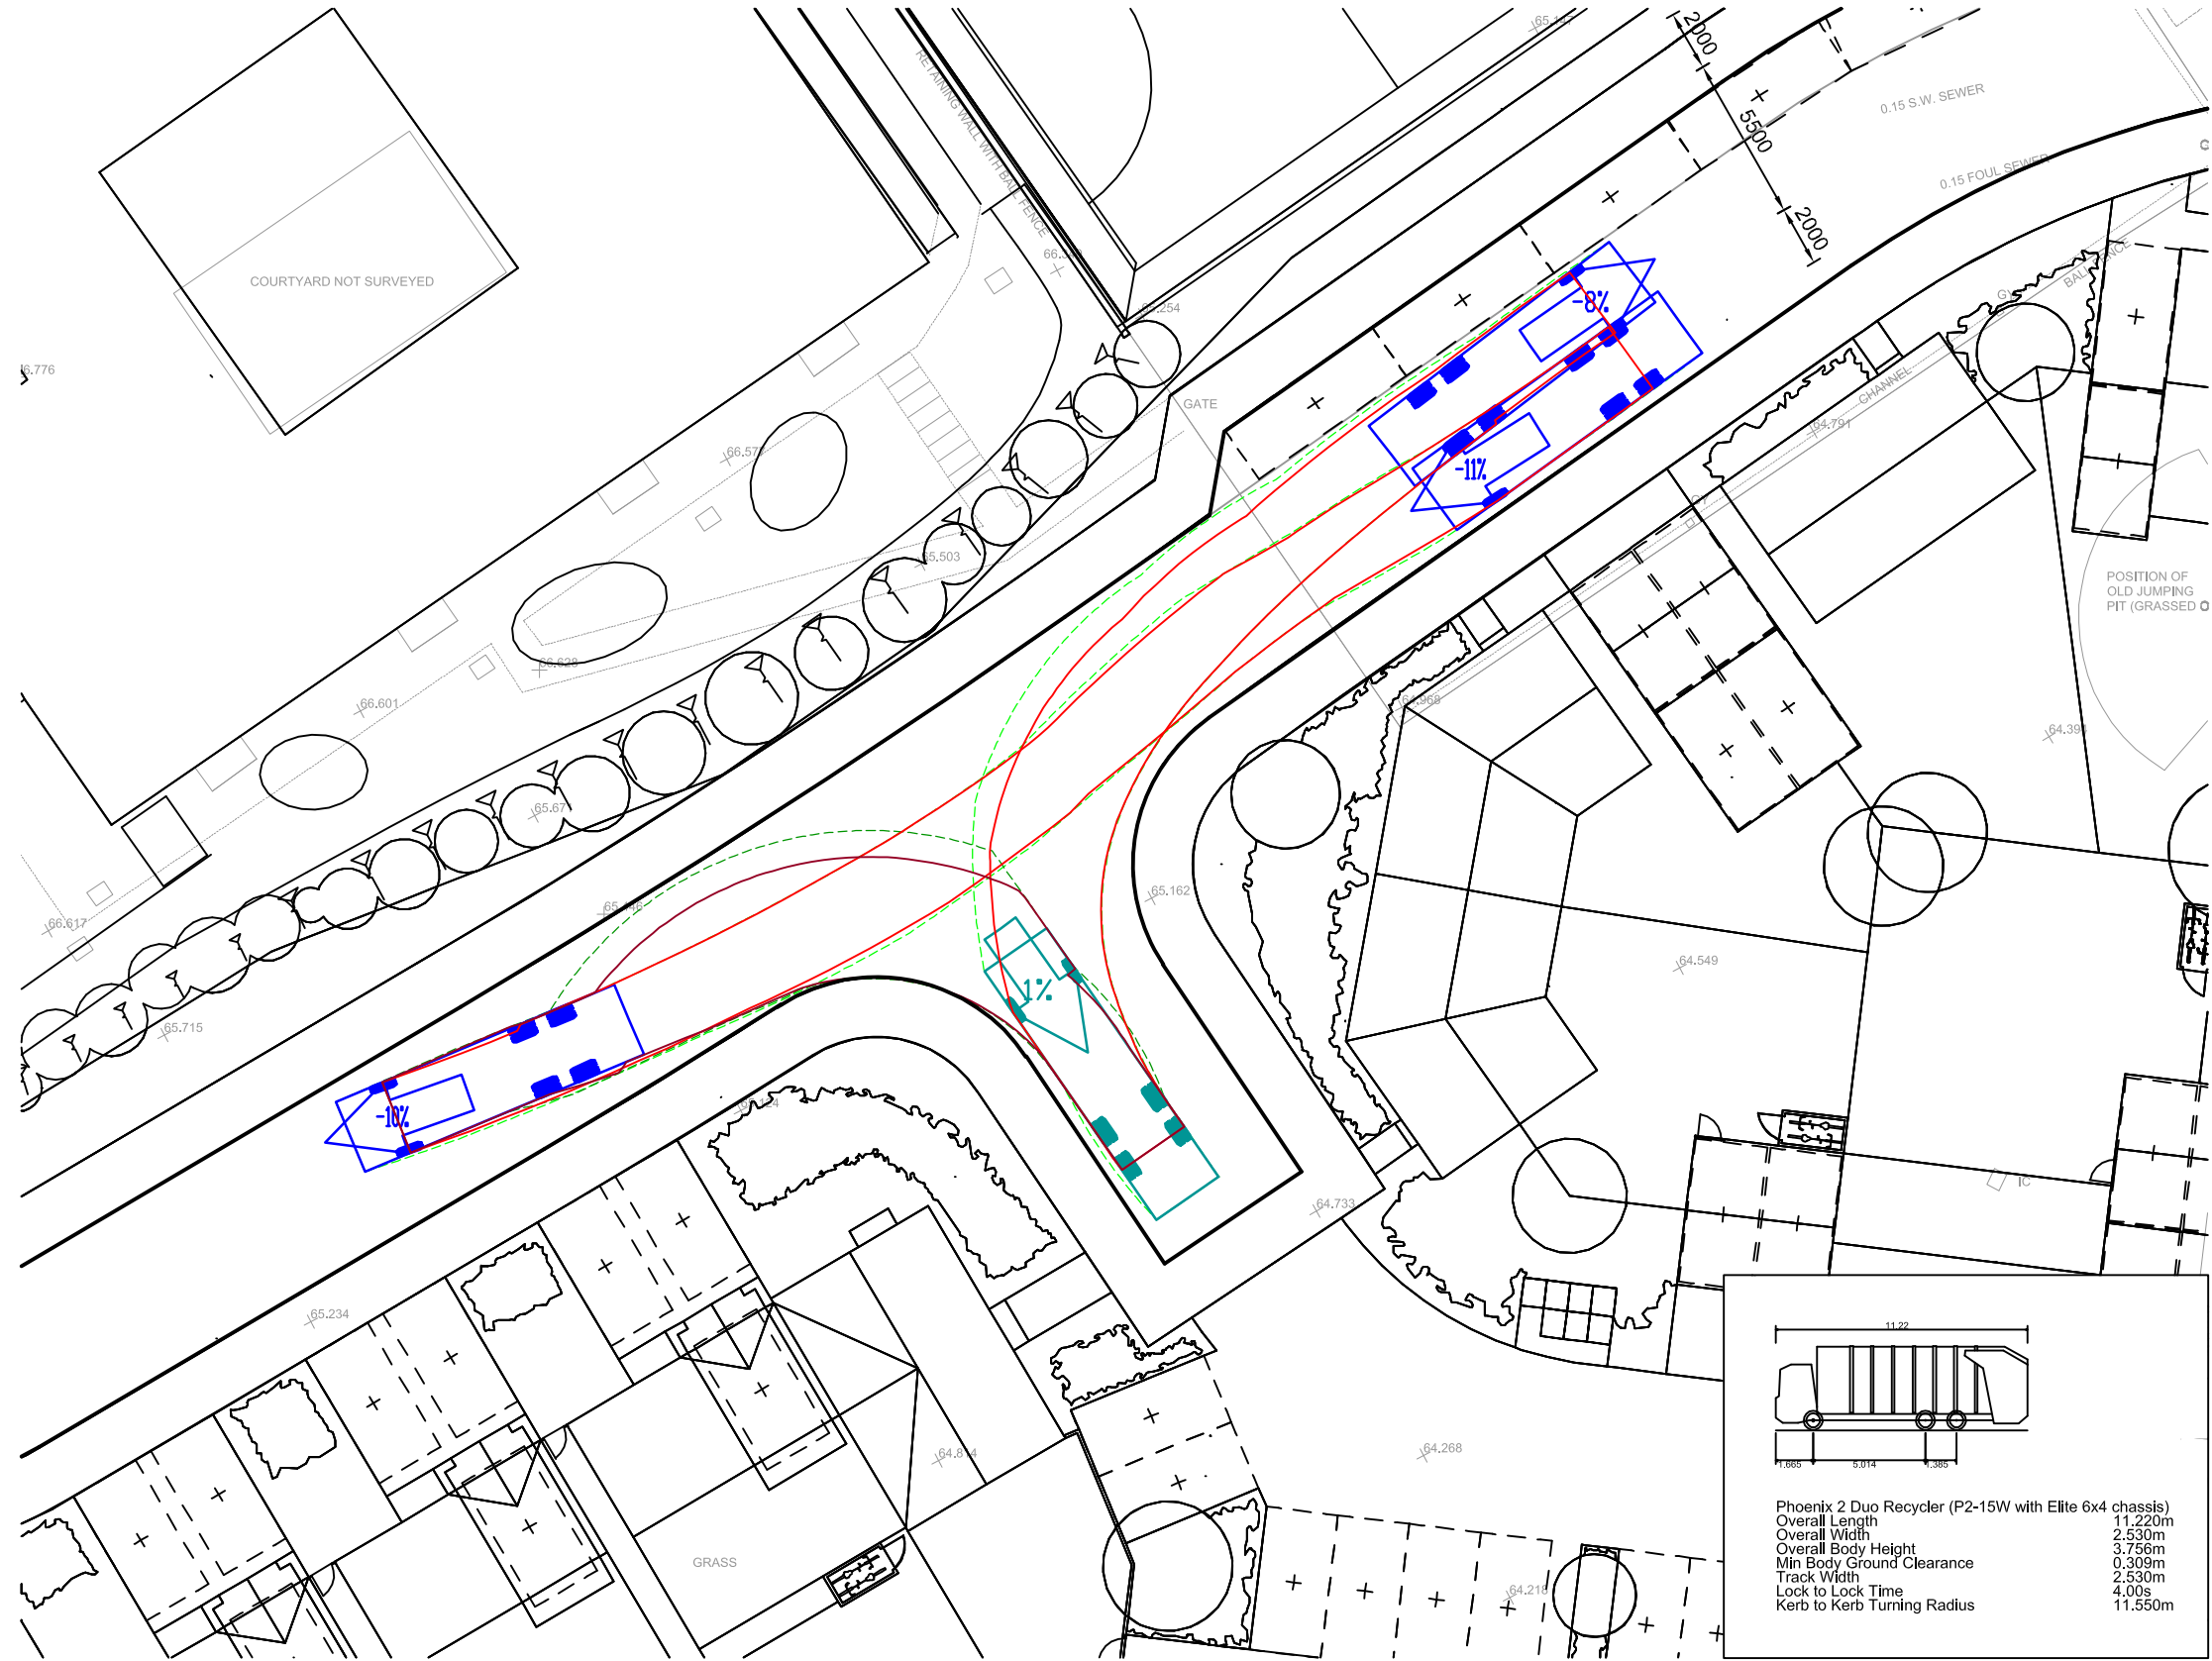


Phoenix 2 Duo Recycler (P2-15W with Elite 6x4 chassis)
Overall Length 11.220m
Overall Width 2.530m
Overall Body Height 3.756m
Min Body Ground Clearance 0.309m
Track Width 2.530m
Lock to Lock Time 4.00s
Kerb to Kerb Turning Radius 11.550m

REVERSE INTO TURNING HEAD

A Drawing amended to suit revised layout

09/08/12 RD SF DD

HAMPSHIRE COUNTY COUNCIL
CULTURE, COMMUNITIES AND BUSINESS SERVICES
PROPERTY SERVICES



Hampshire
County Council



STUART JAMES BSc DipTP FCIMB MRIP, DIRECTOR OF ENVIRONMENT, THE CASTLE, WINCHESTER.

R.D

R.D

S.F

D.D

MEADOWLAND SCHOOL
HAVANT

Ref No. R.J502728.06

Scale 1:250

DATE MAY 12

SHEET No. 2 OF 4

VEHICLE TRACKING

HCC CDD/06 08/Aug/2012 at 4:44pm

DWG No. 502728/SK5

REV

SUPP