
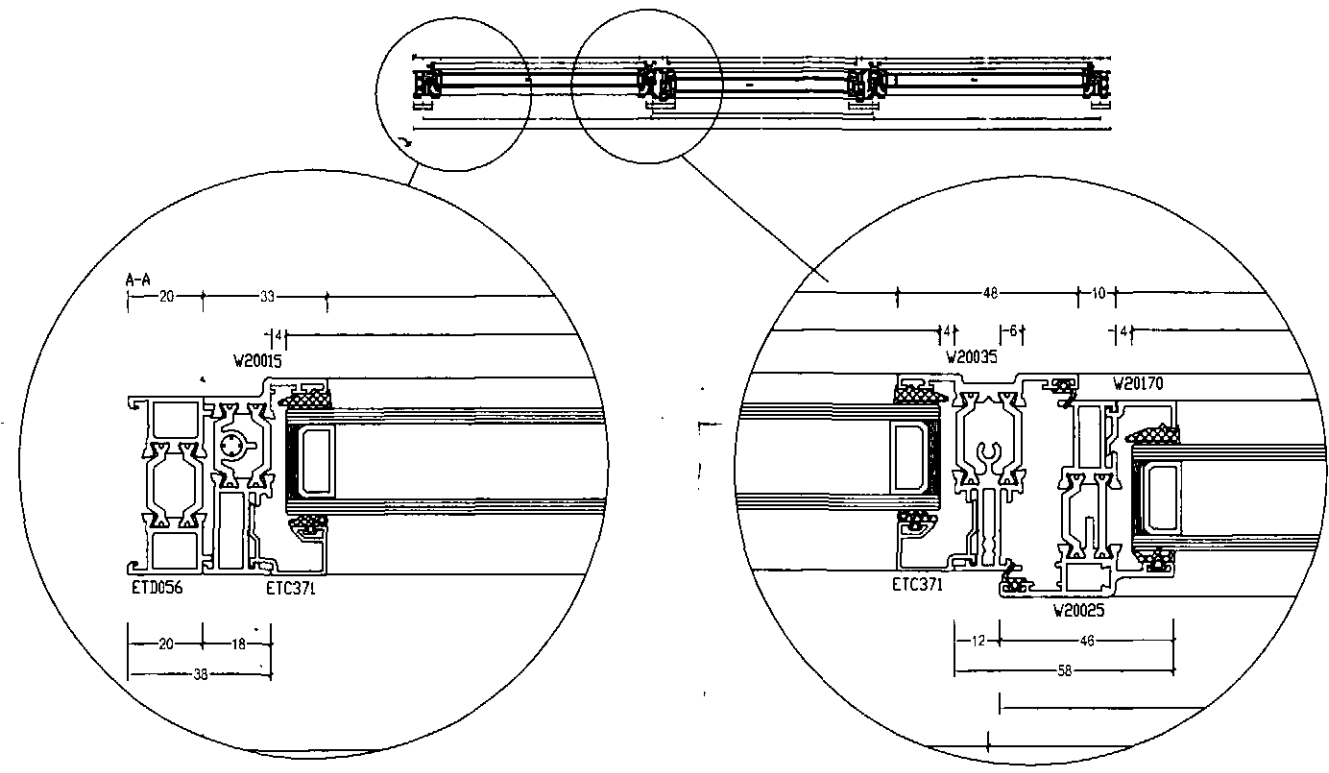
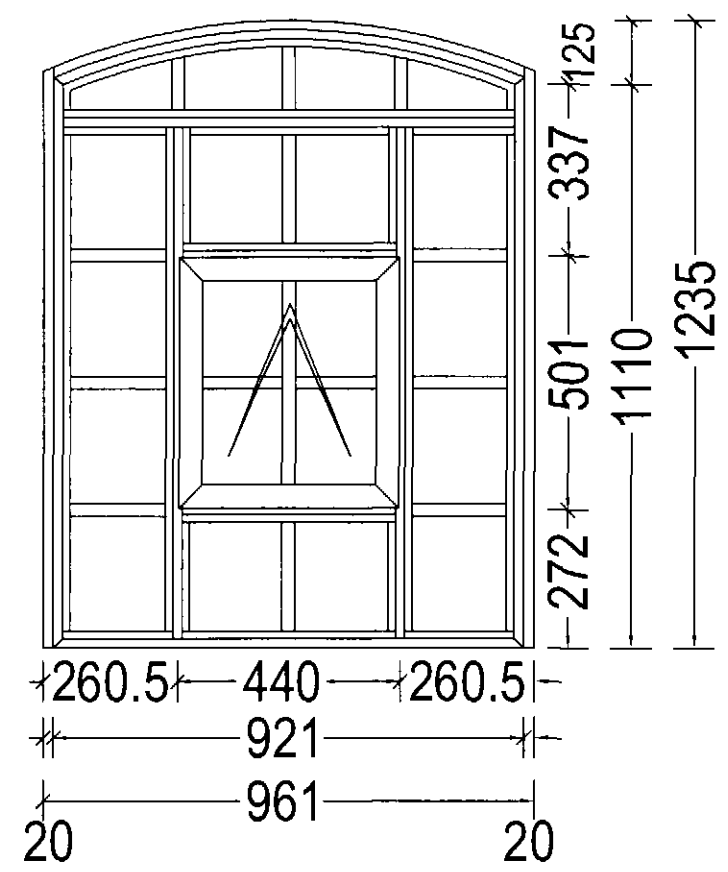
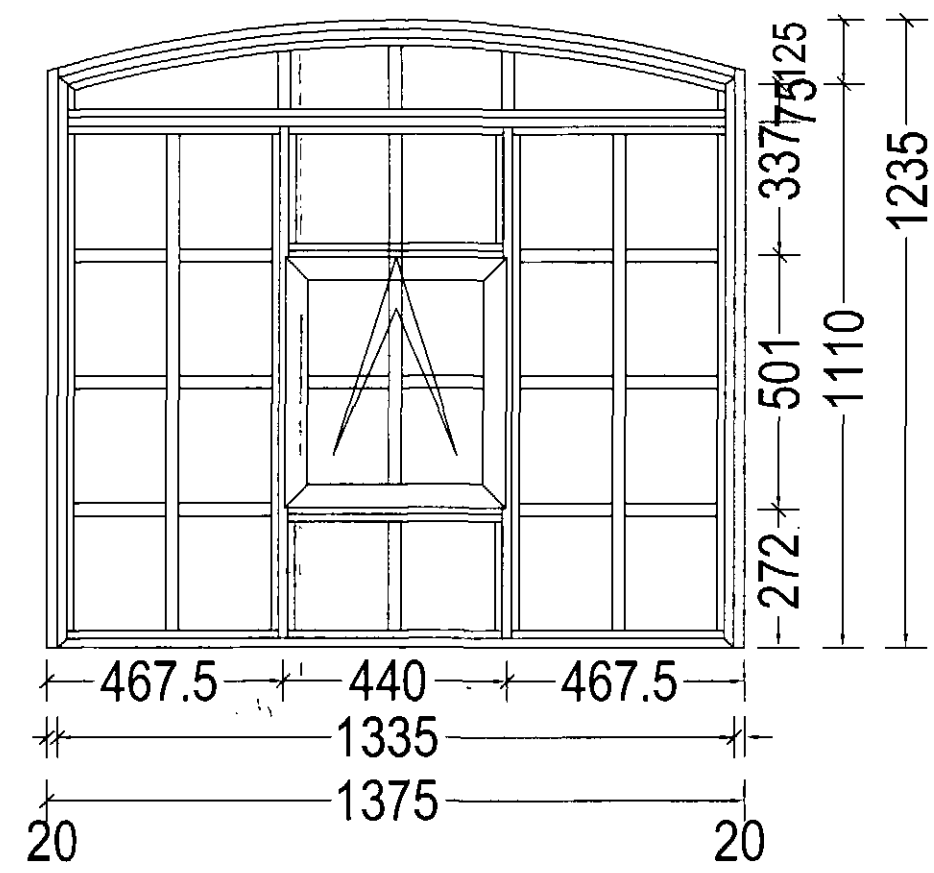


WINDOW STYLE A

WINDOW STYLE B

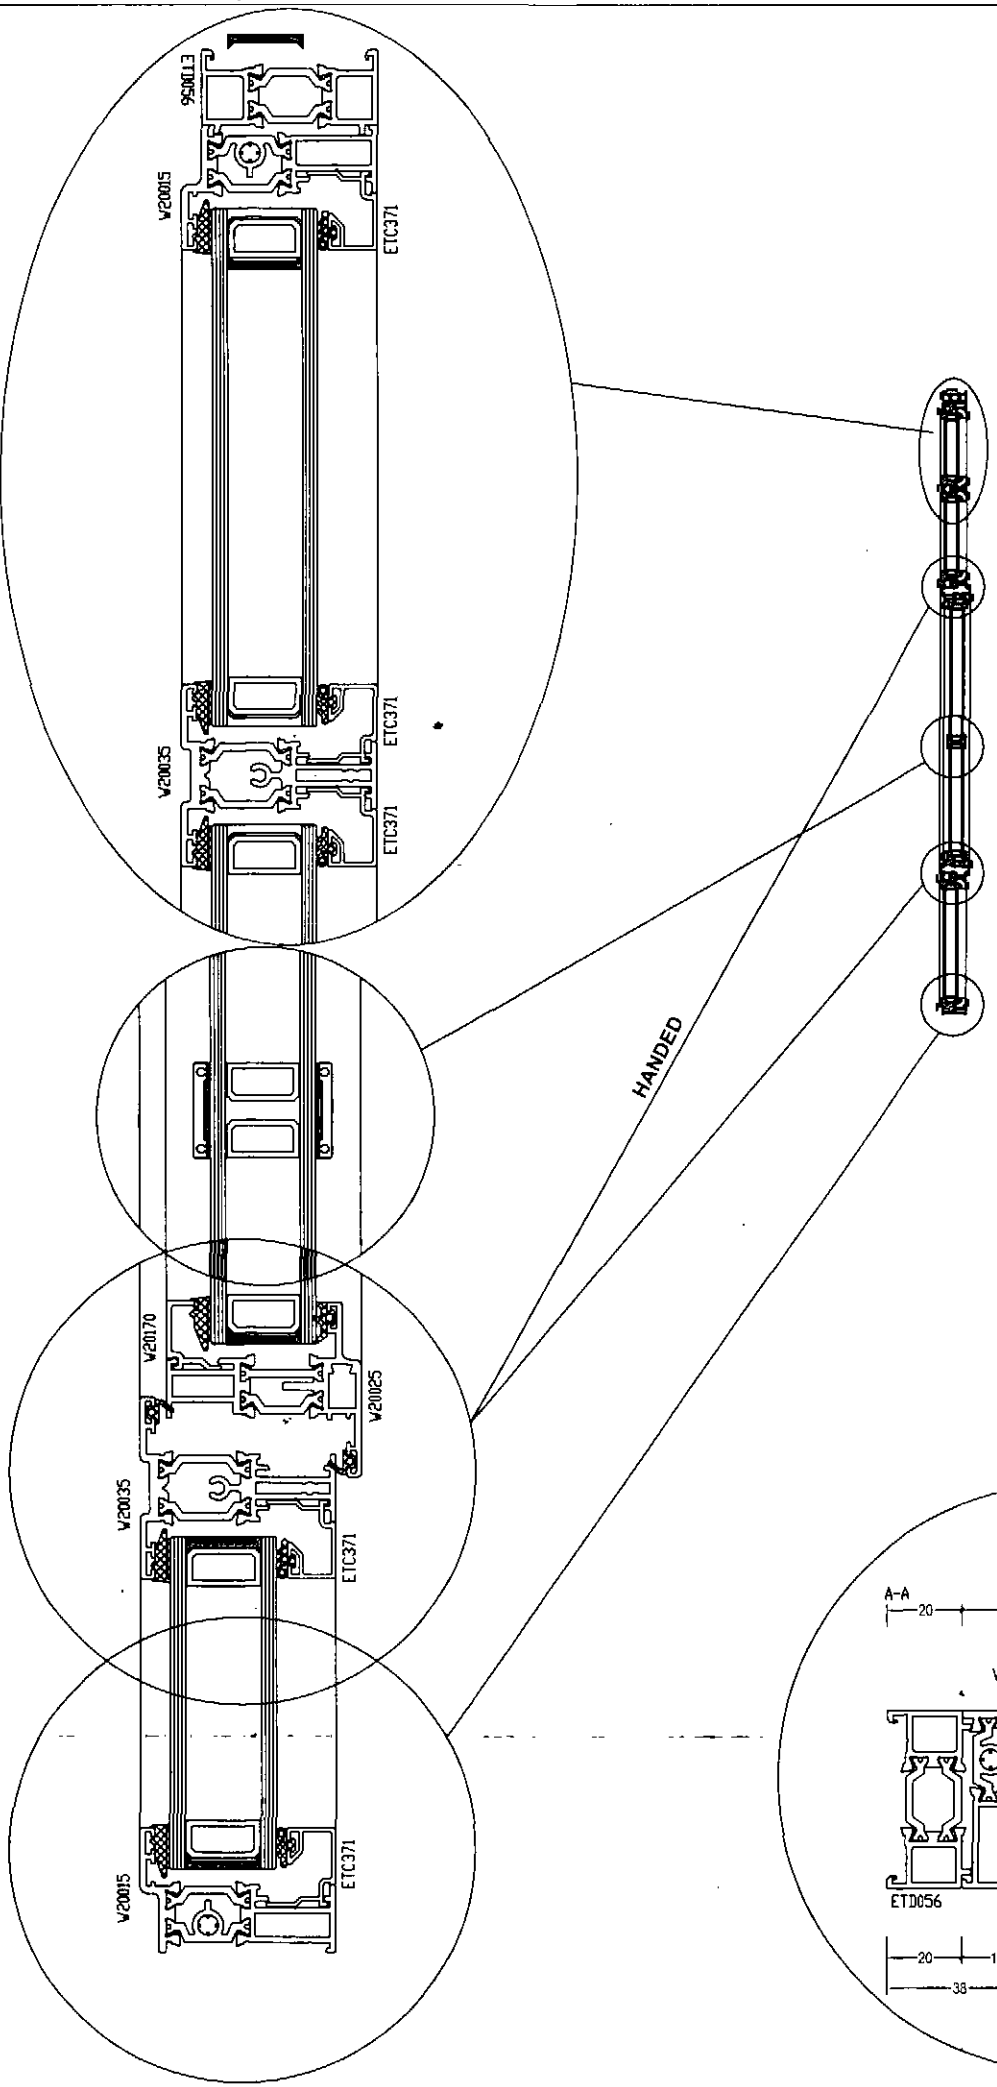

scale 1:2 A3