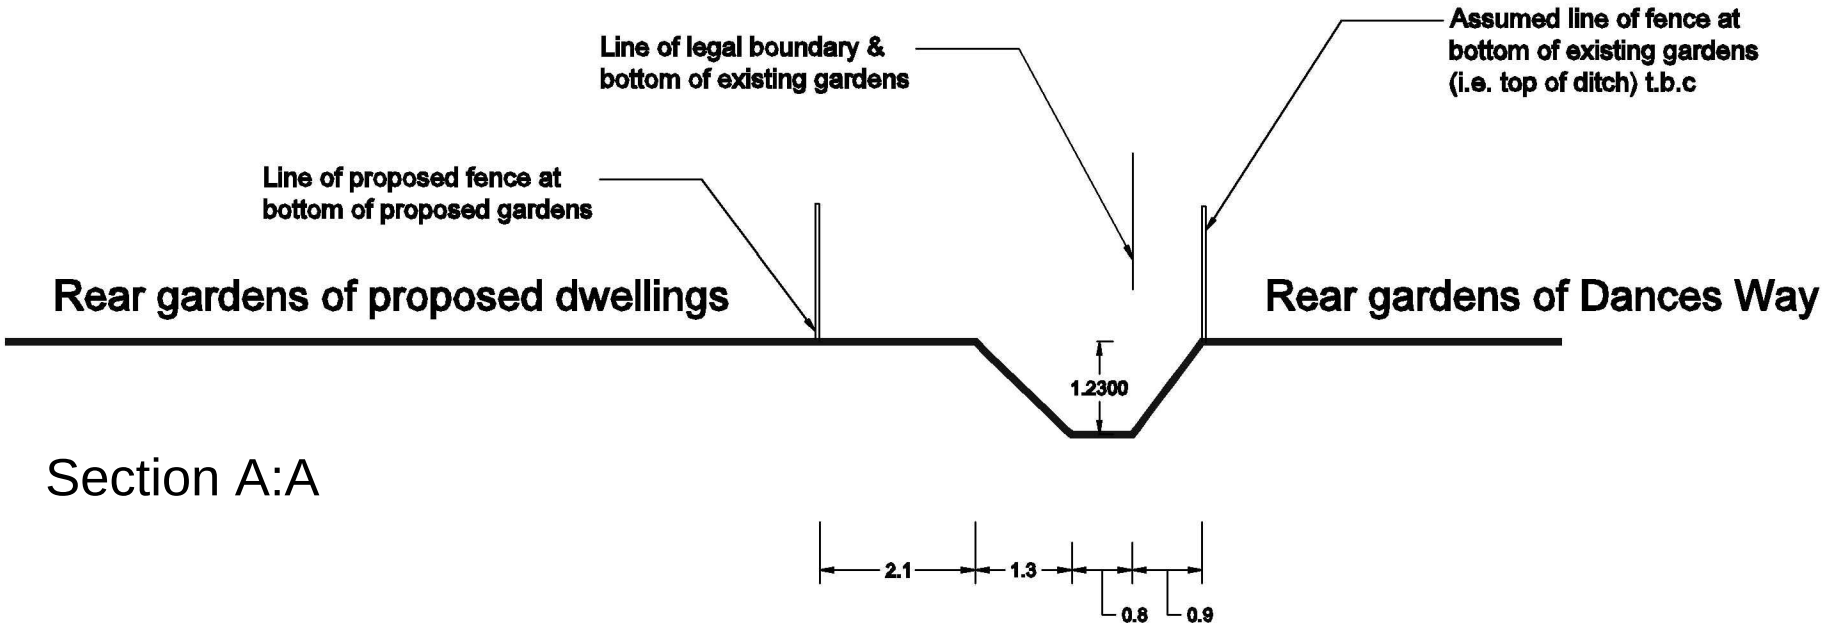

Section A:A

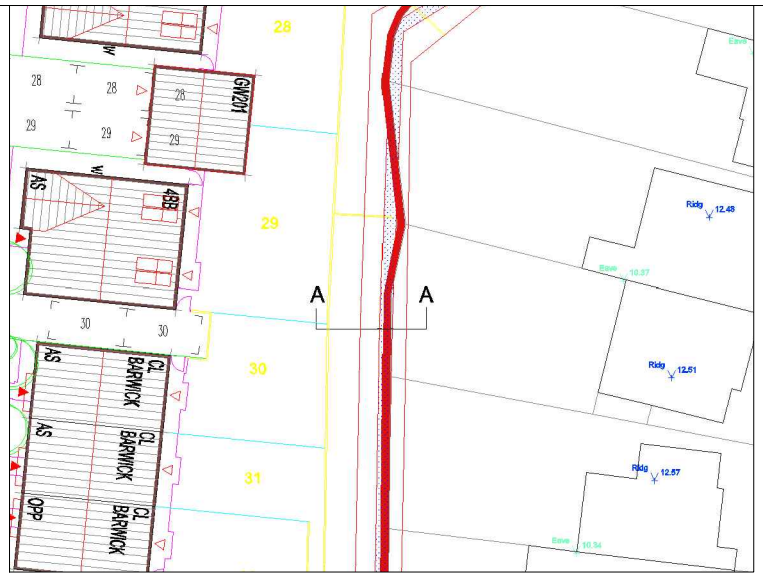

Section through existing ditch at bottom of gardens to Dances Way

sfw 23-07-15
Scale 1:10, 1:500