


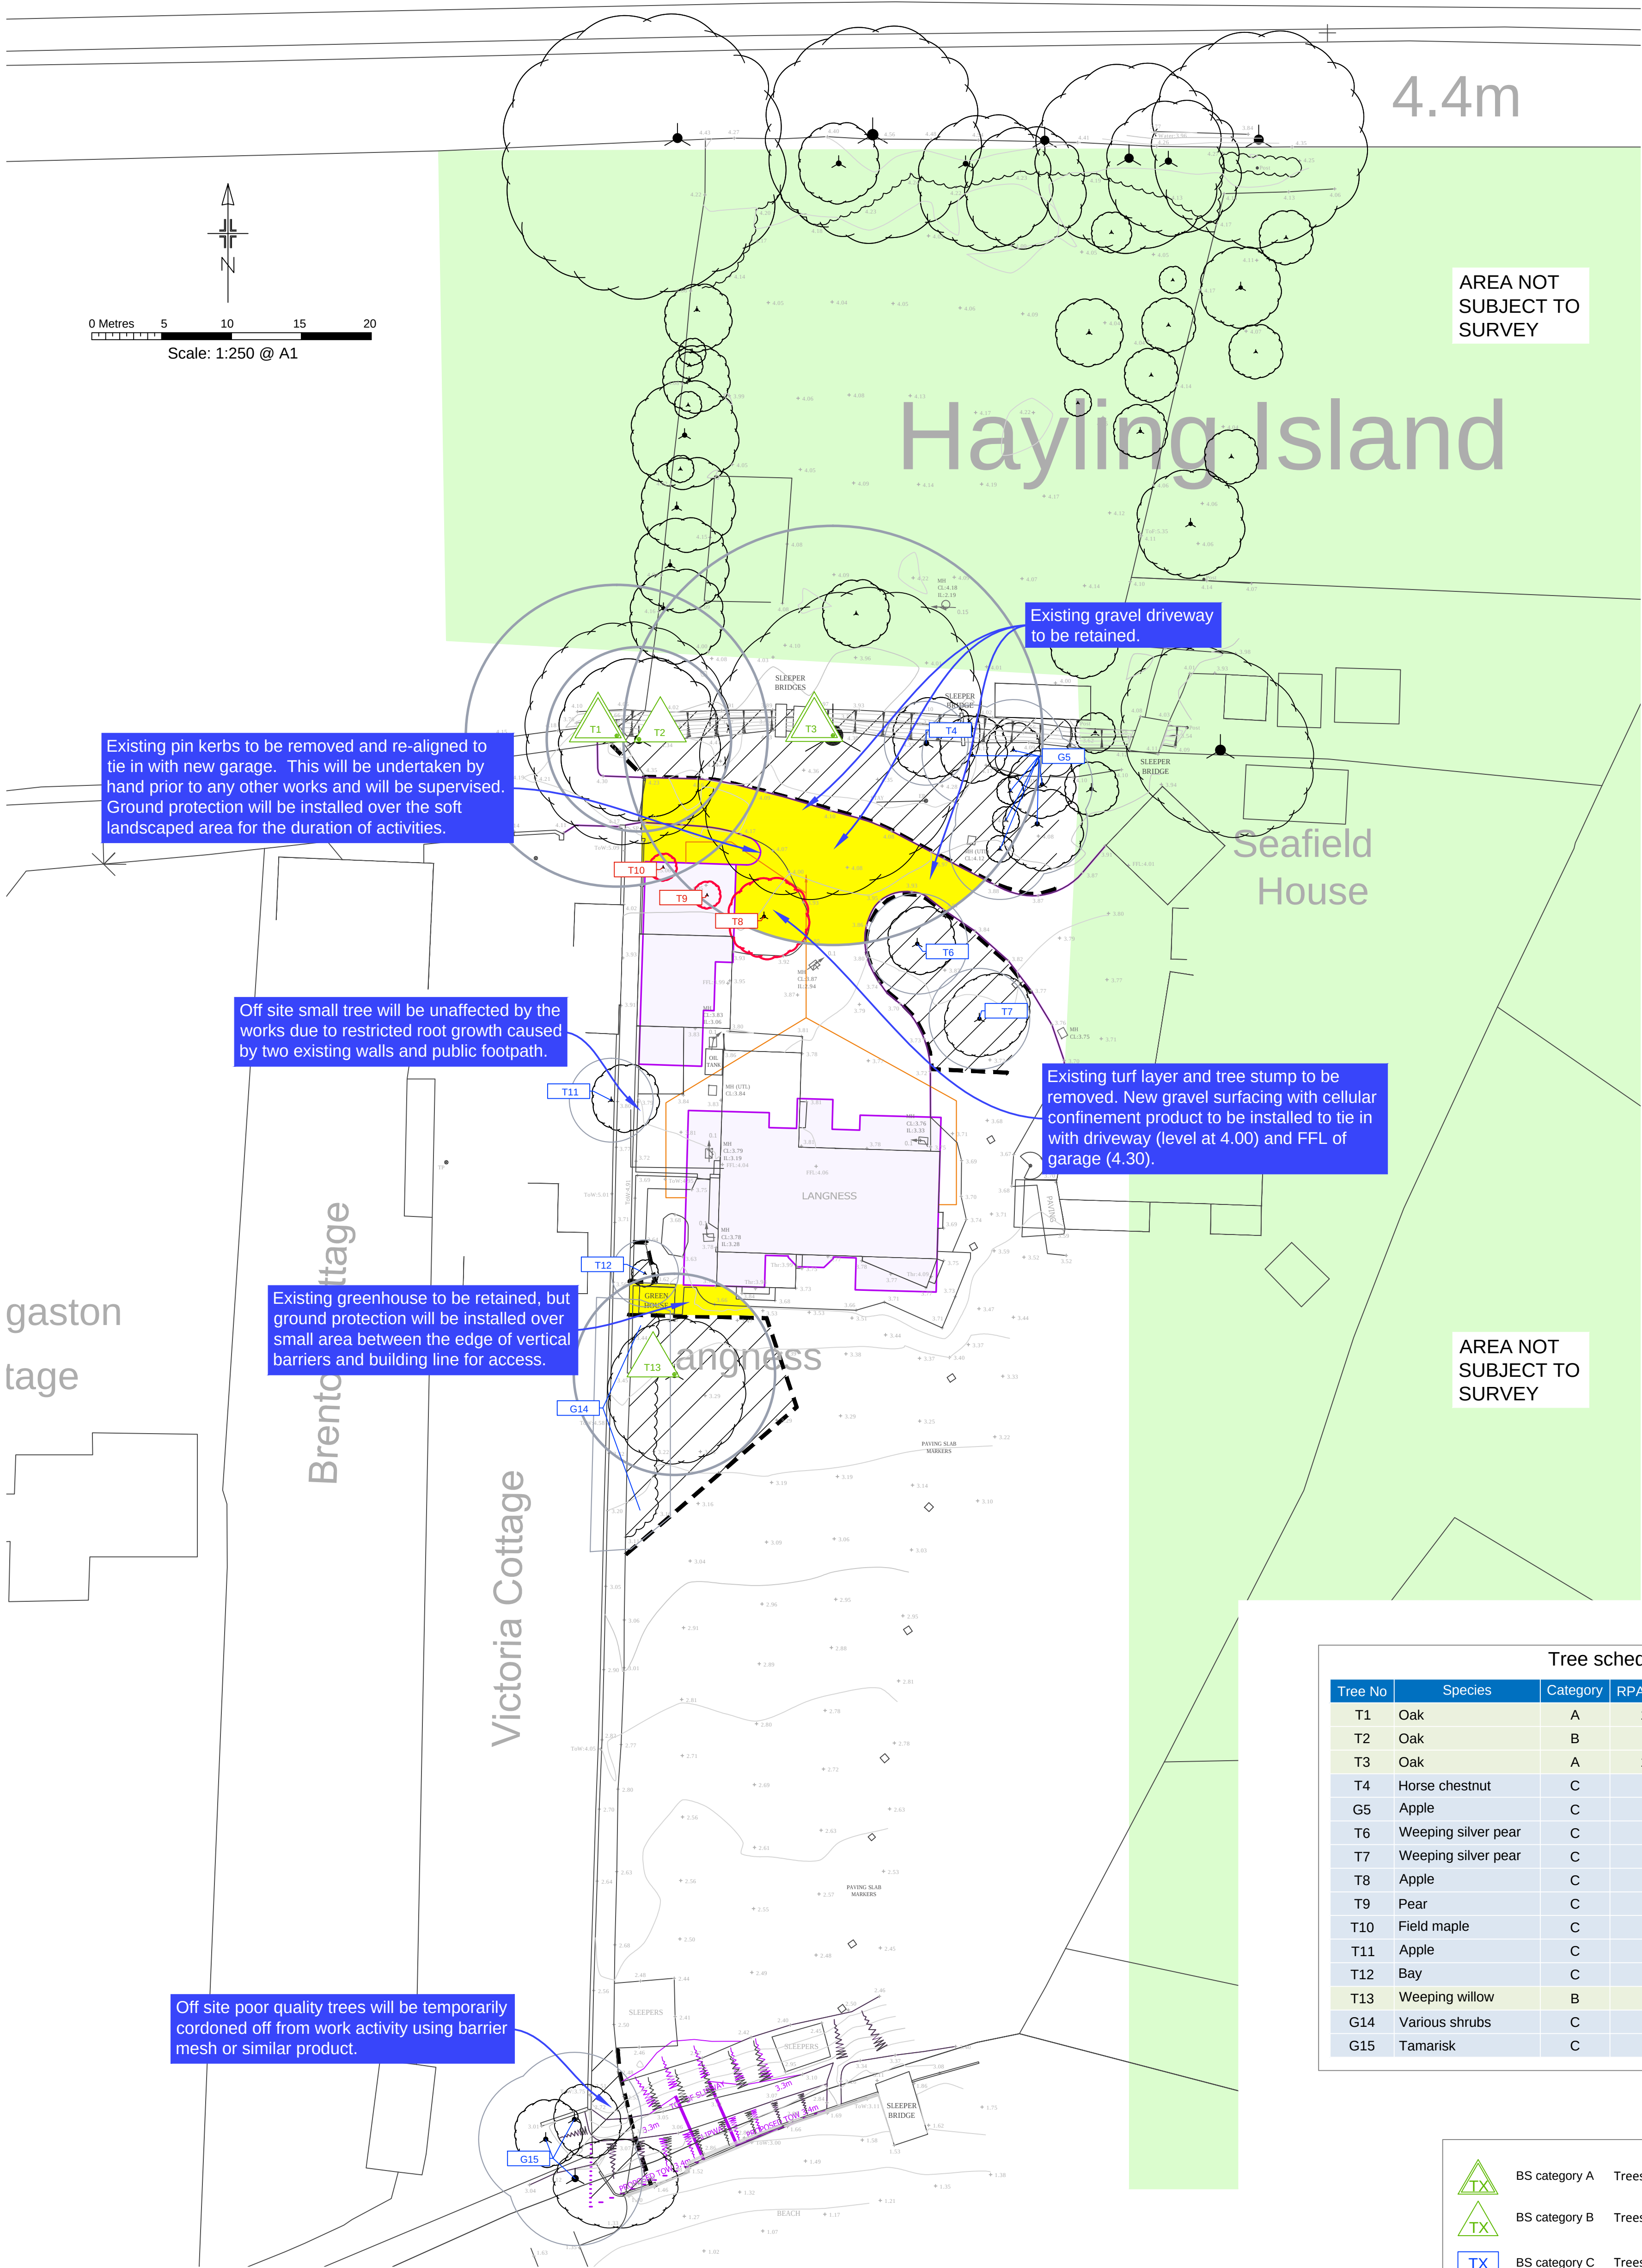

Tree schedule				
Tree No	Species	Category	RPA Radius	Tree Works
T1	Oak	A	10.8	-
T2	Oak	B	6.6	-
T3	Oak	A	15.0	-
T4	Horse chestnut	C	3.0	-
G5	Apple	C	3.6	-
T6	Weeping silver pear	C	3.6	-
T7	Weeping silver pear	C	3.6	-
T8	Apple	C	3.6	Fell
T9	Pear	C	1.2	Fell
T10	Field maple	C	1.8	Fell
T11	Apple	C	3.0	-
T12	Bay	C	2.4	-
T13	Weeping willow	B	7.2	-
G14	Various shrubs	C	2.4	-
G15	Tamarisk	C	4.8	-

-  BS category A Trees of high quality
-  BS category B Trees of moderate quality
-  BS category C Trees of low quality
-  Trees to be removed
-  Proposed layout
-  Proposed drainage layout
-  Construction exclusion zone (CEZ) to be protected by fencing and/or ground protection
-  Precautionary Areas
-  Root protection area (RPA) boundaries for category A and B trees
-  Root protection area (RPA) boundaries for category C trees