

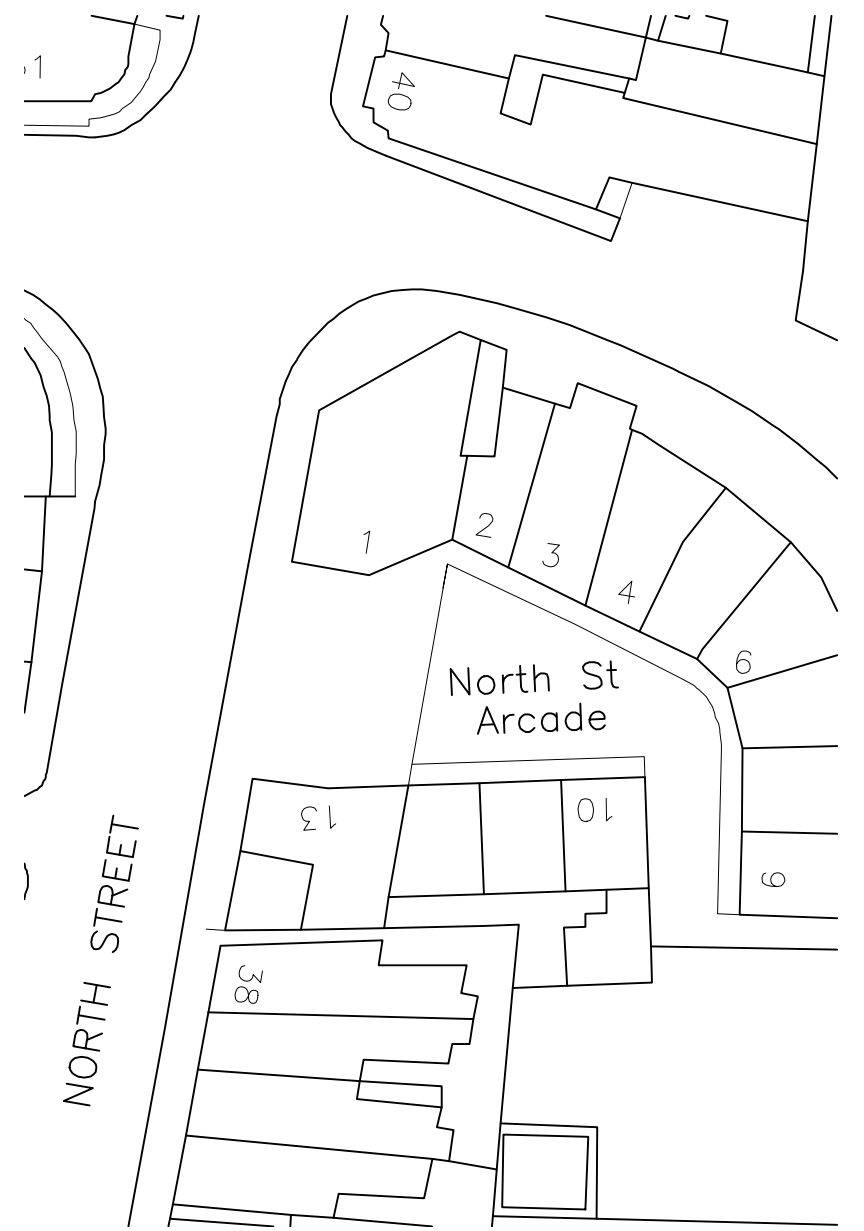
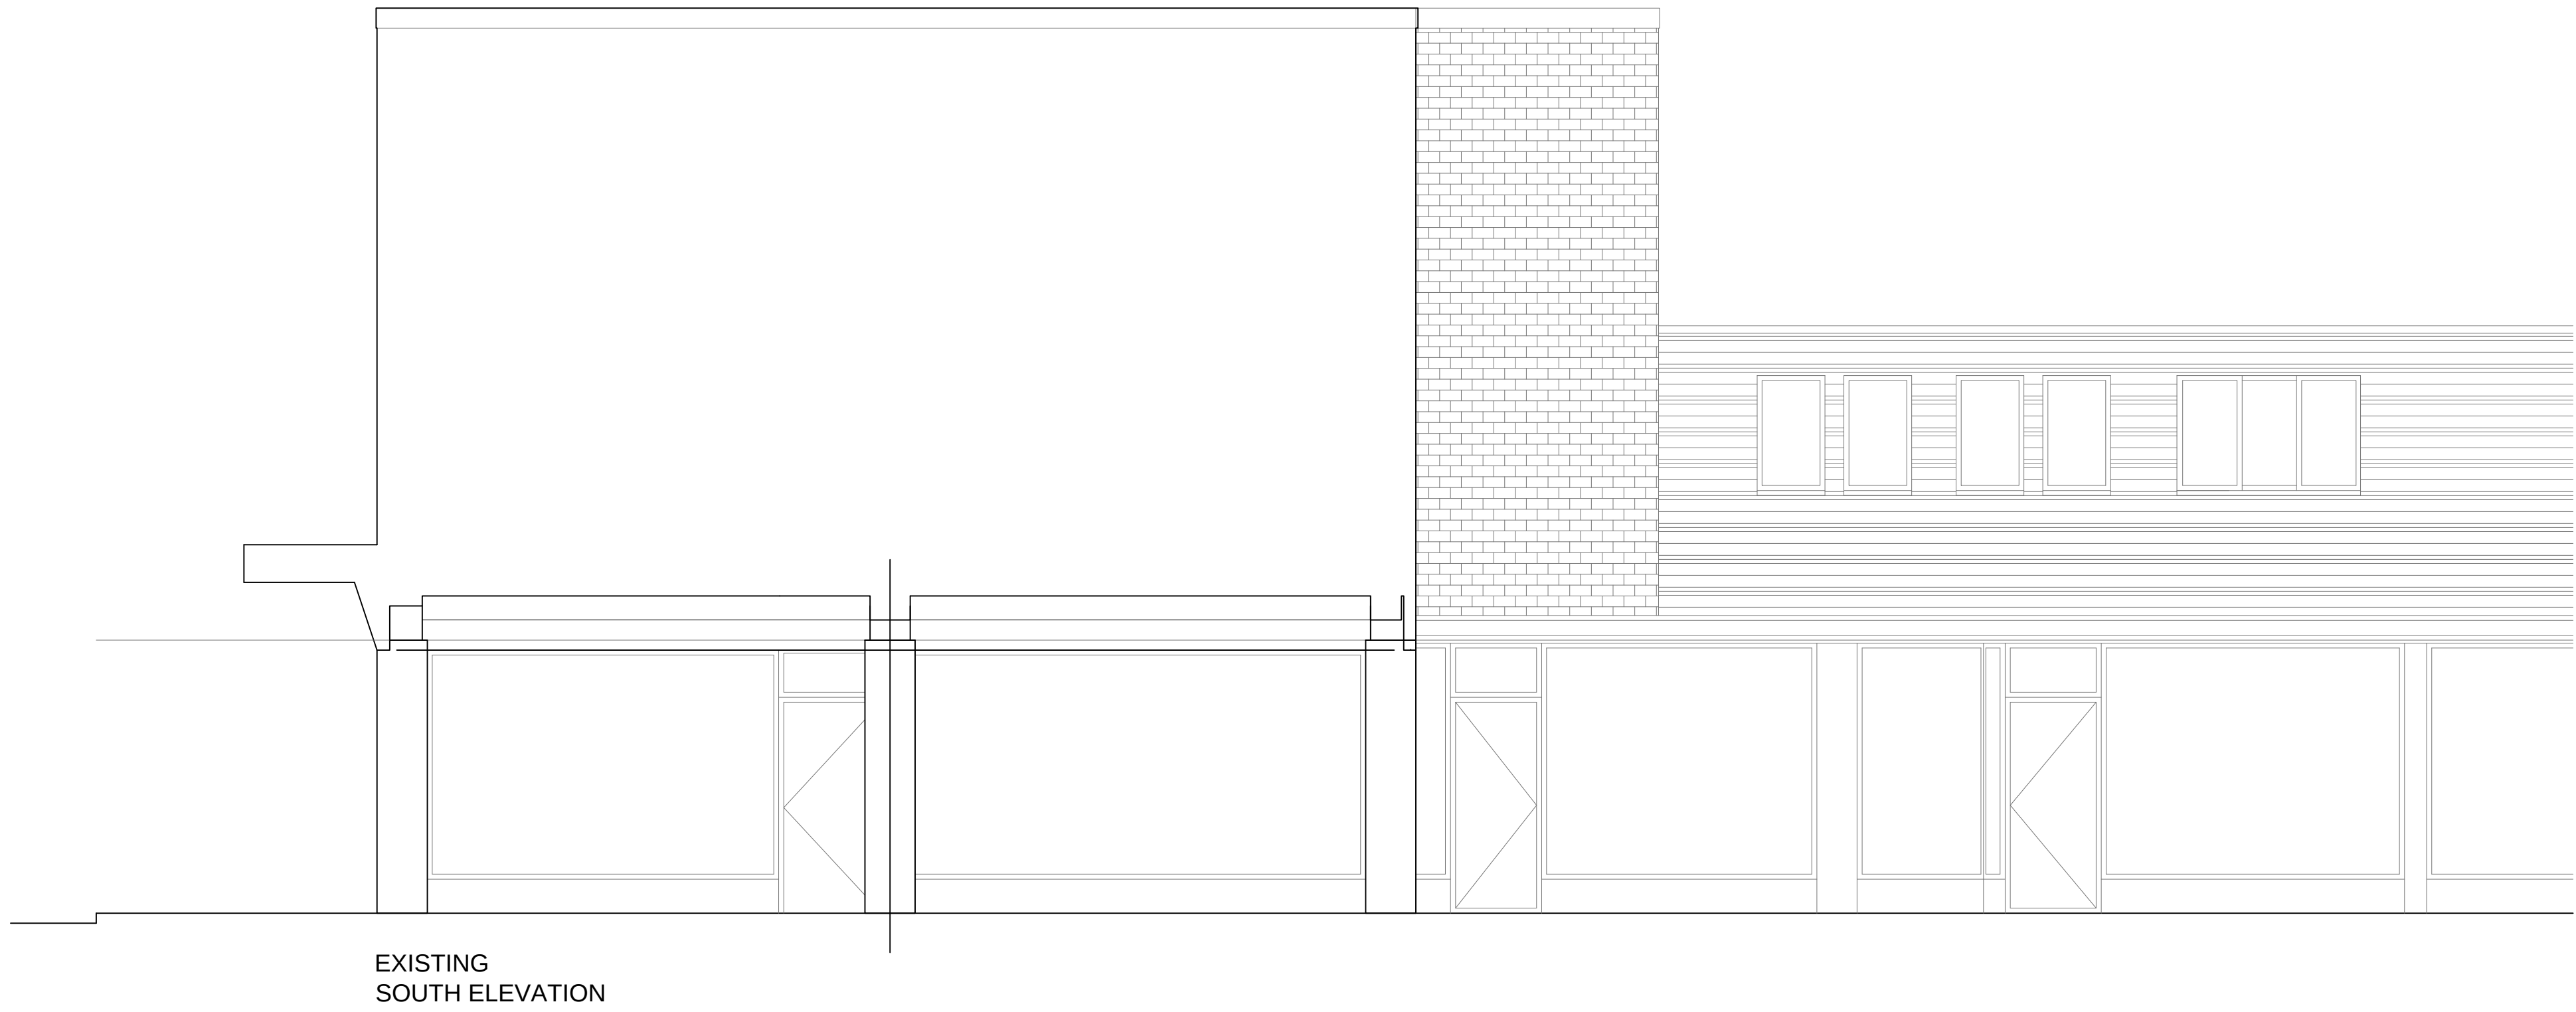


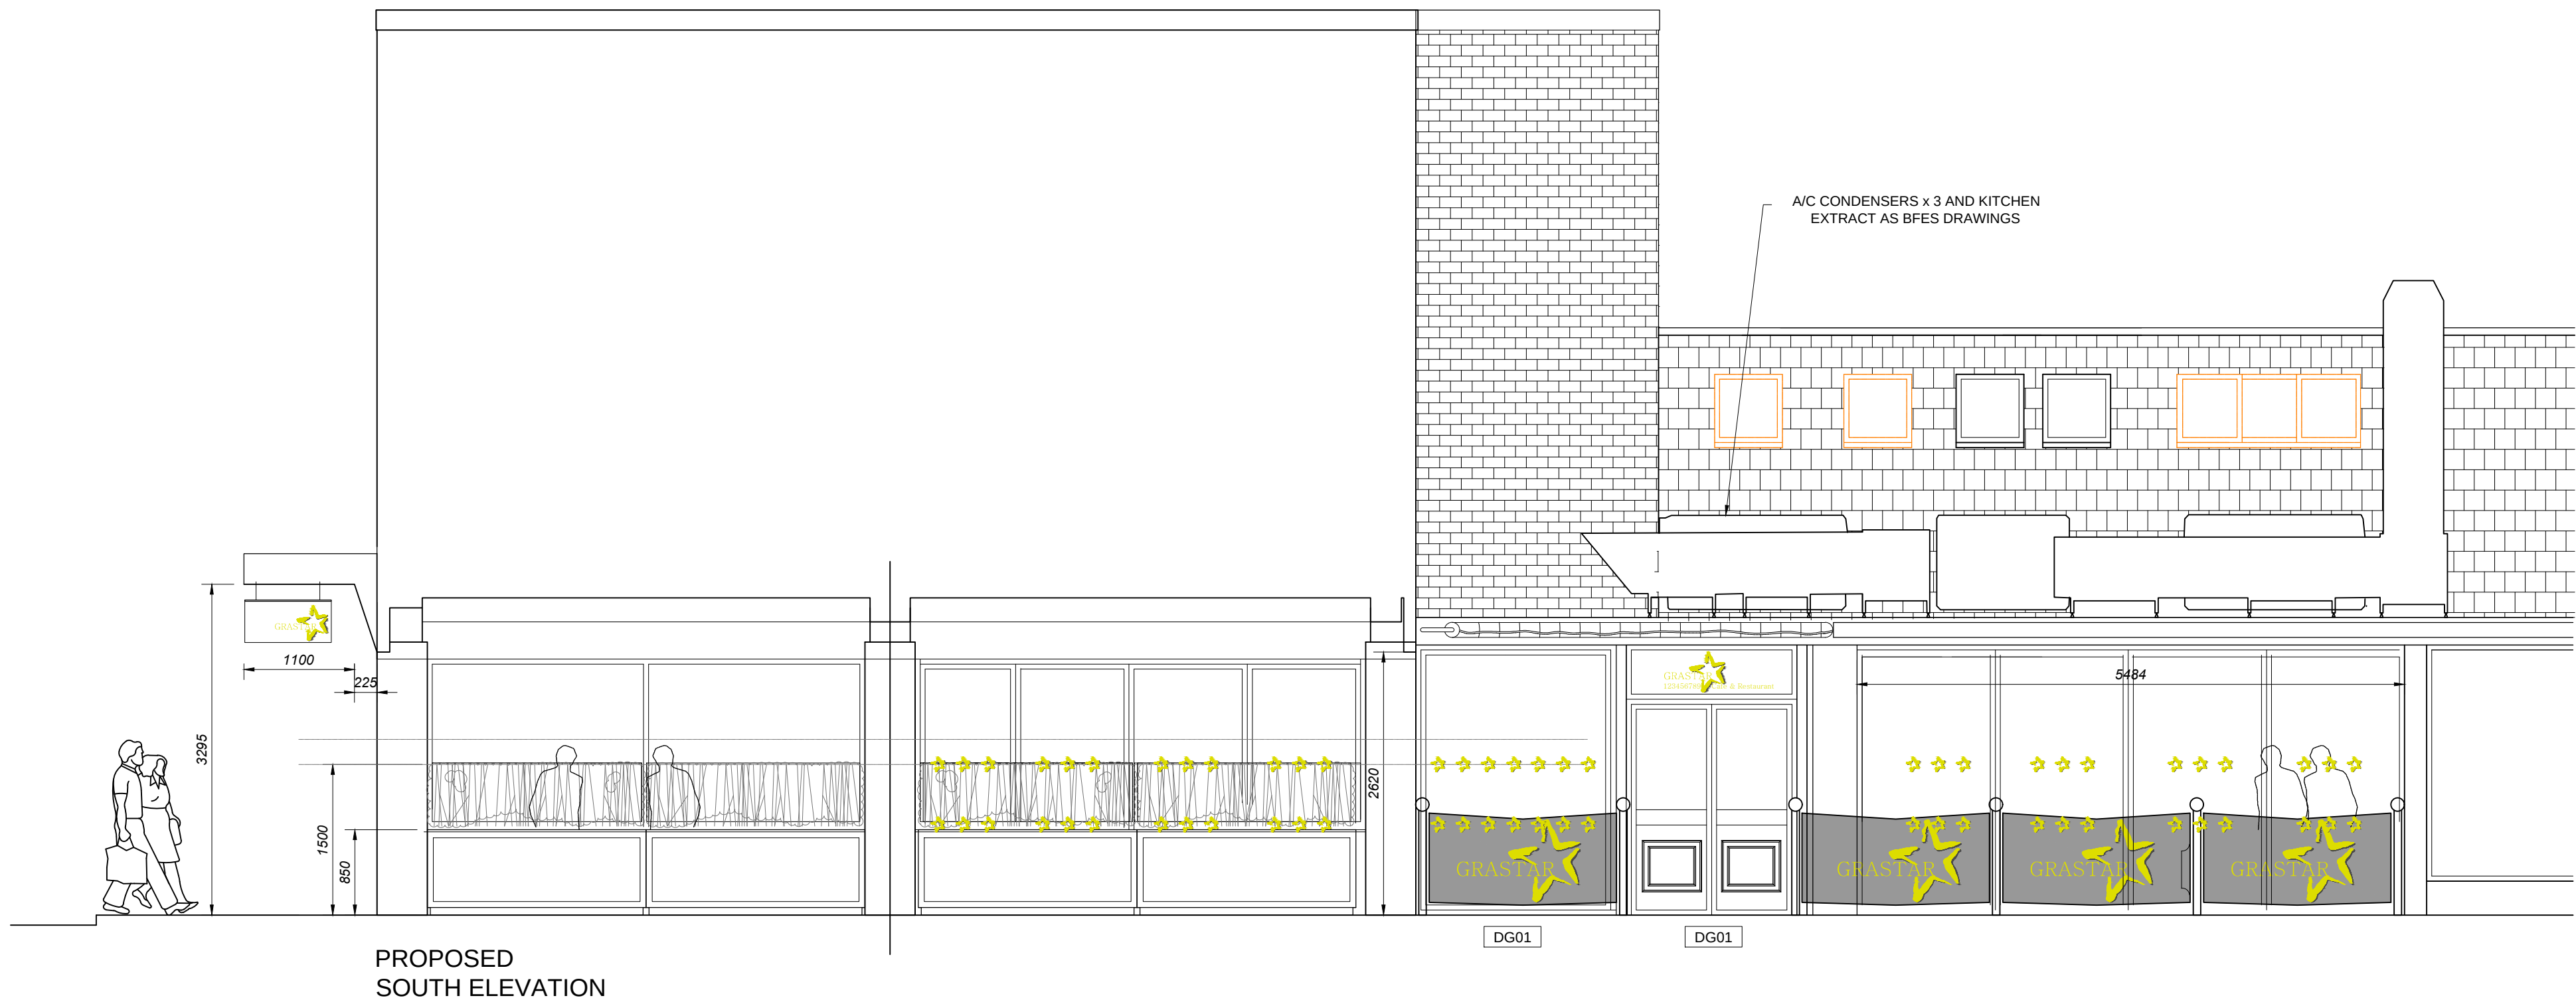

notes:

revisions: | 06.02.2009 |

revisions:

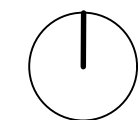

NOTE: The contractor is responsible for checking all site dimensions and levels. These should be checked prior to the ordering of any components and before the commencement of the works. All discrepancies should be brought to the attention of the Contract Administrator

1-3 north Street Arcade
Grastar
Havant

drawing information

title:
status:
date:
scale:
drawn by:
chk'd by:

SIGNAGE
ELEVATIONS SHEET 3
BUILDING REGULATIONS
March 15
1:50 @ A1
SL



PWP Architects Ltd 61 South Street, Havant, Hampshire PO9 1BZ
t: 02392 482494 f: 02392 483152
e: design@pwp-architects.com
w: www.pwp-architects.com

job: **5193** dwg: **1302** rev: **G**