


CAD file ref:

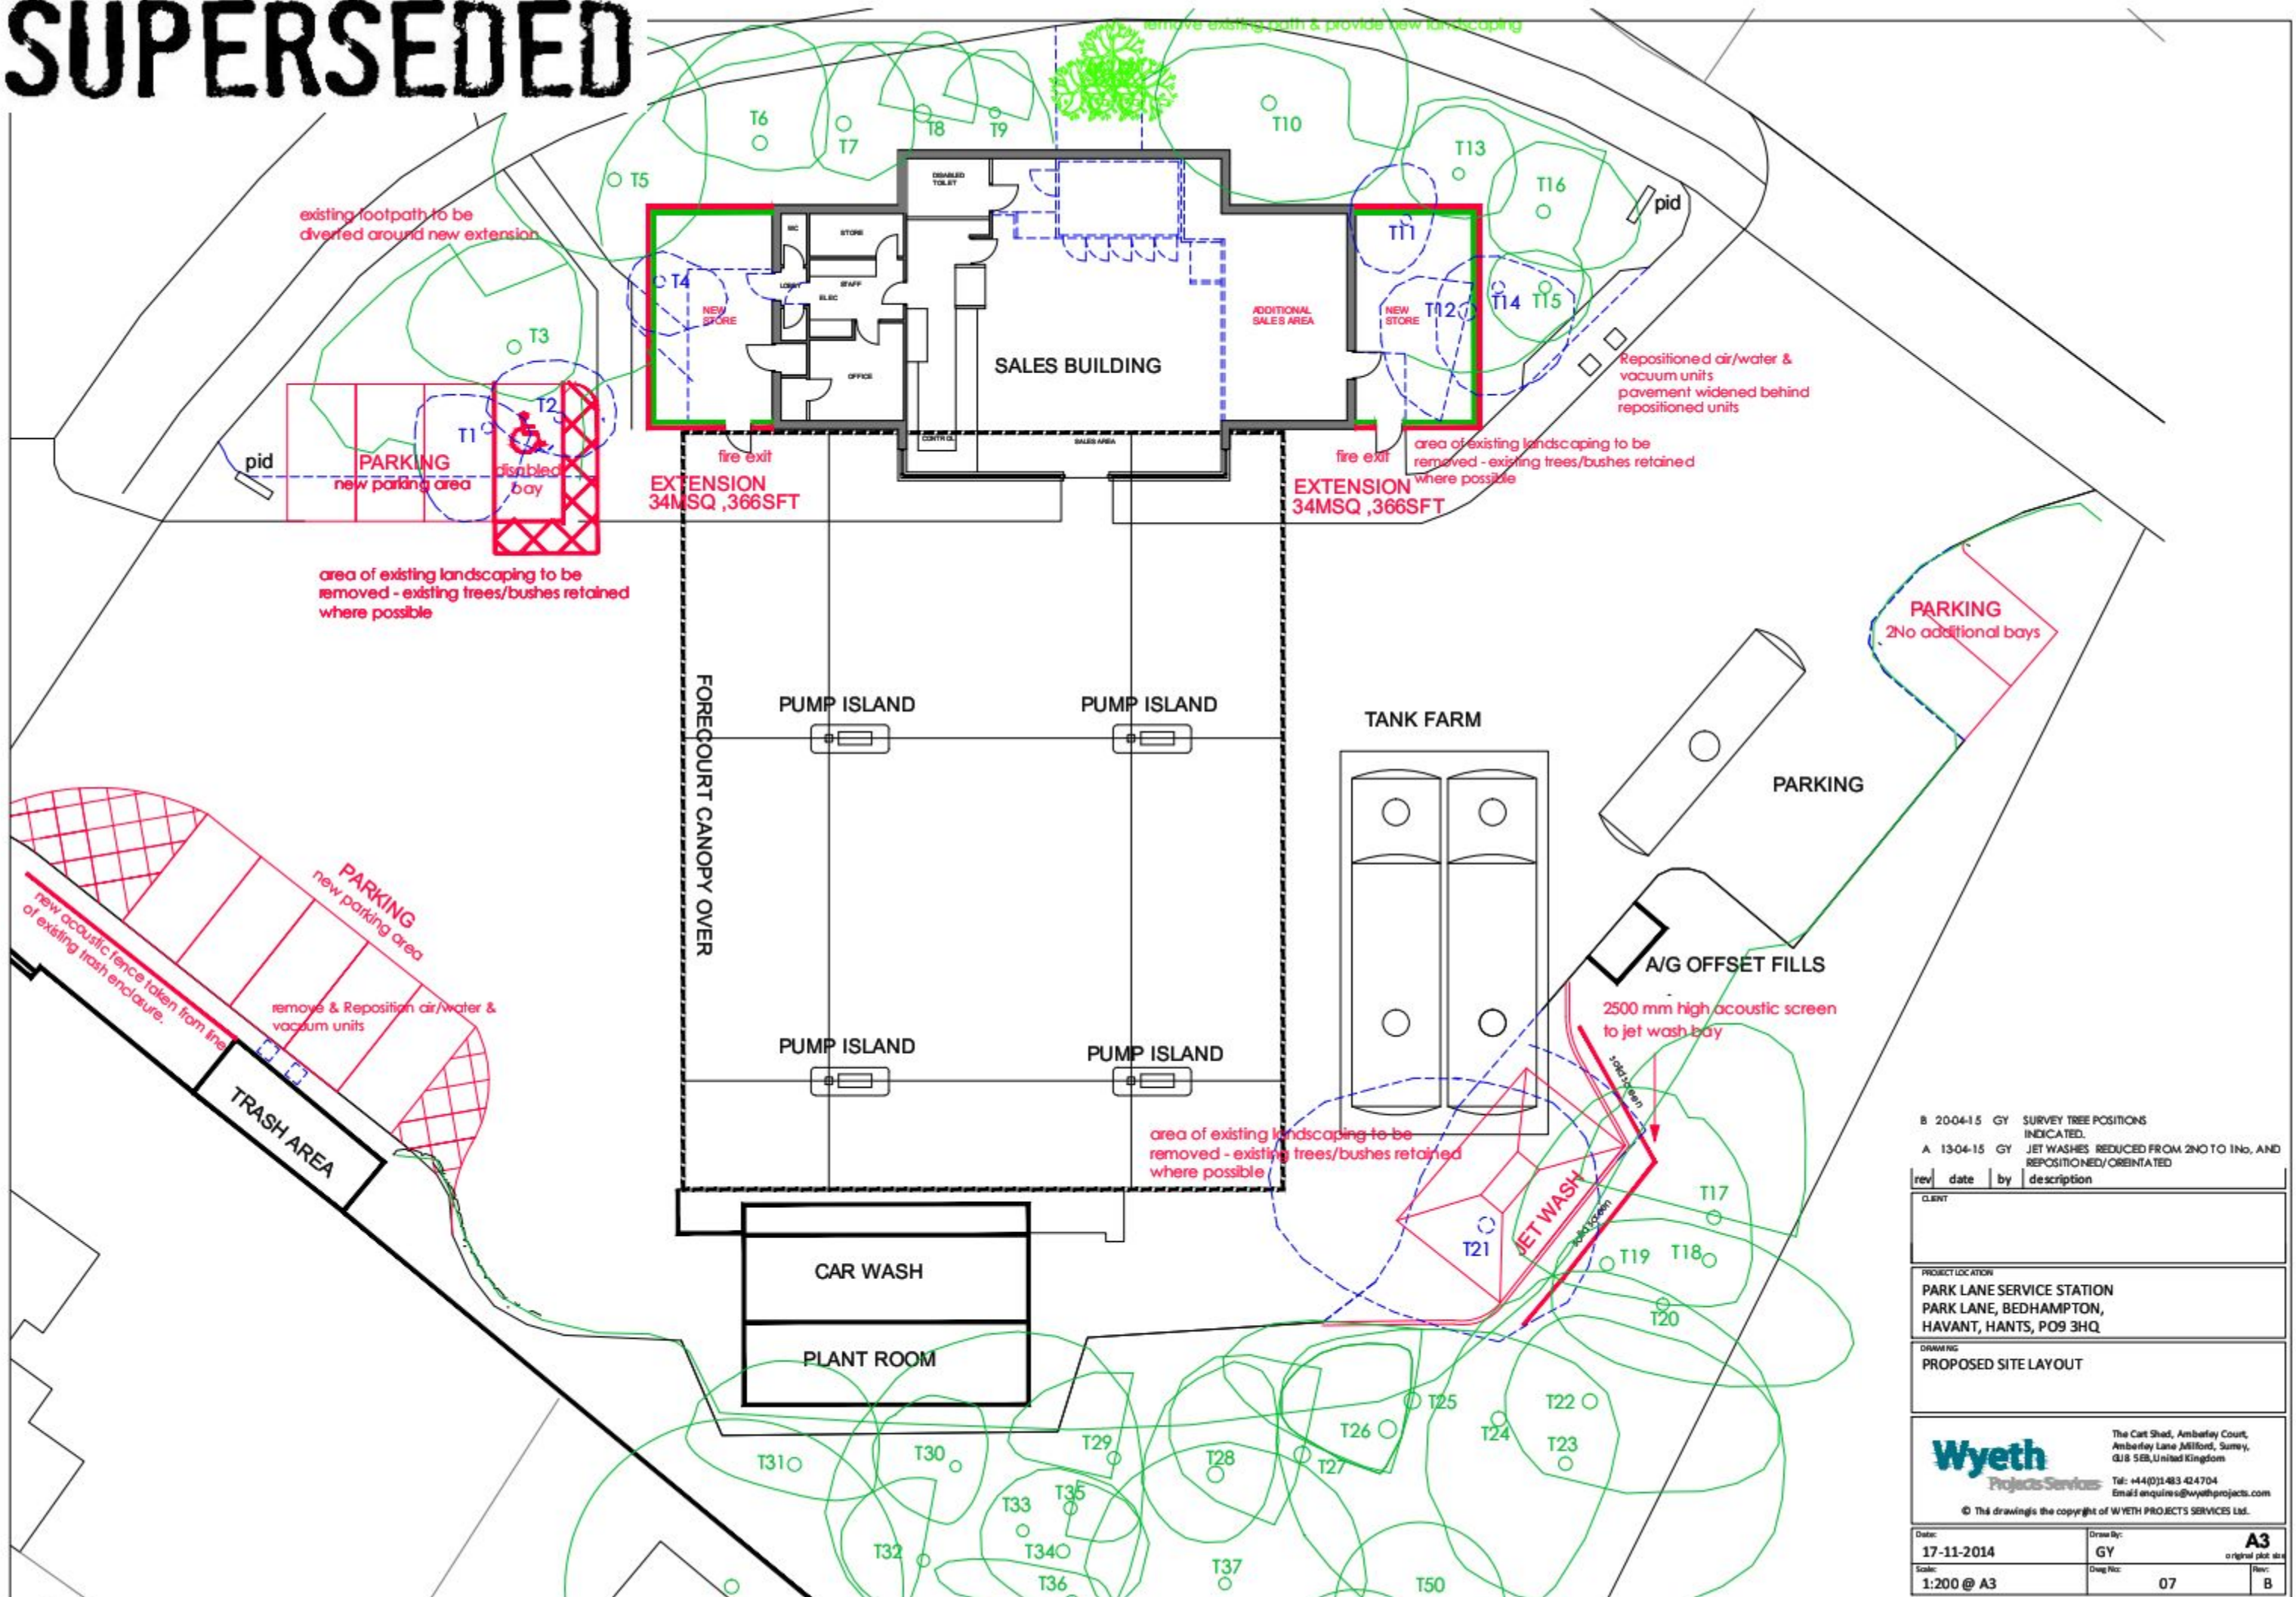

B	20-04-15	GY	SURVEY TREE POSITIONS INDICATED.	
A	13-04-15	GY	JET WASHES REDUCED FROM 2NO TO 1NO, AND REPOSITIONED/Orientated	
rev	date	by	description	
CLIENT				
PROJECT LOCATION PARK LANE SERVICE STATION PARK LANE, BEDHAMPTON, HAVANT, HANTS, PO9 3HQ				
DRAWING PROPOSED SITE LAYOUT				
			The Cart Shed, Amberley Court, Amberley Lane Millford, Surrey, GU8 5EB, United Kingdom Tel: +44(0)1483 424704 Email: enquires@wyethprojects.com	
© The drawings the copyright of WYETH PROJECTS SERVICES Ltd.				
Date: 17-11-2014		Drawn By: GY		
Scale: 1:200 @ A3		Drawn Pto: 07		A3 original plot size
				Rev: B