


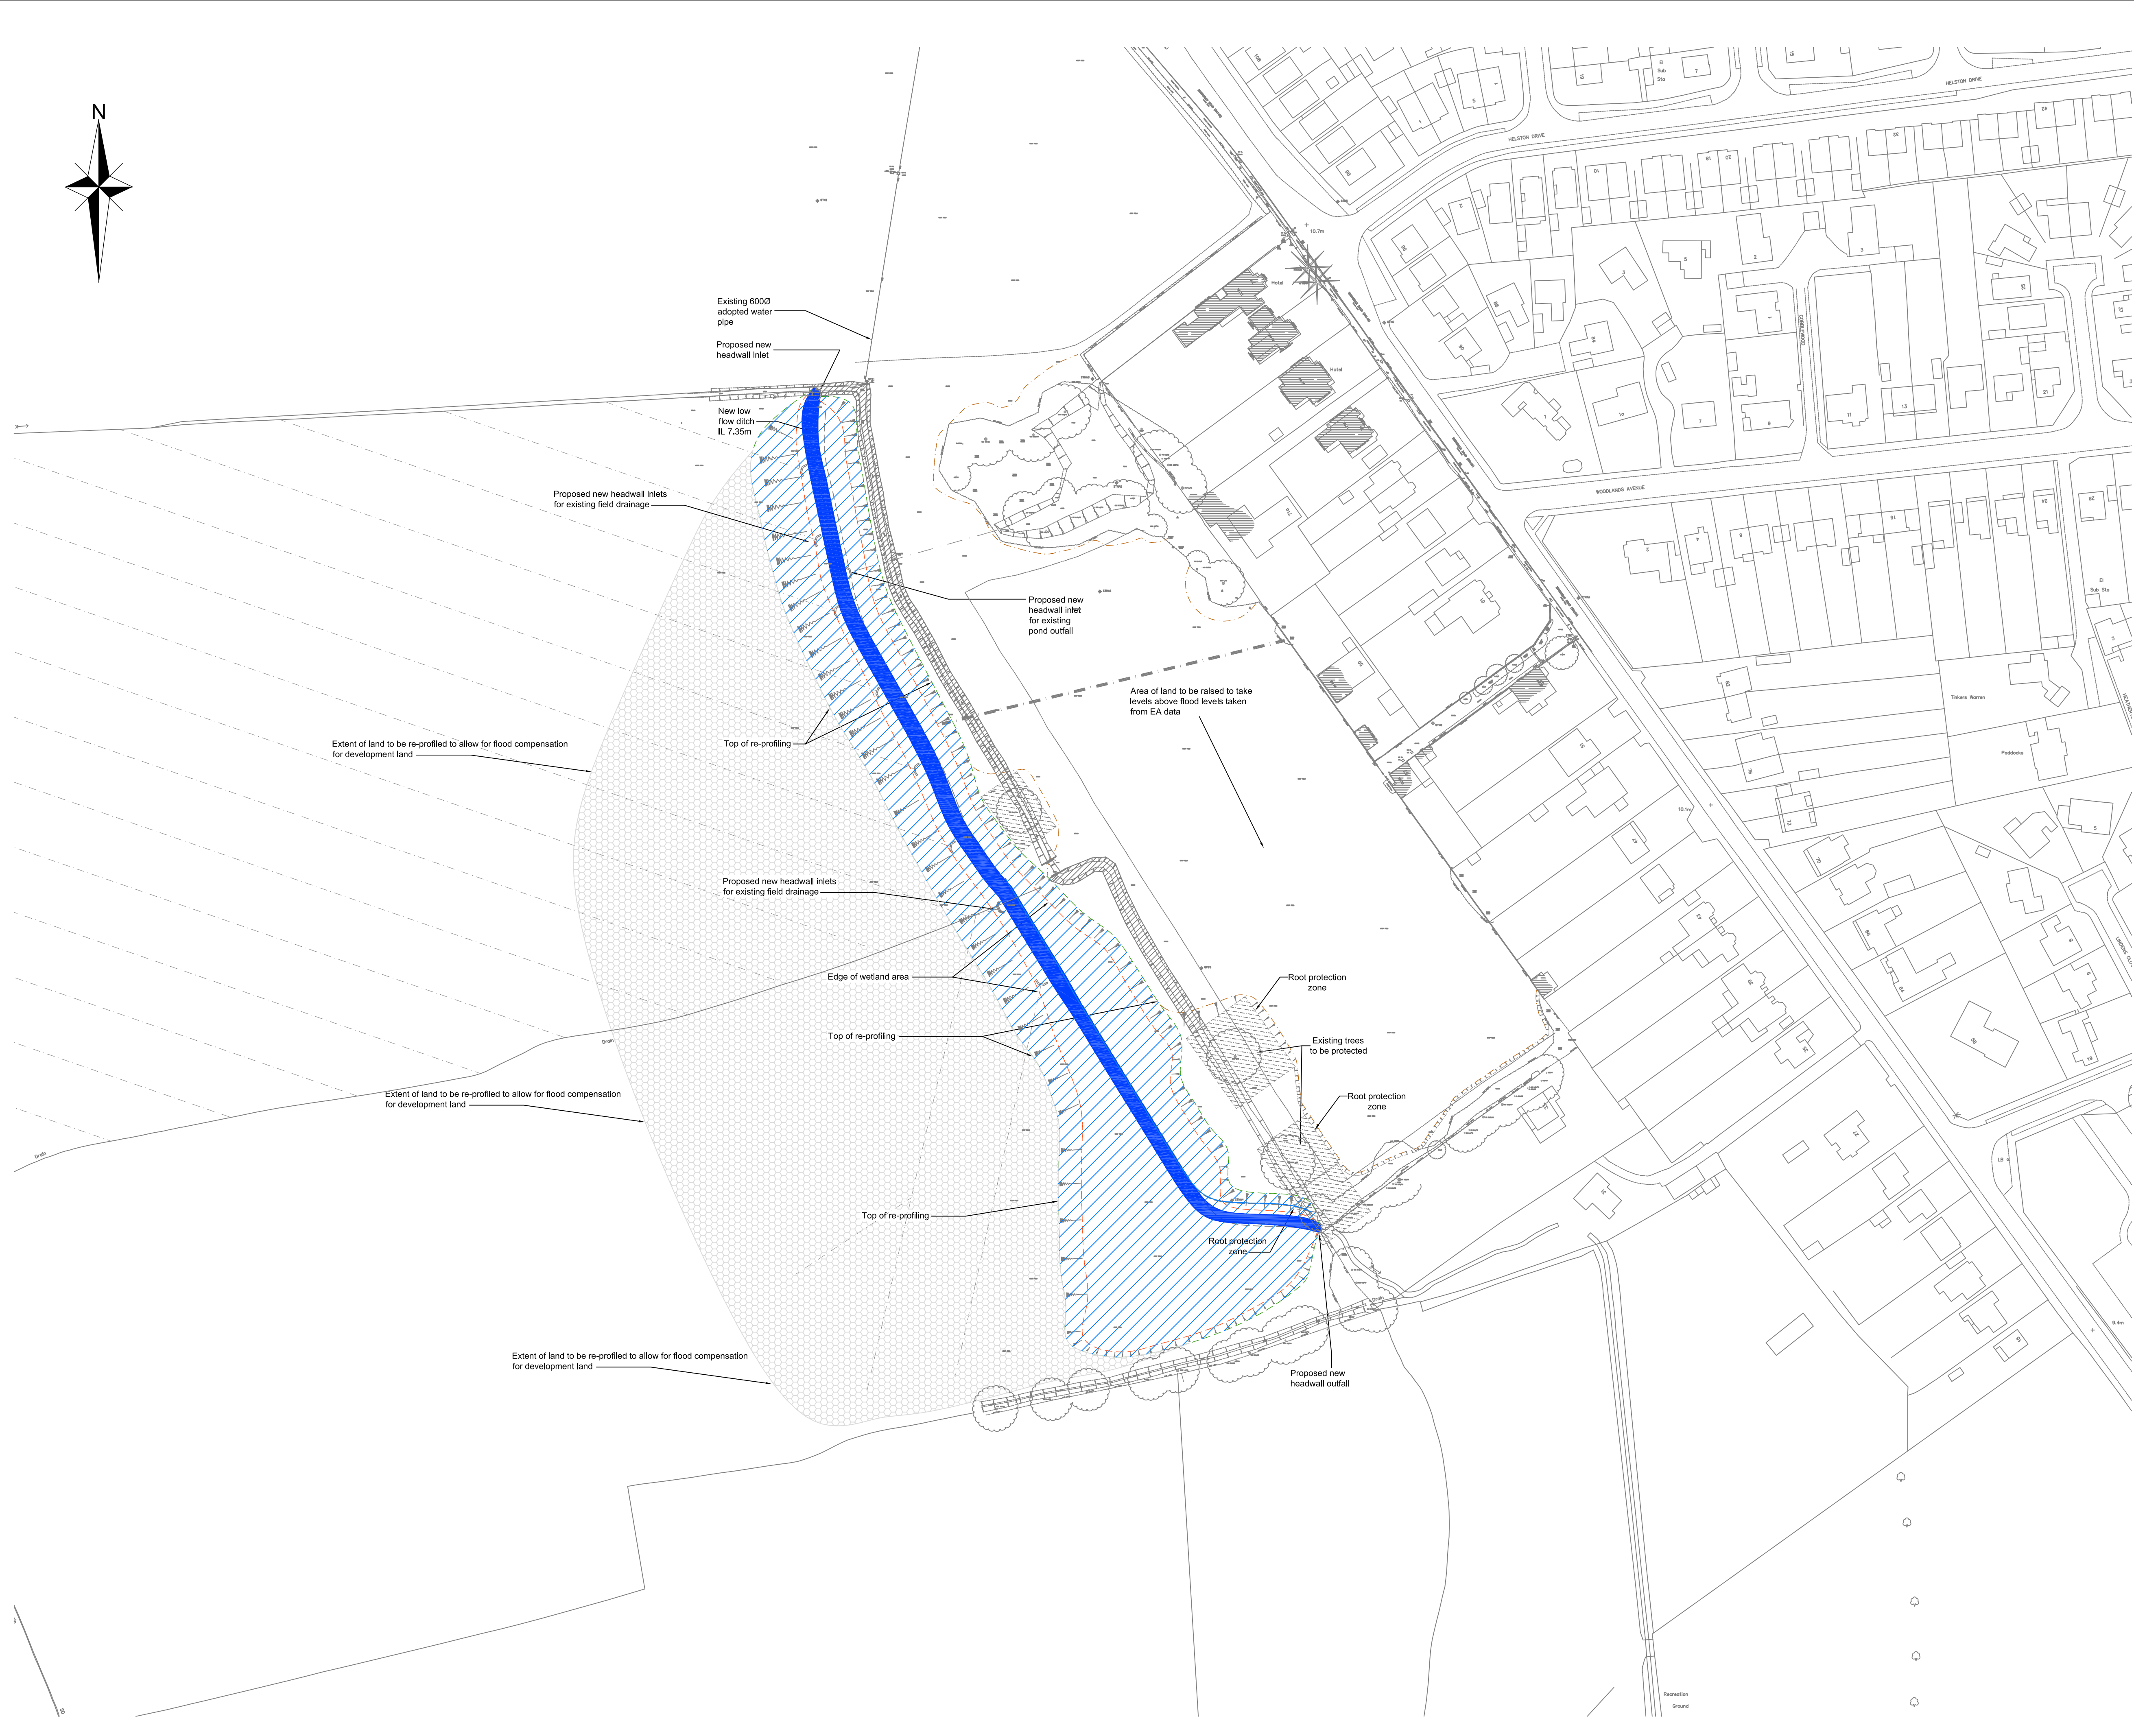

LEGEND

- New low flow ditch IL 7.35m AOD
- Edge of wetland area
- Top of re-profiling
- Extent of fill
- Limit of flooding as derived from EA mapping
- Existing ditch to be filled in
- Extent of flood compensation land
- Extent of retained "Wetland" Area
- Low flow ditch

Rev	Amendments	Dm	Chk	App	Date

GA Consulting Engineers Ltd

OFFICE 19
HART HOUSE
PRINCESTON ROAD
BAMPTON, HANTS RG24 9PU

Telephone: 01256 638838
Fax: 01256 324043
Email: enquiries@ga.co.uk
Web: www.ga.co.uk

Job Title

**Land West of Horndean Road
Emsworth, Hants**

Drawing Title

Wetland Retention Area

Client

Chidden Farms

Scale	Date	Designed
1/1000@A1	Nov 14	GG
Drawn	Checked	Approved
EV	GG	GC
Job No	Drawing No	Rev
13-016	13-016 / 124	