


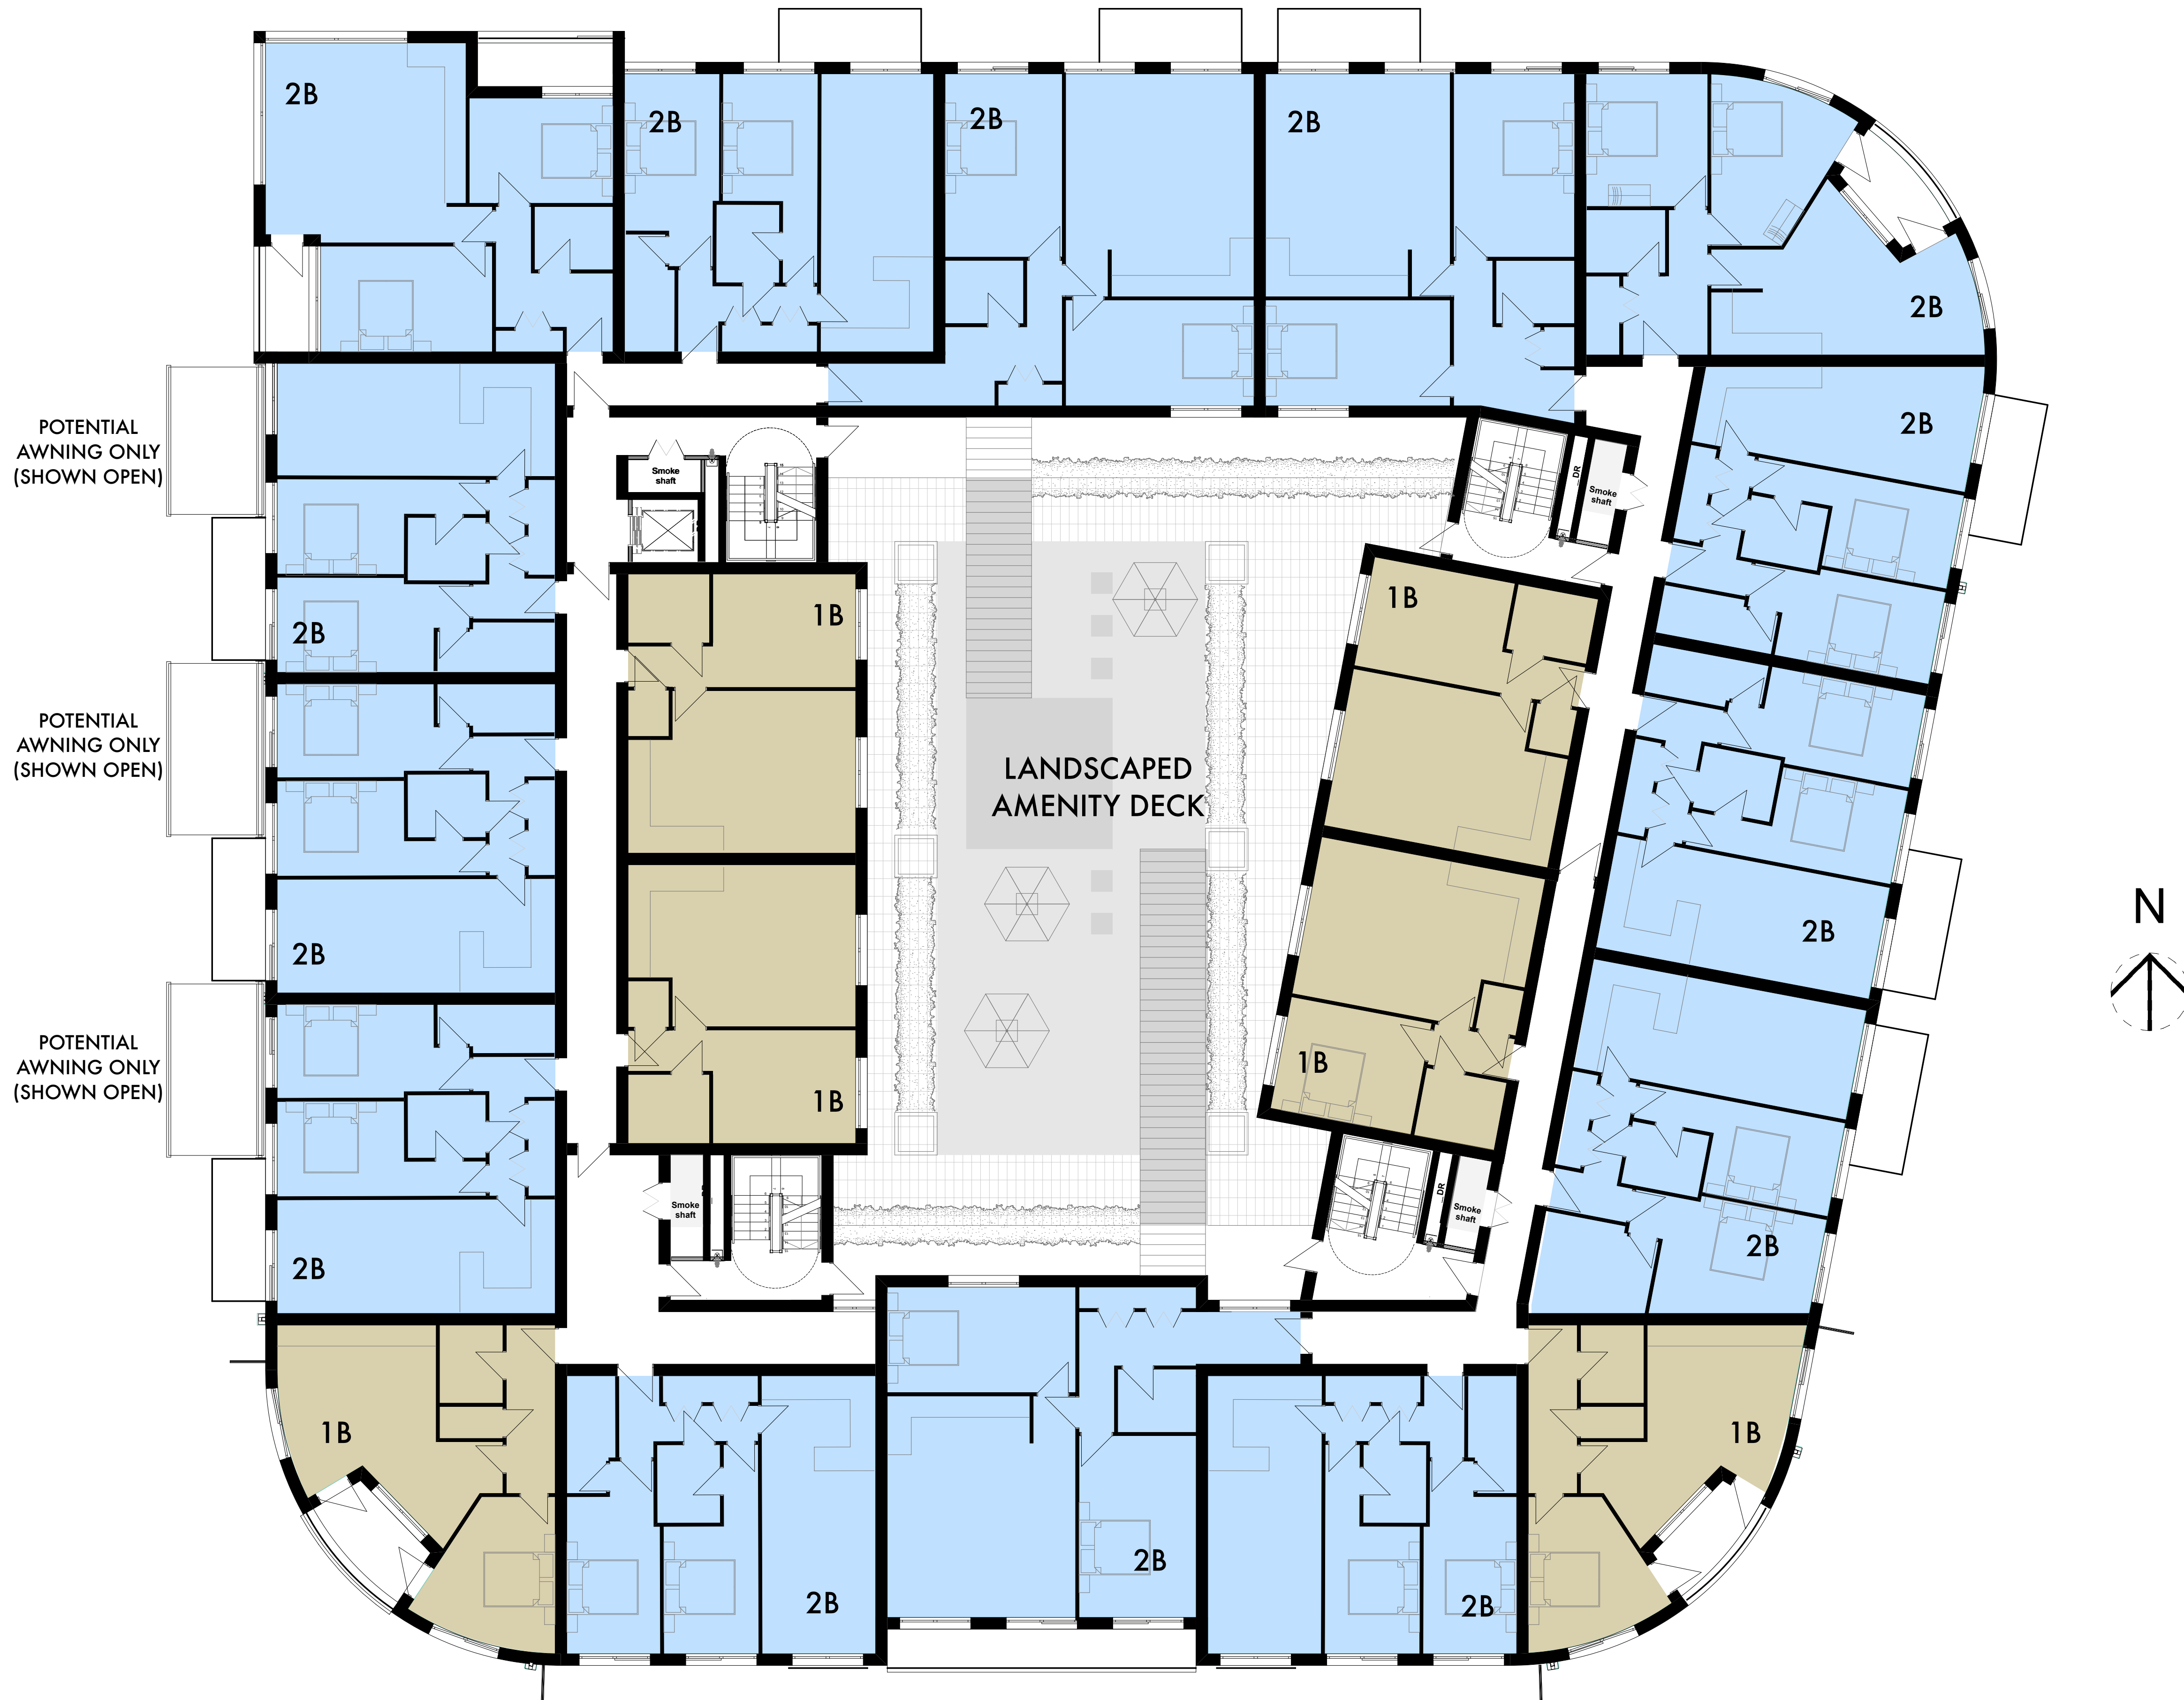

Rev	Date	Description	By	PM
REVISIONS				

NOTES:

PLANNING

CLIENT

**HAMPSHIRE
& REGIONAL**
PROPERTY GROUP

Scale @ A1: 1:100
Date: November 2014

Drawn by: SR
Checked by:

TITLE

Market Parade - Havant
Development Proposals
Residential Level 1

Drawing No: 13.077.102

HGP
ARCHITECTS

FURZEHALL FARM, WICKHAM ROAD
FARHAM, HAMPSHIRE, PO16 1JH

T: 01329 283 225
F: 01329 237 004
E: EMAIL@HGP-ARCHITECTS.CO.UK
W: WWW.HGP-ARCHITECTS.CO.UK

HGP Architects Ltd.
Copyright Reserved.
Check dims. on site.