
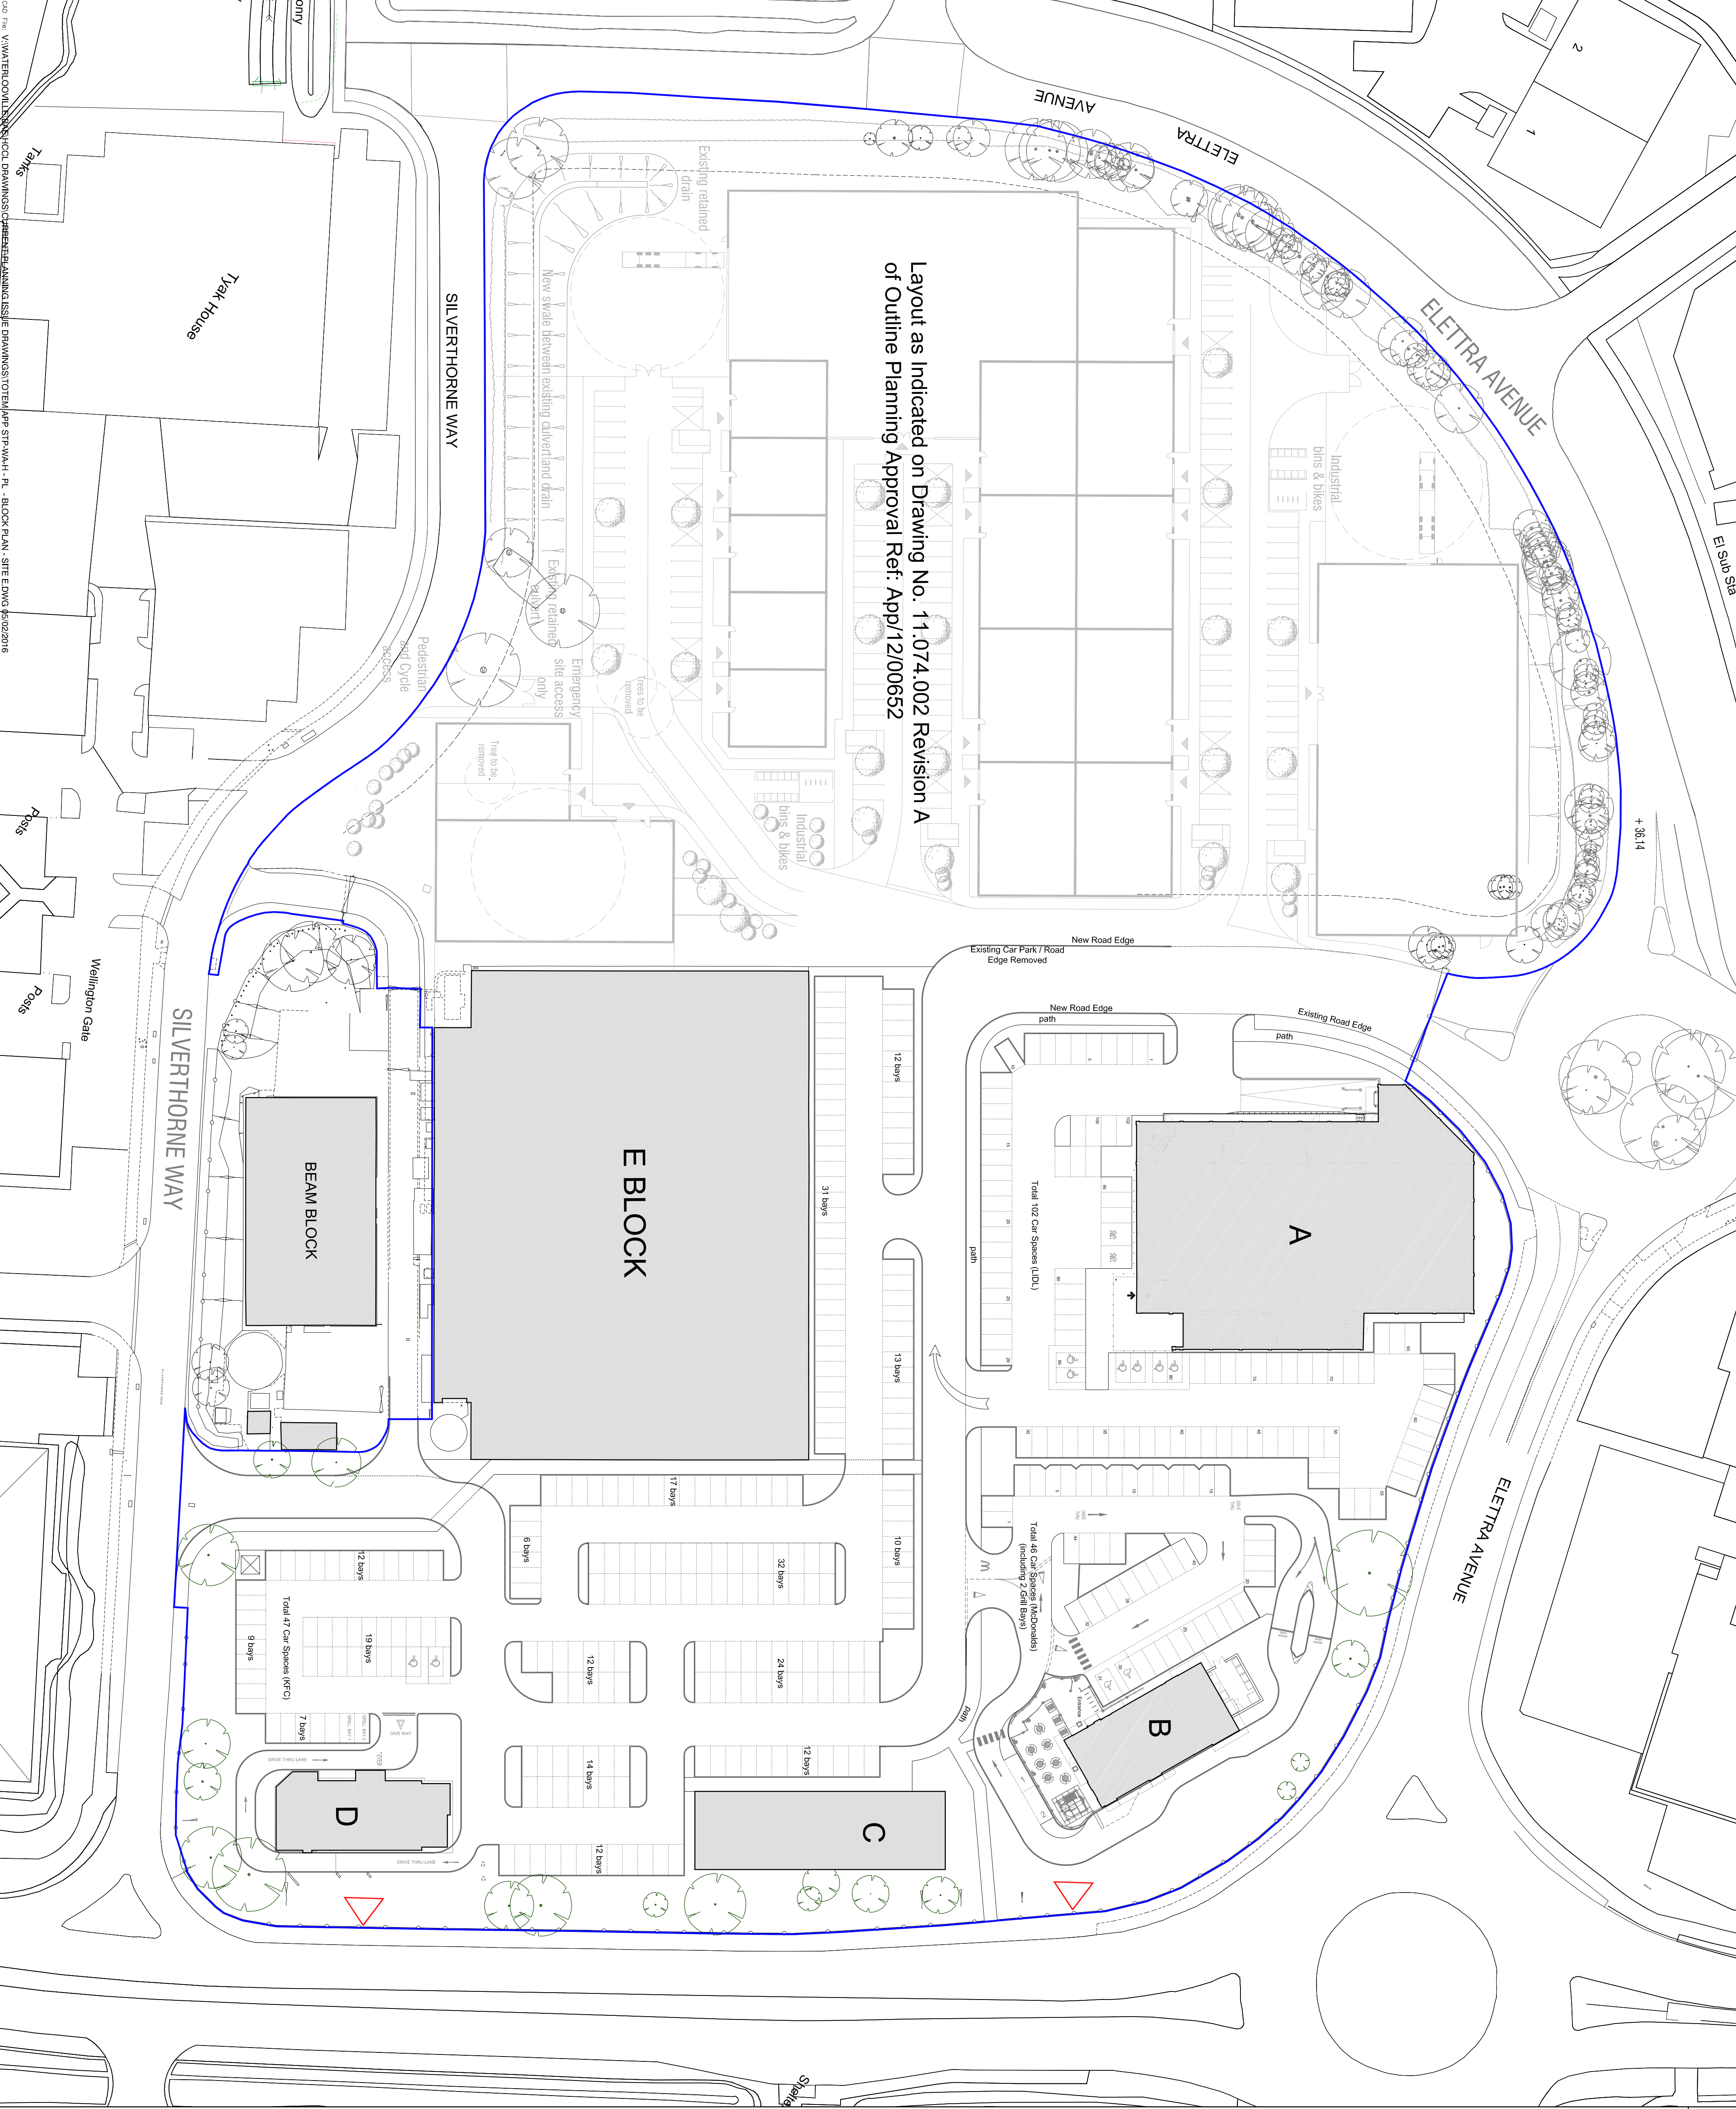


Do not scale from this drawing, work to figured dimensions only. All dimensions to be confirmed on site. This drawing is to be read in conjunction with other information and drawings. It is the responsibility of the user to ensure that all dimensions are correct where applicable. Please report any discrepancy on this drawing to Hargreaves Construction Co. Ltd. for confirmation. © Copyright Hargreaves Construction Co. Ltd.

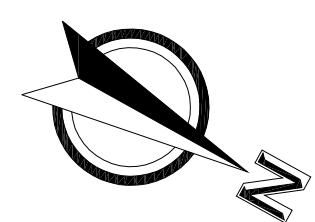

Layout as Indicated on Drawing No. 11.074.002 Revision A
of Outline Planning Approval Ref: App/12/00652

REV	DESCRIPTION	DATE
	REVISION	

SYSTEMS TECHNOLOGY PARK
WATERLOOVILLE
HAMPSHIRE
TOTEM SIGNAGE APPLICATION
Block Plan
Plot E

DWG NO.	DRAWING NO.	REV.
STP-WA-H	PL 101	-
1:500	@ A1 SMM	16.06.2015

Ruslington House, Worthing Road, Ruslington, West Sussex, BN16 5PS
Tel No: (01903) 777777 Fax No: (01903) 777700