
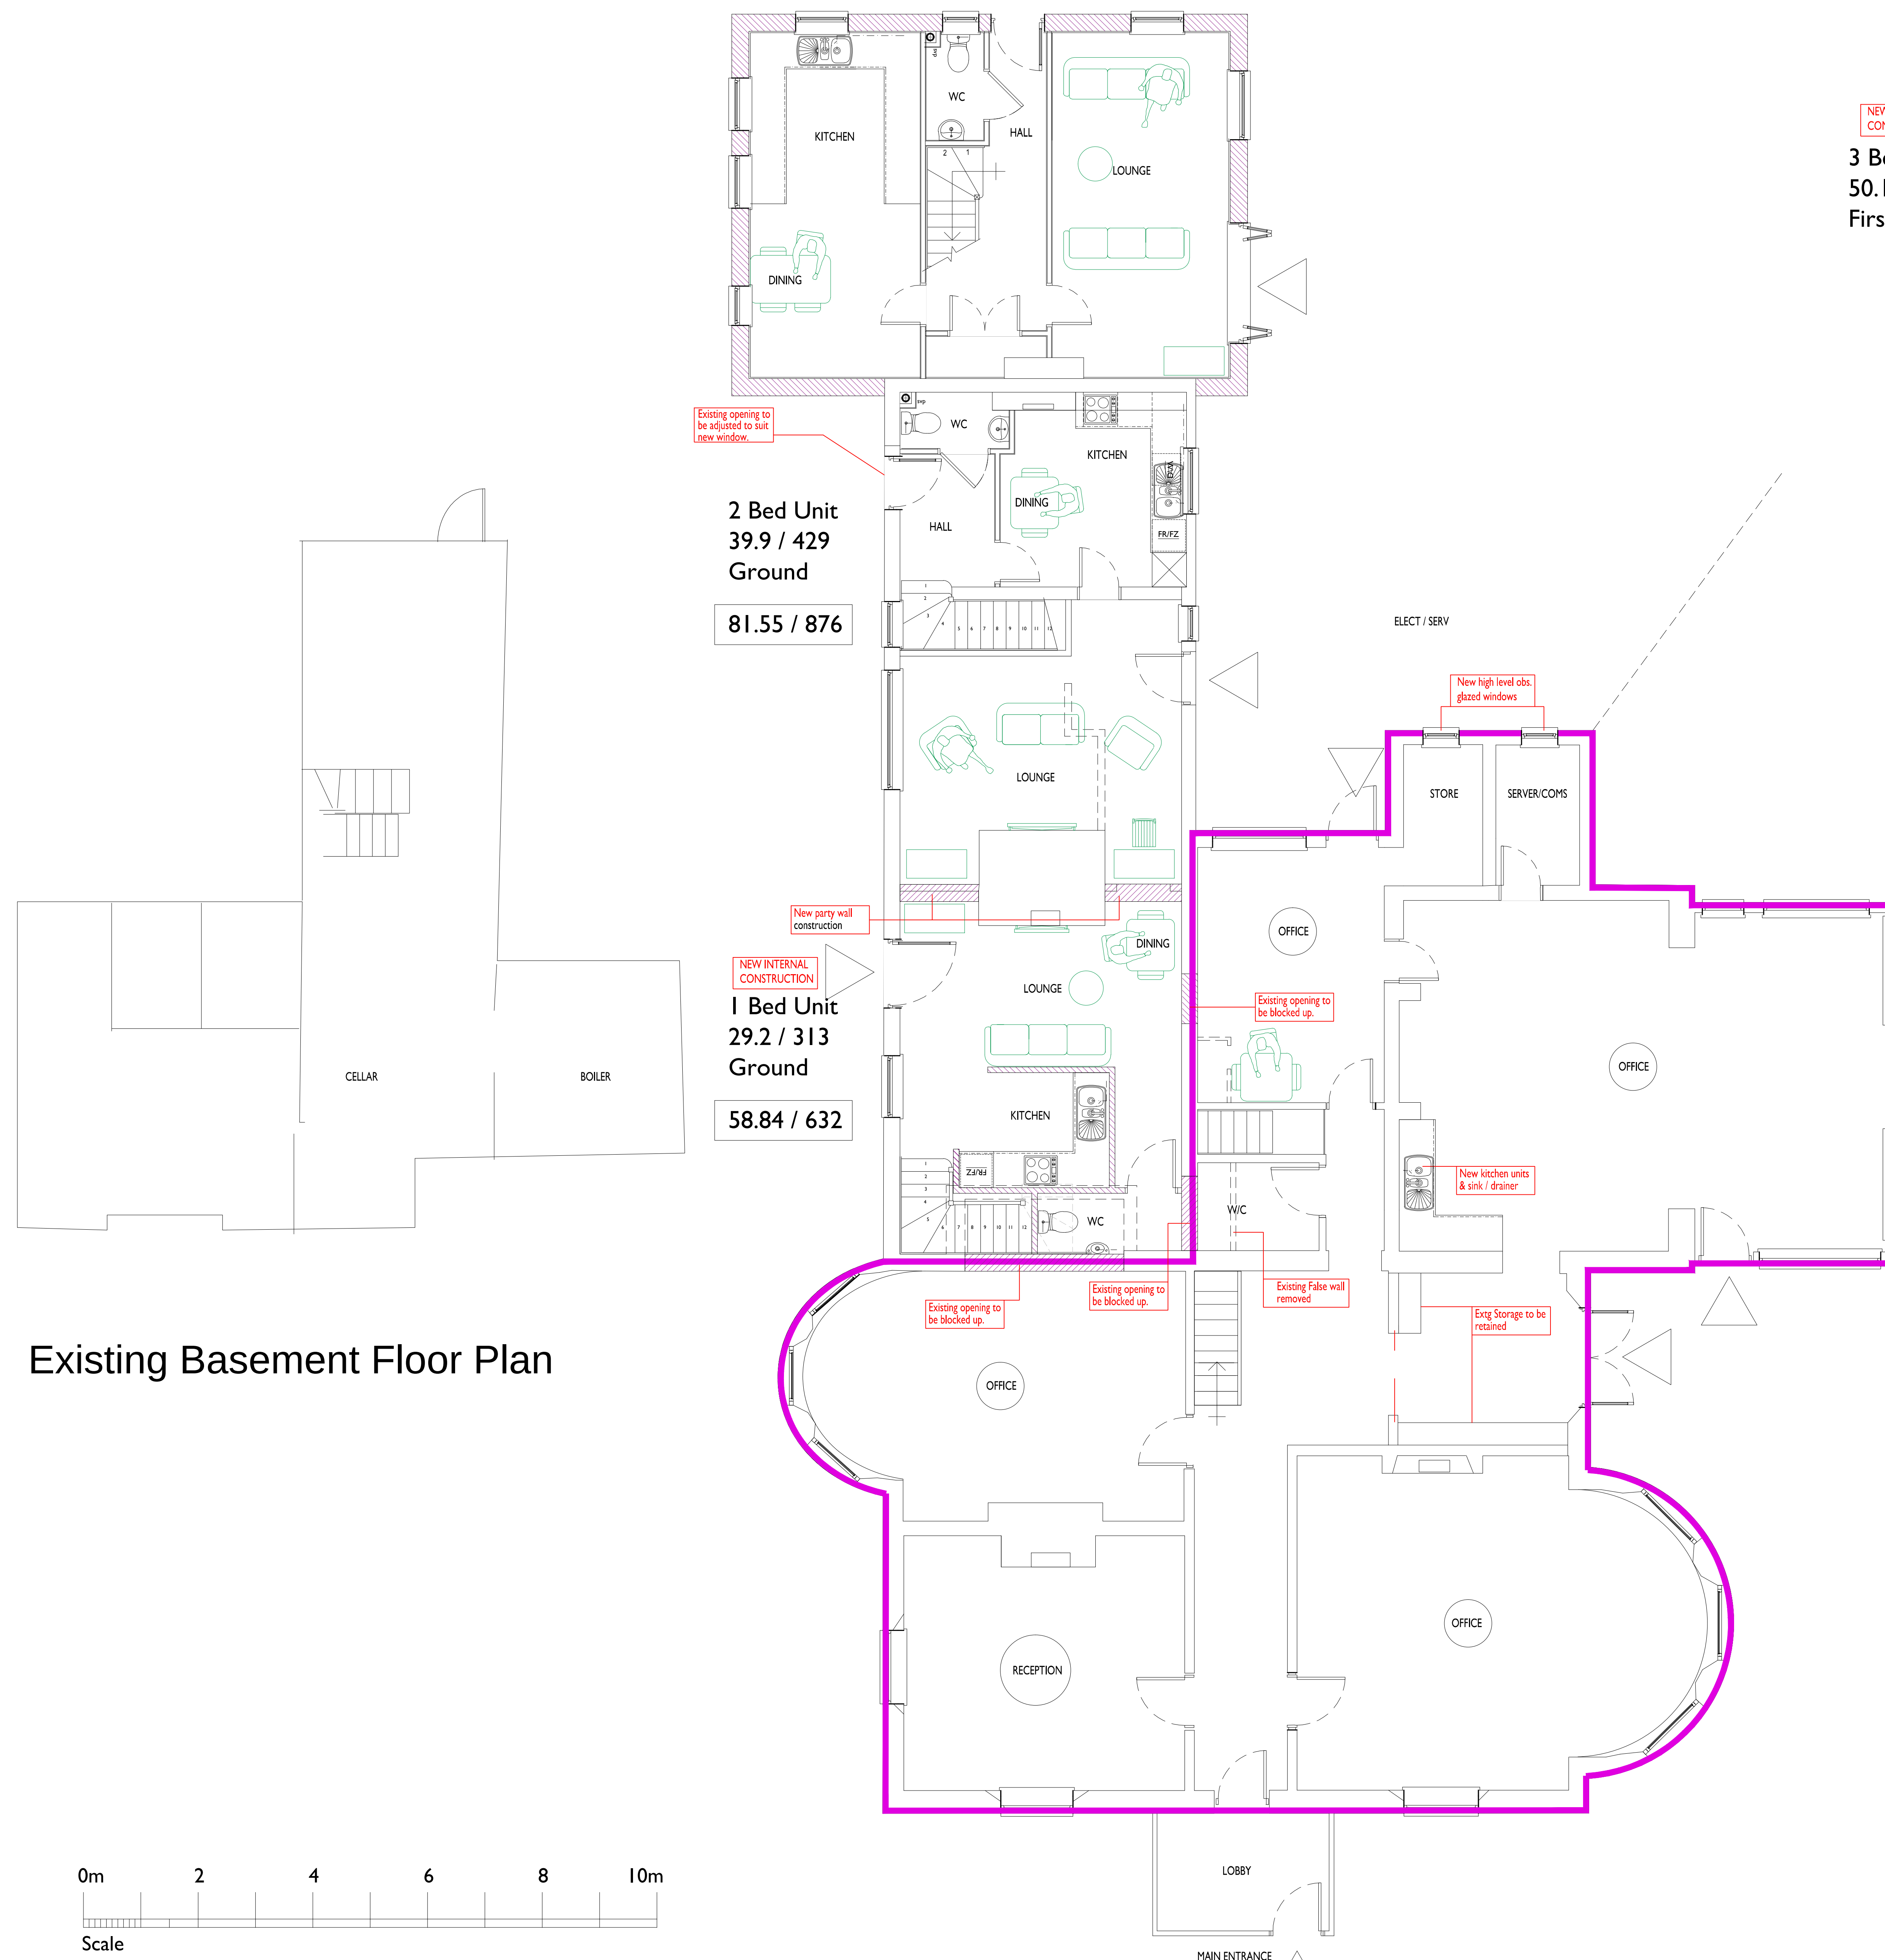


NEW UNIT
CONSTRUCTION

3 Bed Unit
50.13 / 539
Ground

100.26 / 1078

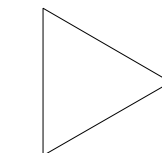


Proposed Ground Floor Plan

PROPOSED OFFICE OUTLINE

NEW UNIT
CONSTRUCTION

3 Bed Unit
50.13 / 539
First

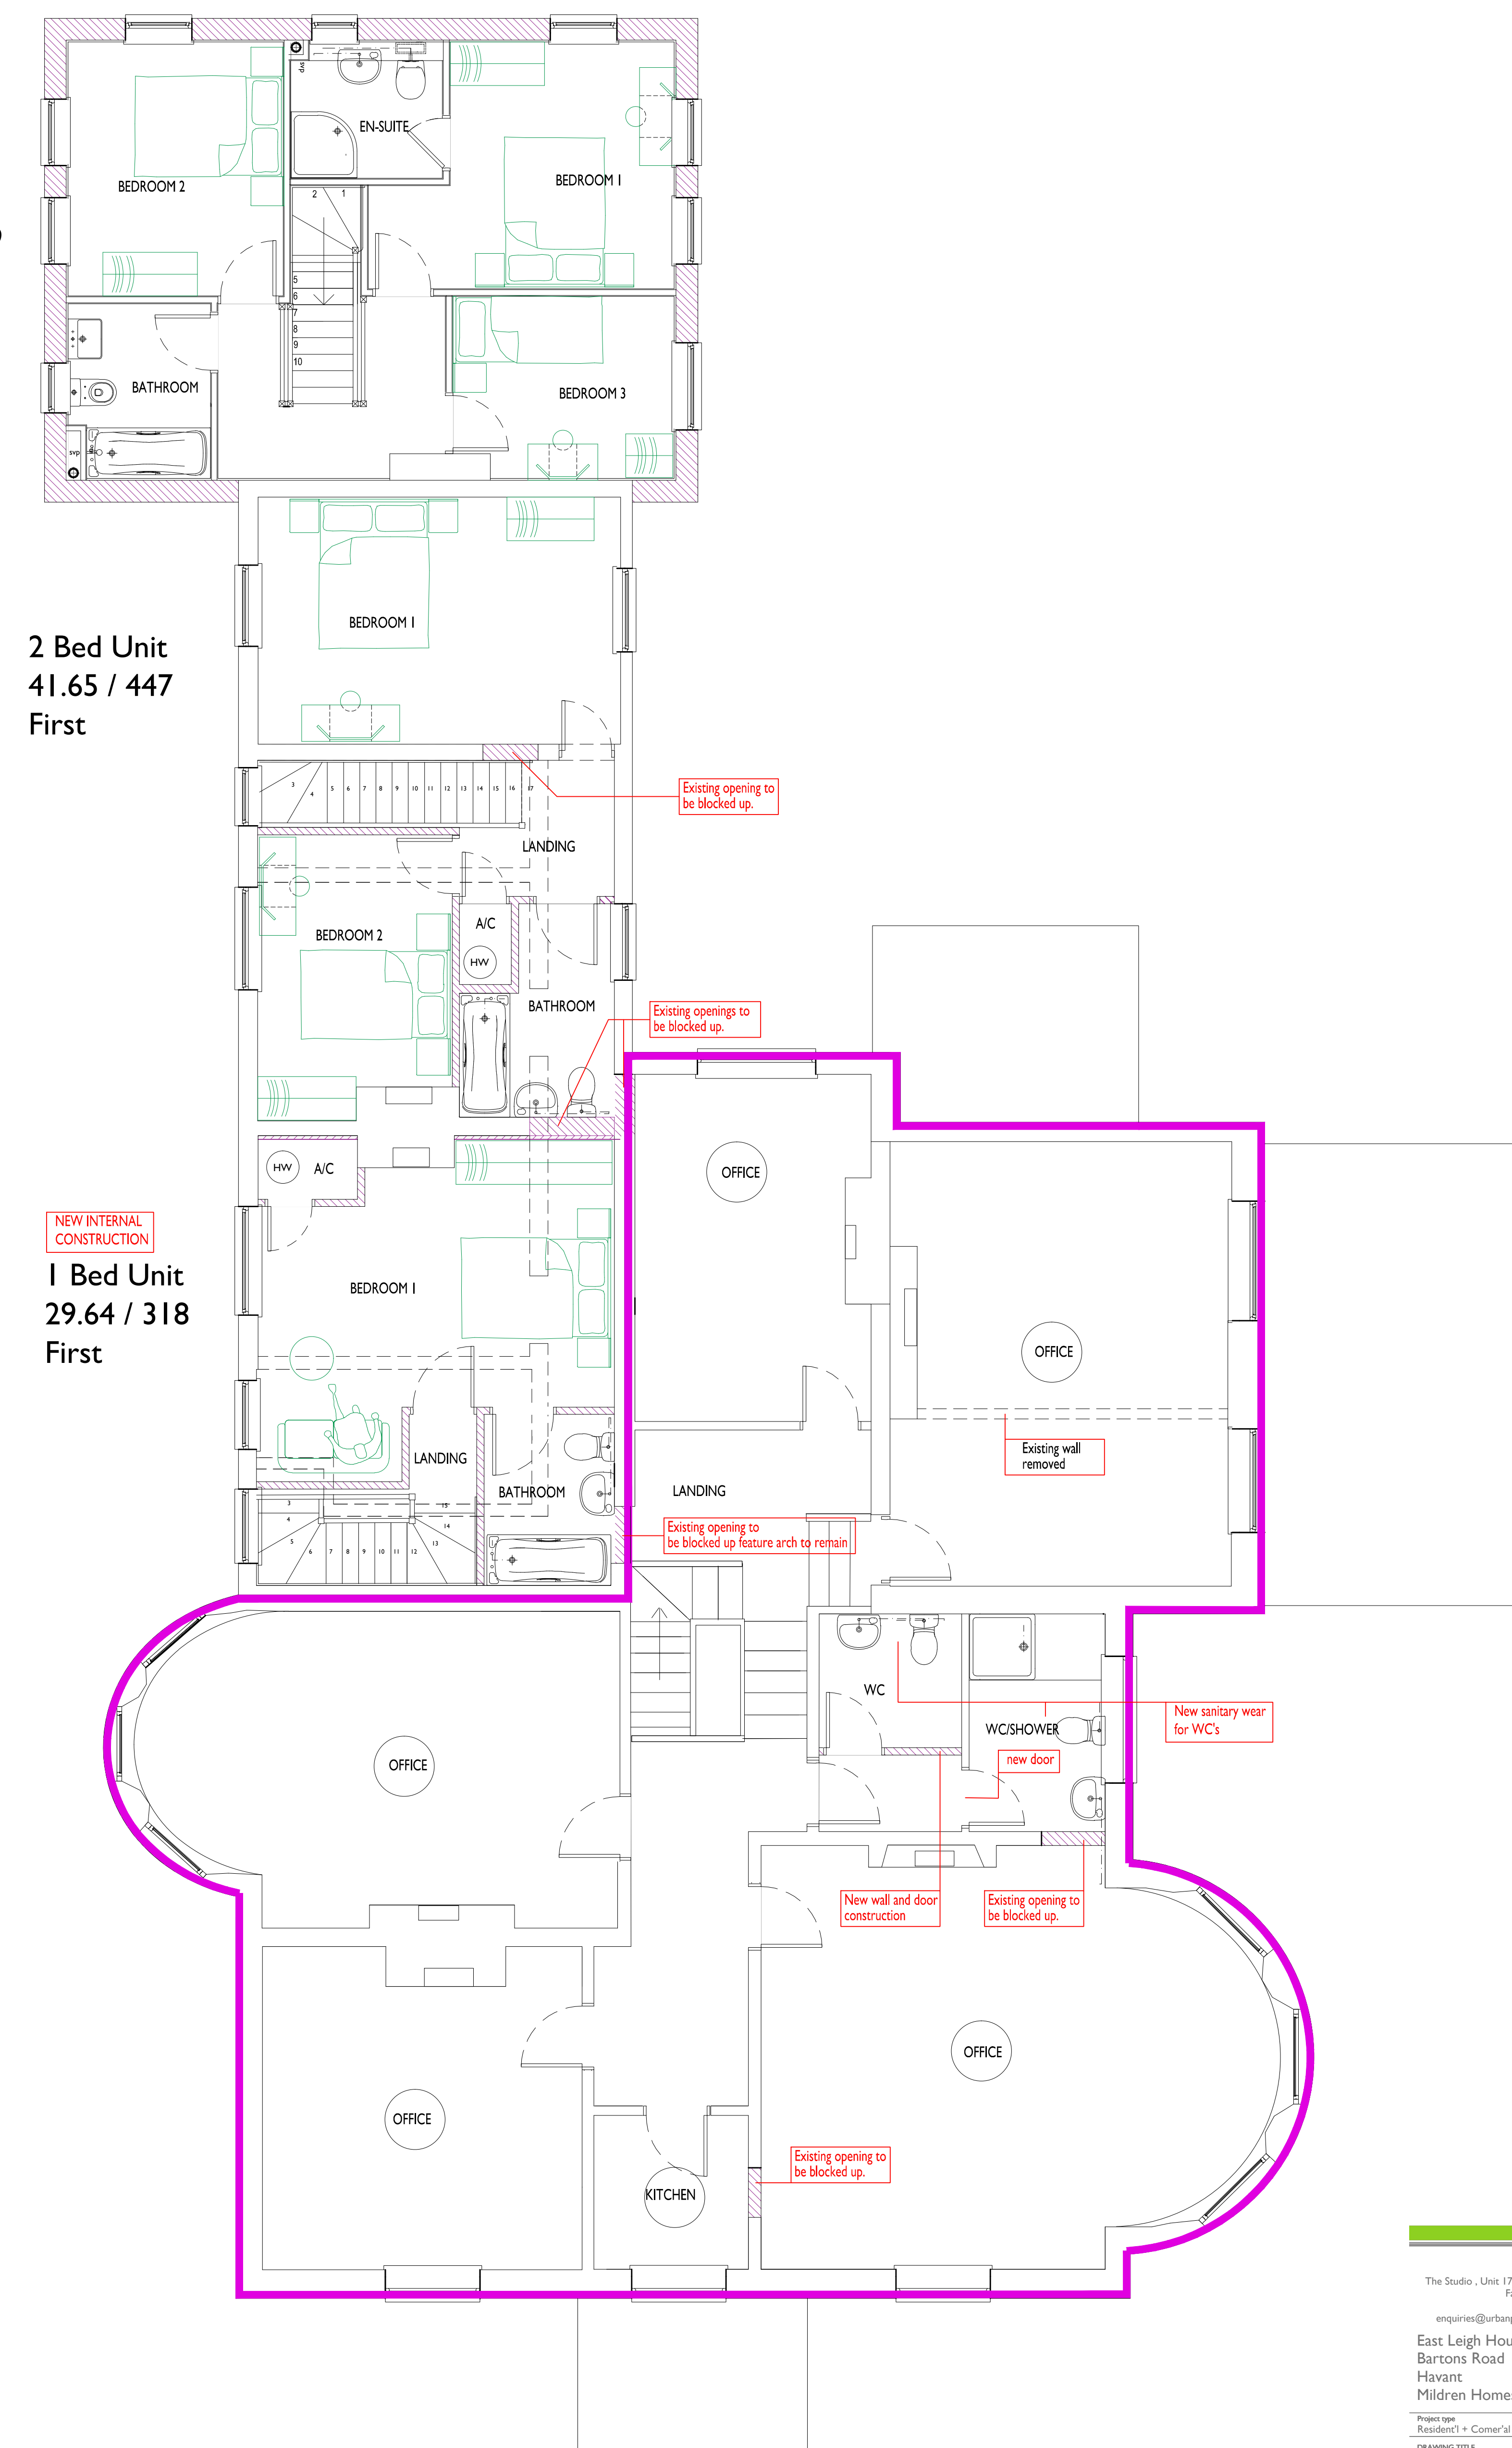

Proposed First Floor Plan

PROPOSED OFFICE OUTLINE