

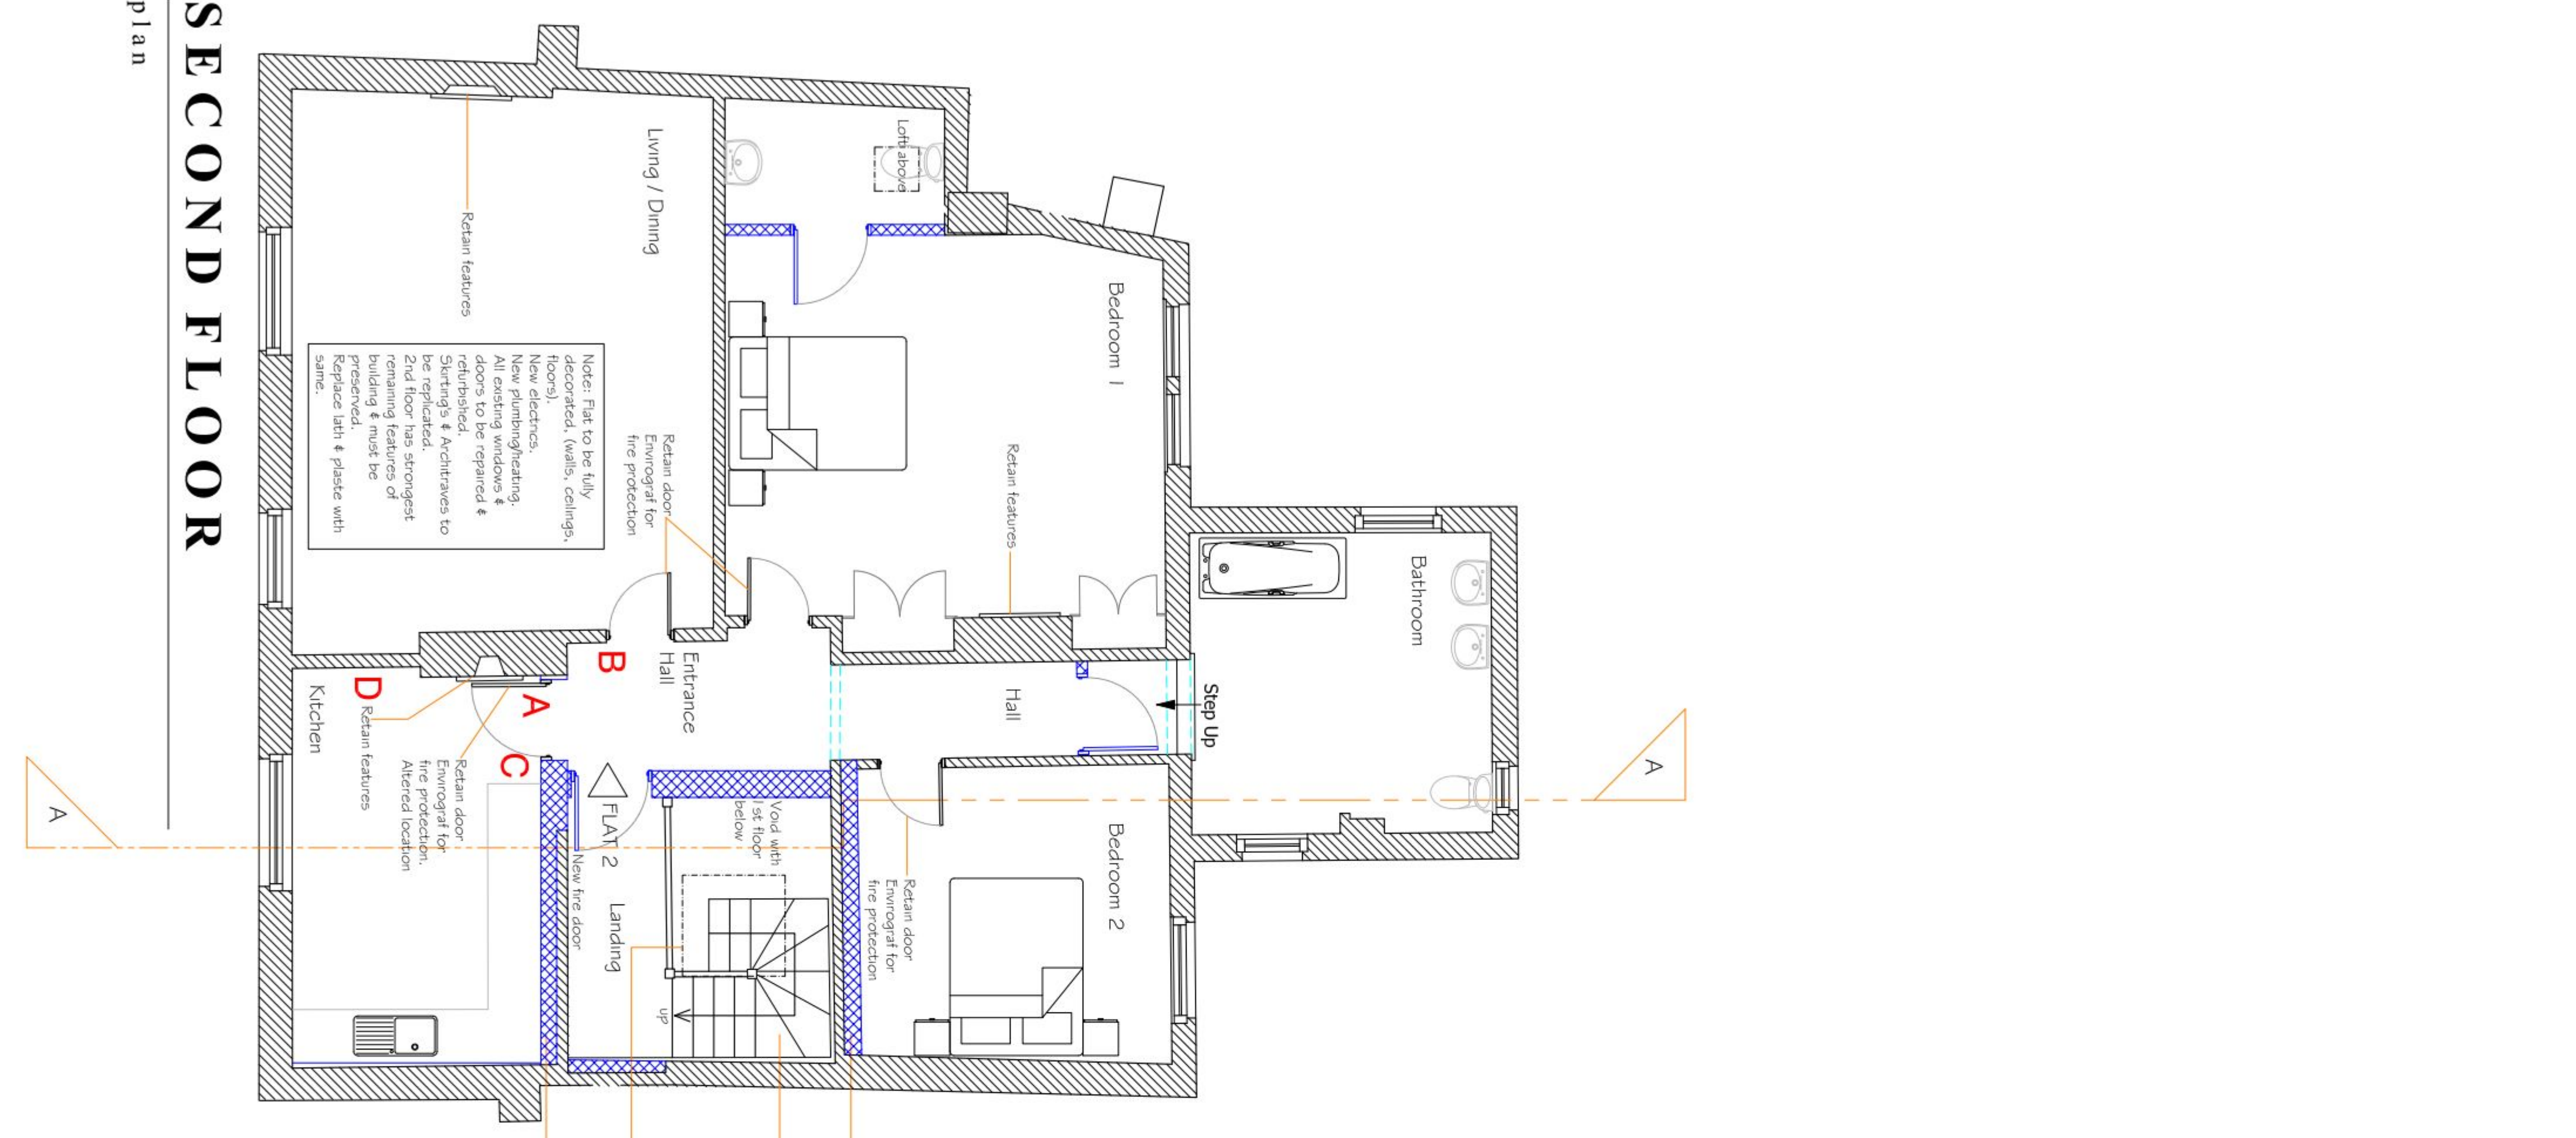


30 High Street -
Emsworth

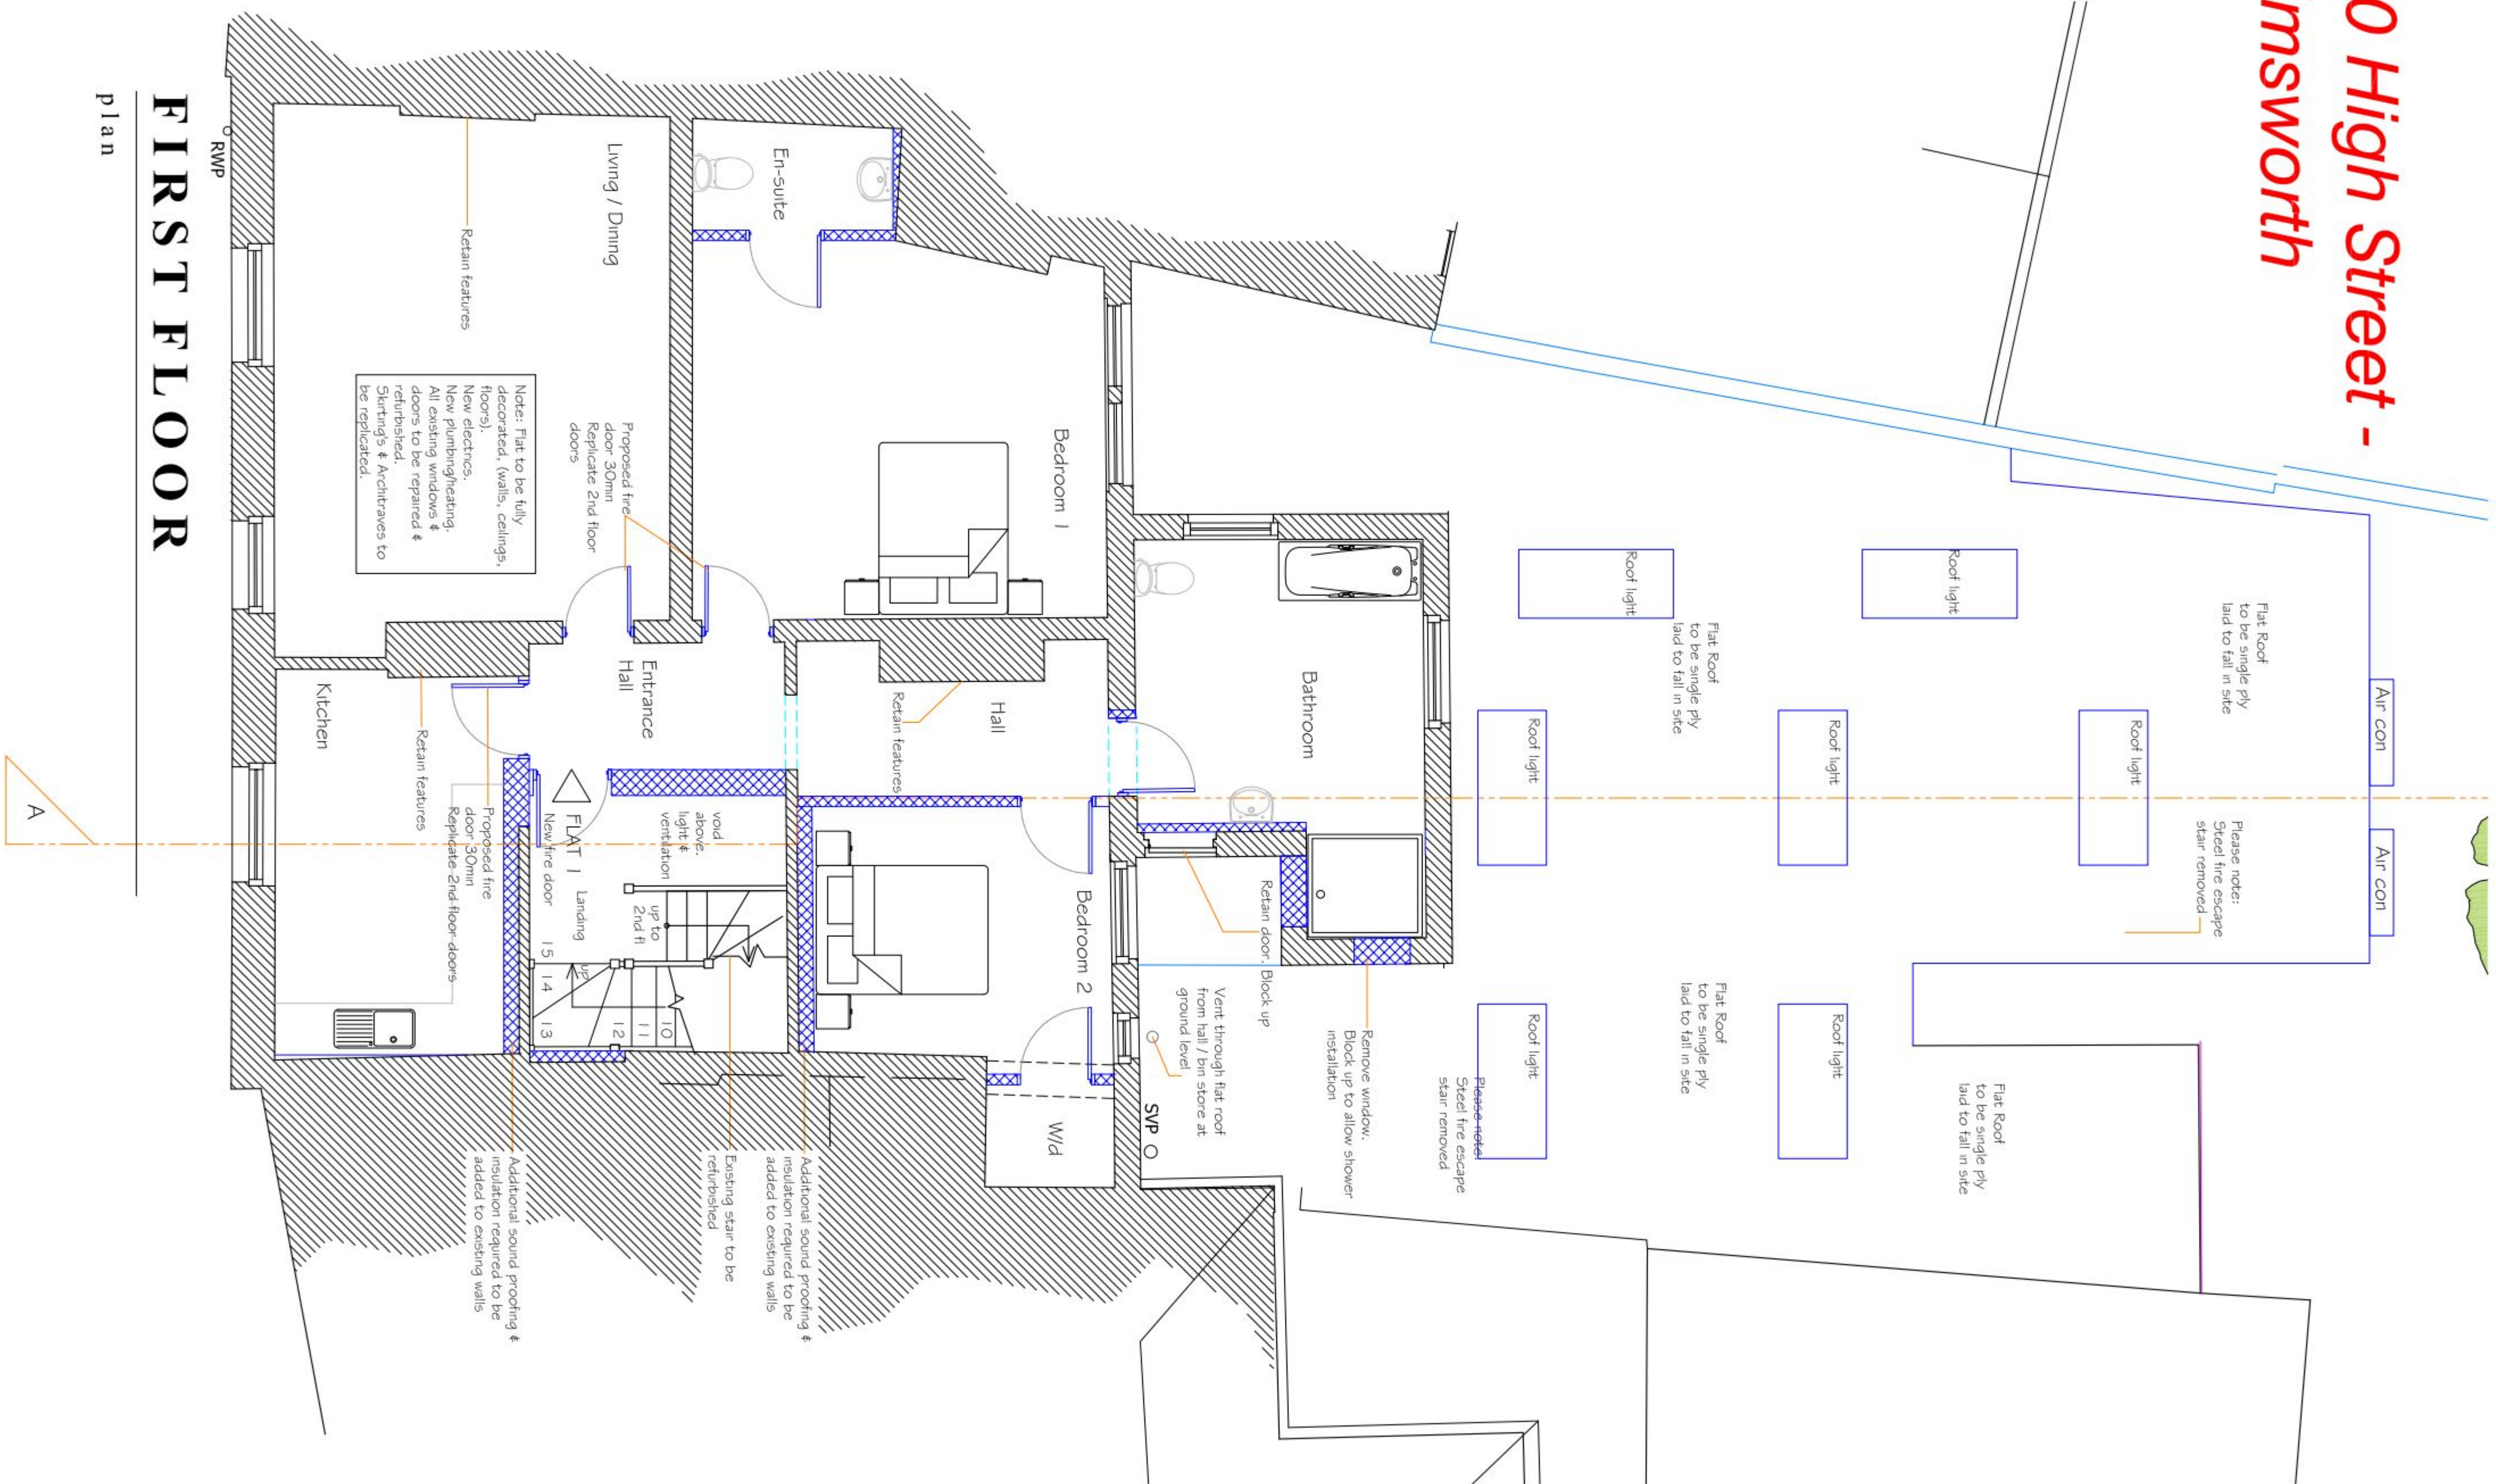

NOTES:
Dimensions to be checked on site before commencing work.
Any discrepancies shall be reported to the architect immediately.
Do not scale from these drawings except for planning purposes.
Use figured dimensions only.
Where applicable this graving is to be read in conjunction with other consultants drawings.
All drawings to be read in conjunction with specification and mechanical and electrical drawings / specification

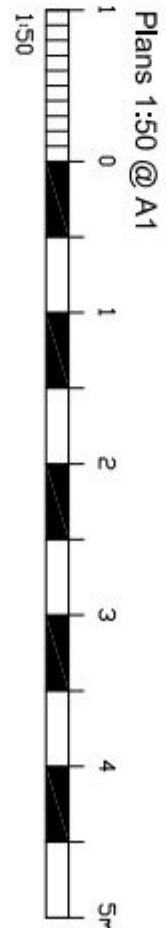

Removed
Proposed
Existing
Beams

REV	DATE	AMENDMENT	DRAWN
A	08.05.15	Revised plan to remove to ground floor	K.L.
B	07.05.15		

hd architects
www.hdarchitects.co.uk
mail@hdarchitects.co.uk
Hayter Davies Architects Ltd
1 The Old Flour Mill,
Emsworth, PO10 7BT
01483 200 715

CLIENT
Emsworth Dental Surgery

PROJECT
30 High Street,
Emsworth,
Hampshire,
PO10 7AK

DRAWING
Proposed Plans
SCALE
as noted at A1

DATE	MARCH 2015	DRAWN	K.L.
DRAWING NUMBER	15-027_00 Planning	REVISION	A