
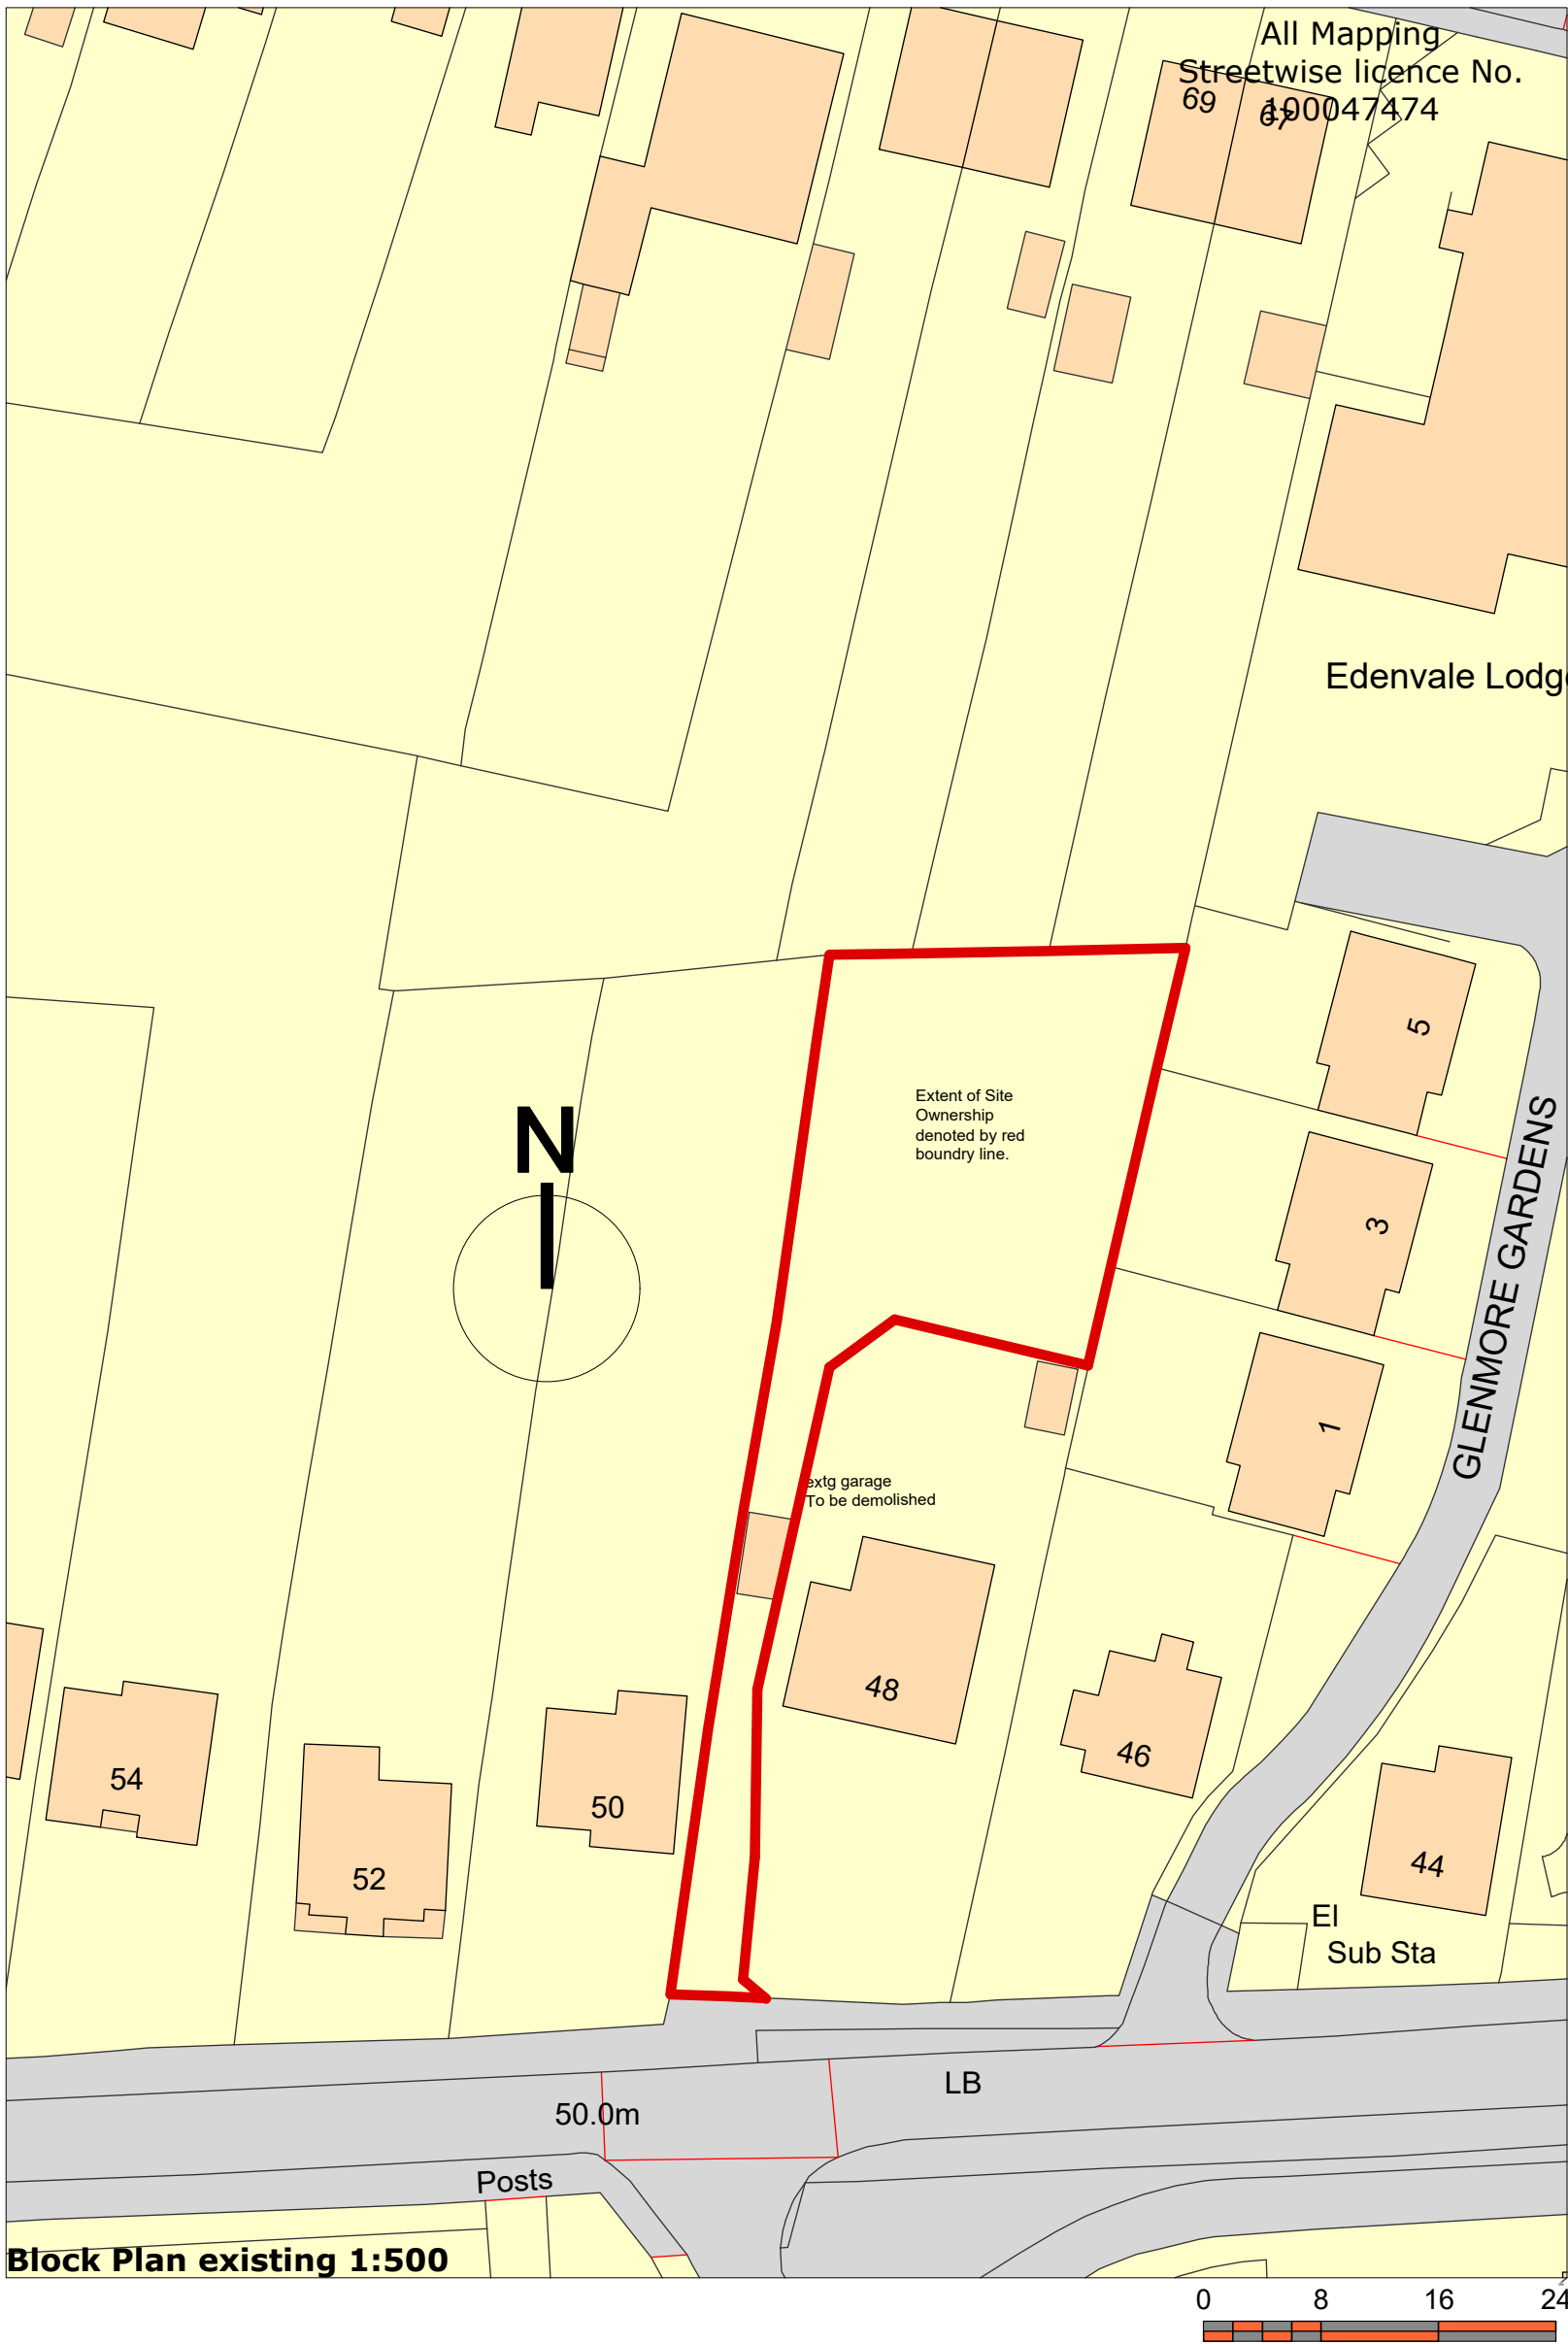
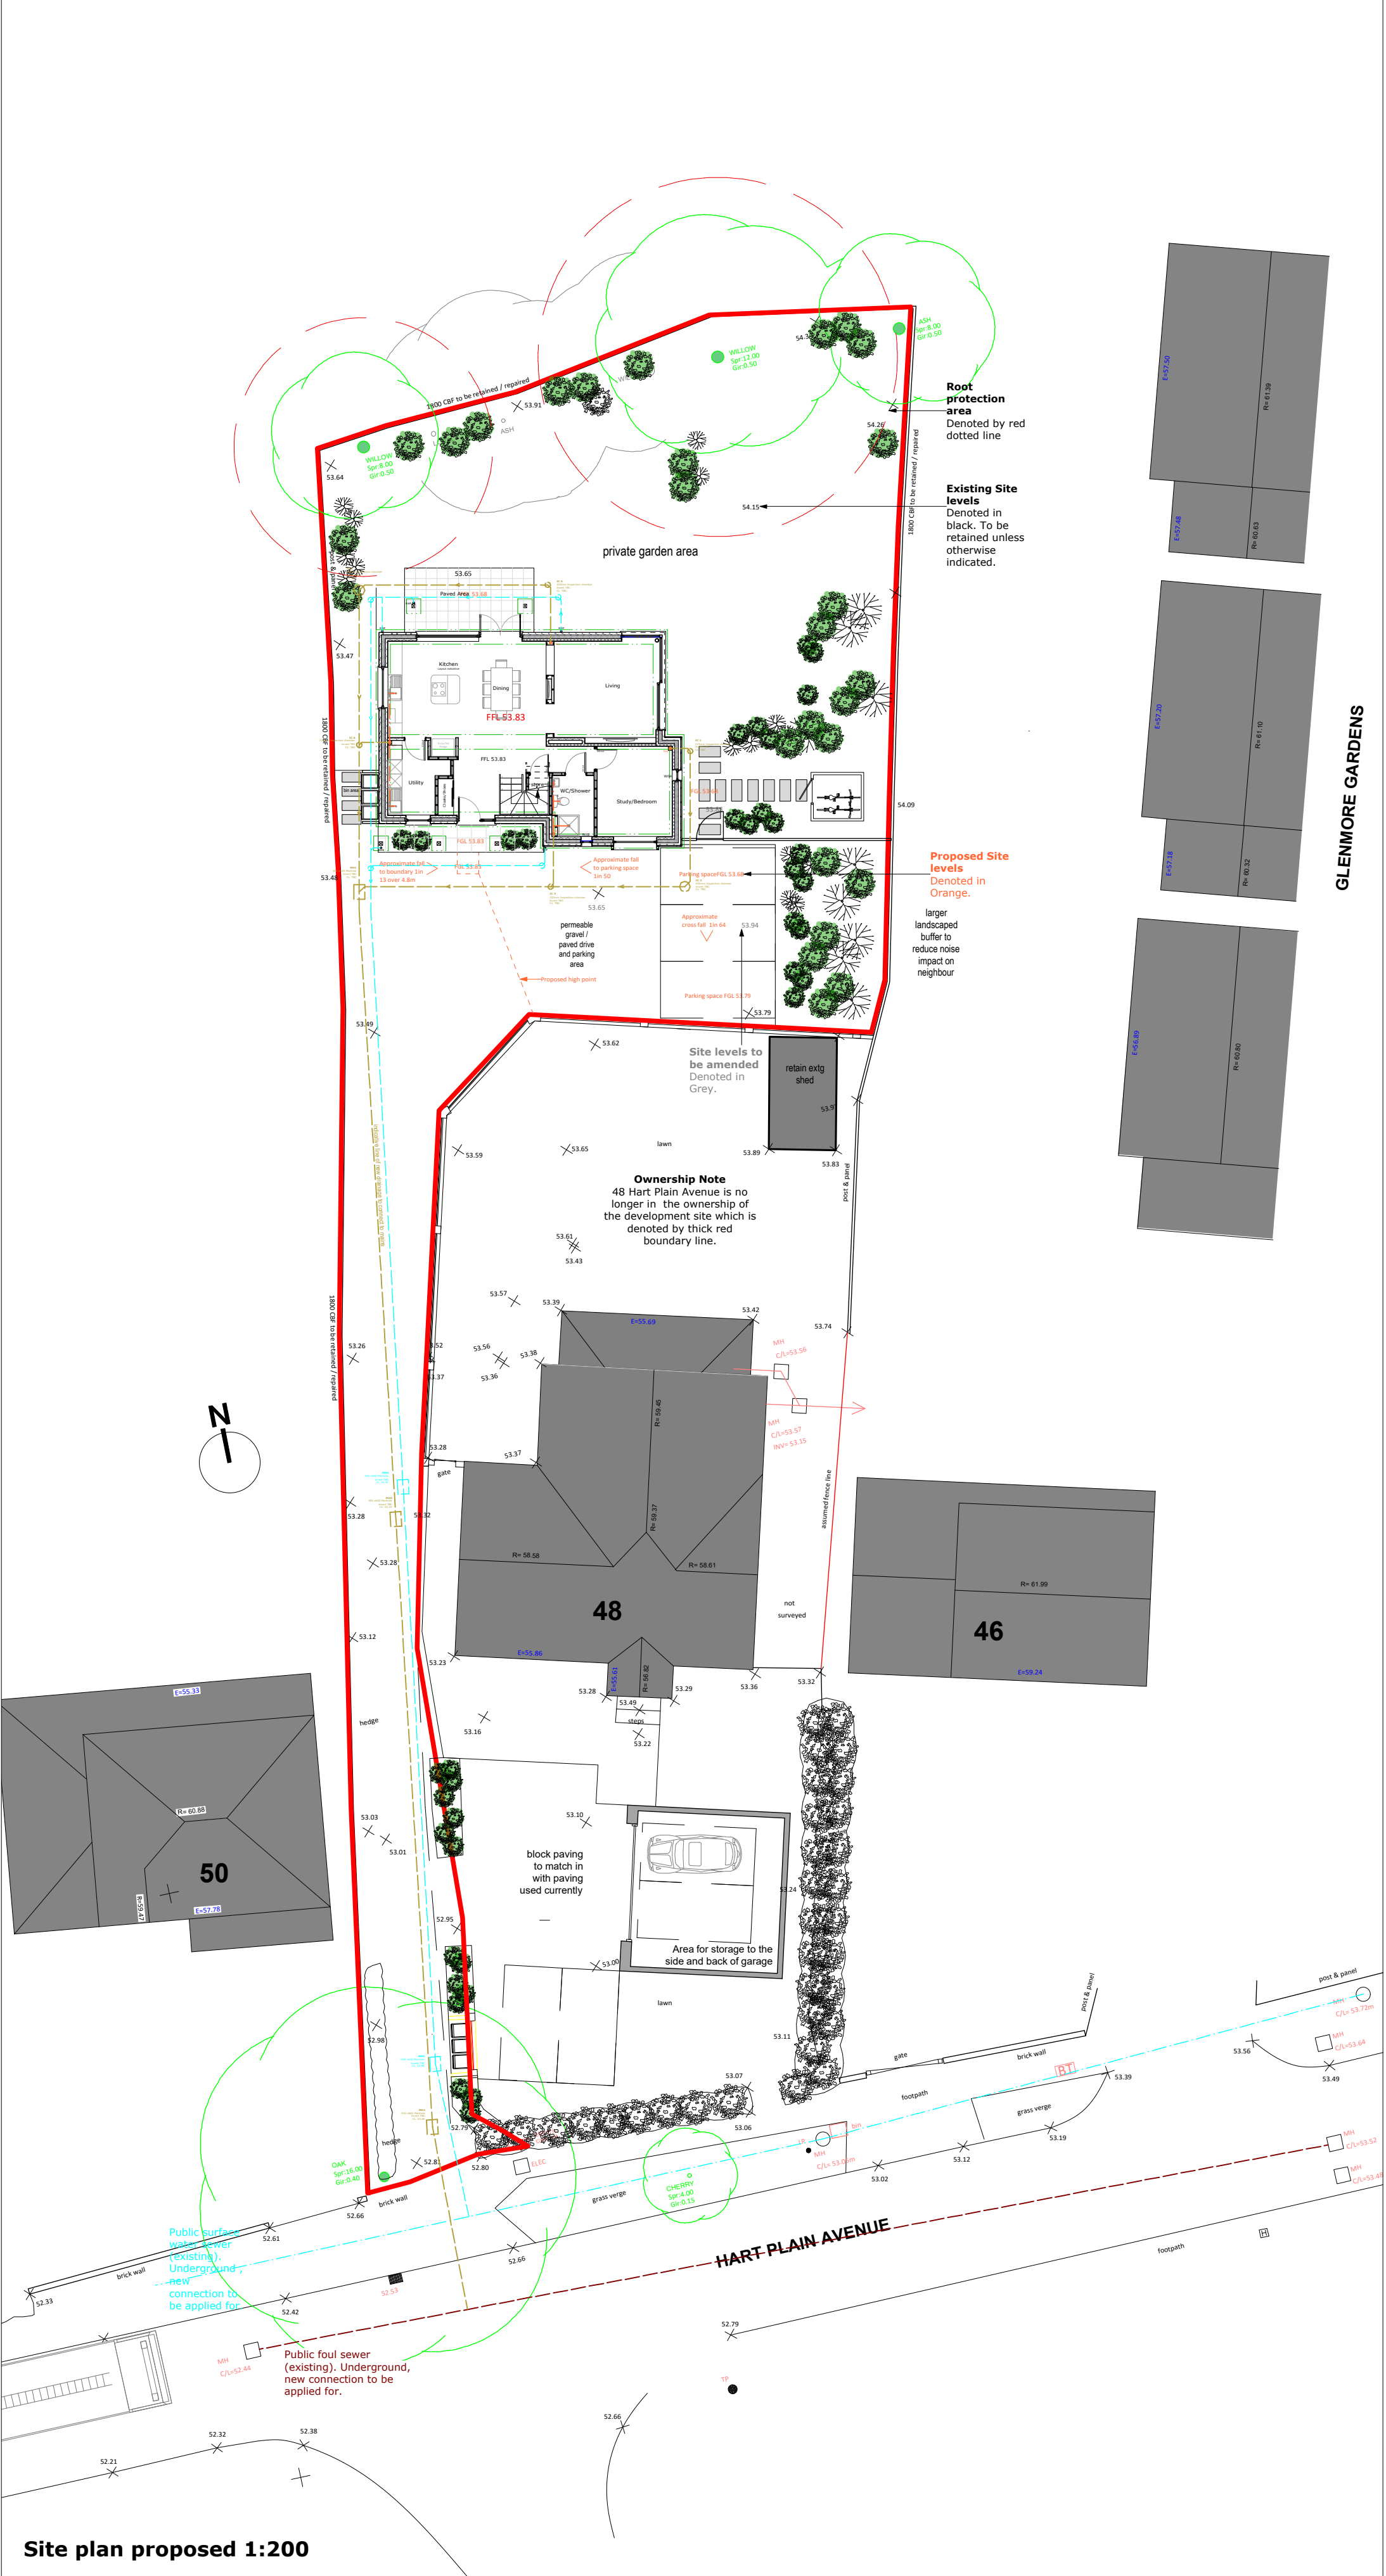


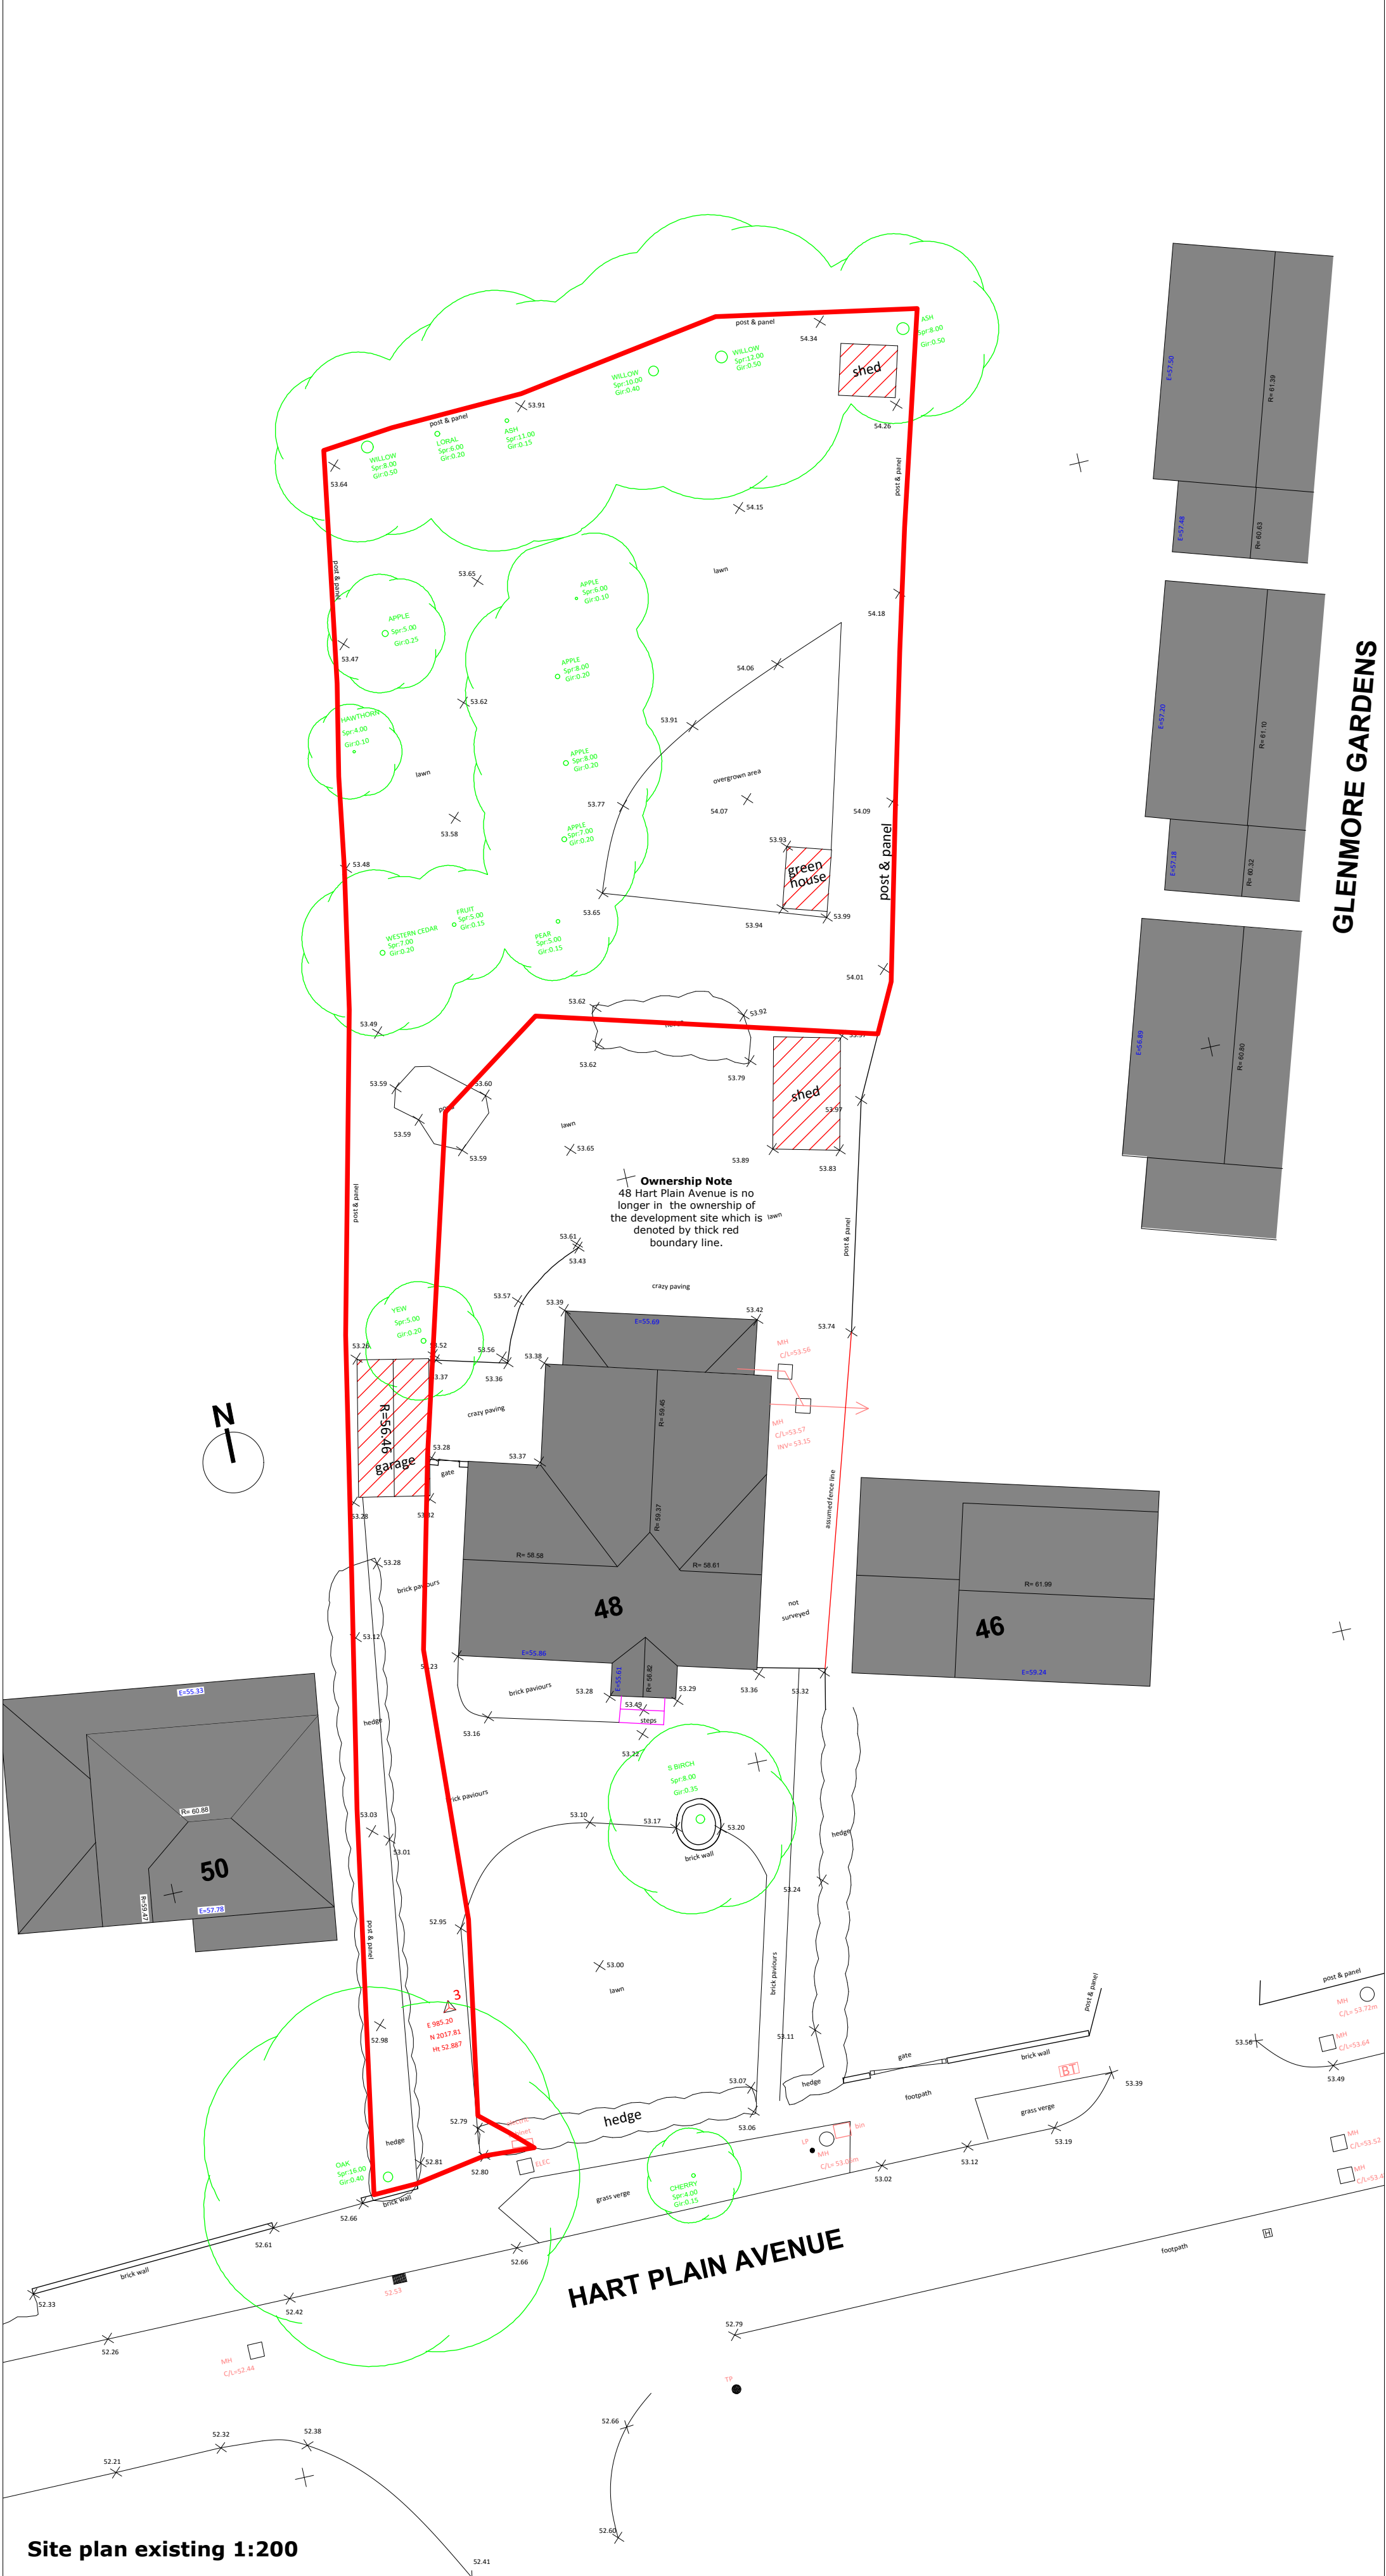

Notes
Use only Figured Dimensions
Always check dimensions on site and report any discrepancies to the Architect.
Not for construction unless marked for this purpose.

REVISION	DESCRIPTION	DRAWN BY	DATE
C	Conditions Application	SWR	18/12/15
B	Issued for information	SWR	11/12/15
A	Issued for information	SWR	01/12/15

SWR ARCHITECT

Unit 3, 28 The Spain
Petersfield,
Hants
GU32 3LA
T: 07919 523851
E: swr.architect@gmail.com

ForeSite Homes
48 Hart Plain Avenue, Waterlooville

DRAWING NUMBER	REVISION	STATUS	DATE
1040/100	C	Building regs	Nov 2015
DRAWN BY	SWR		