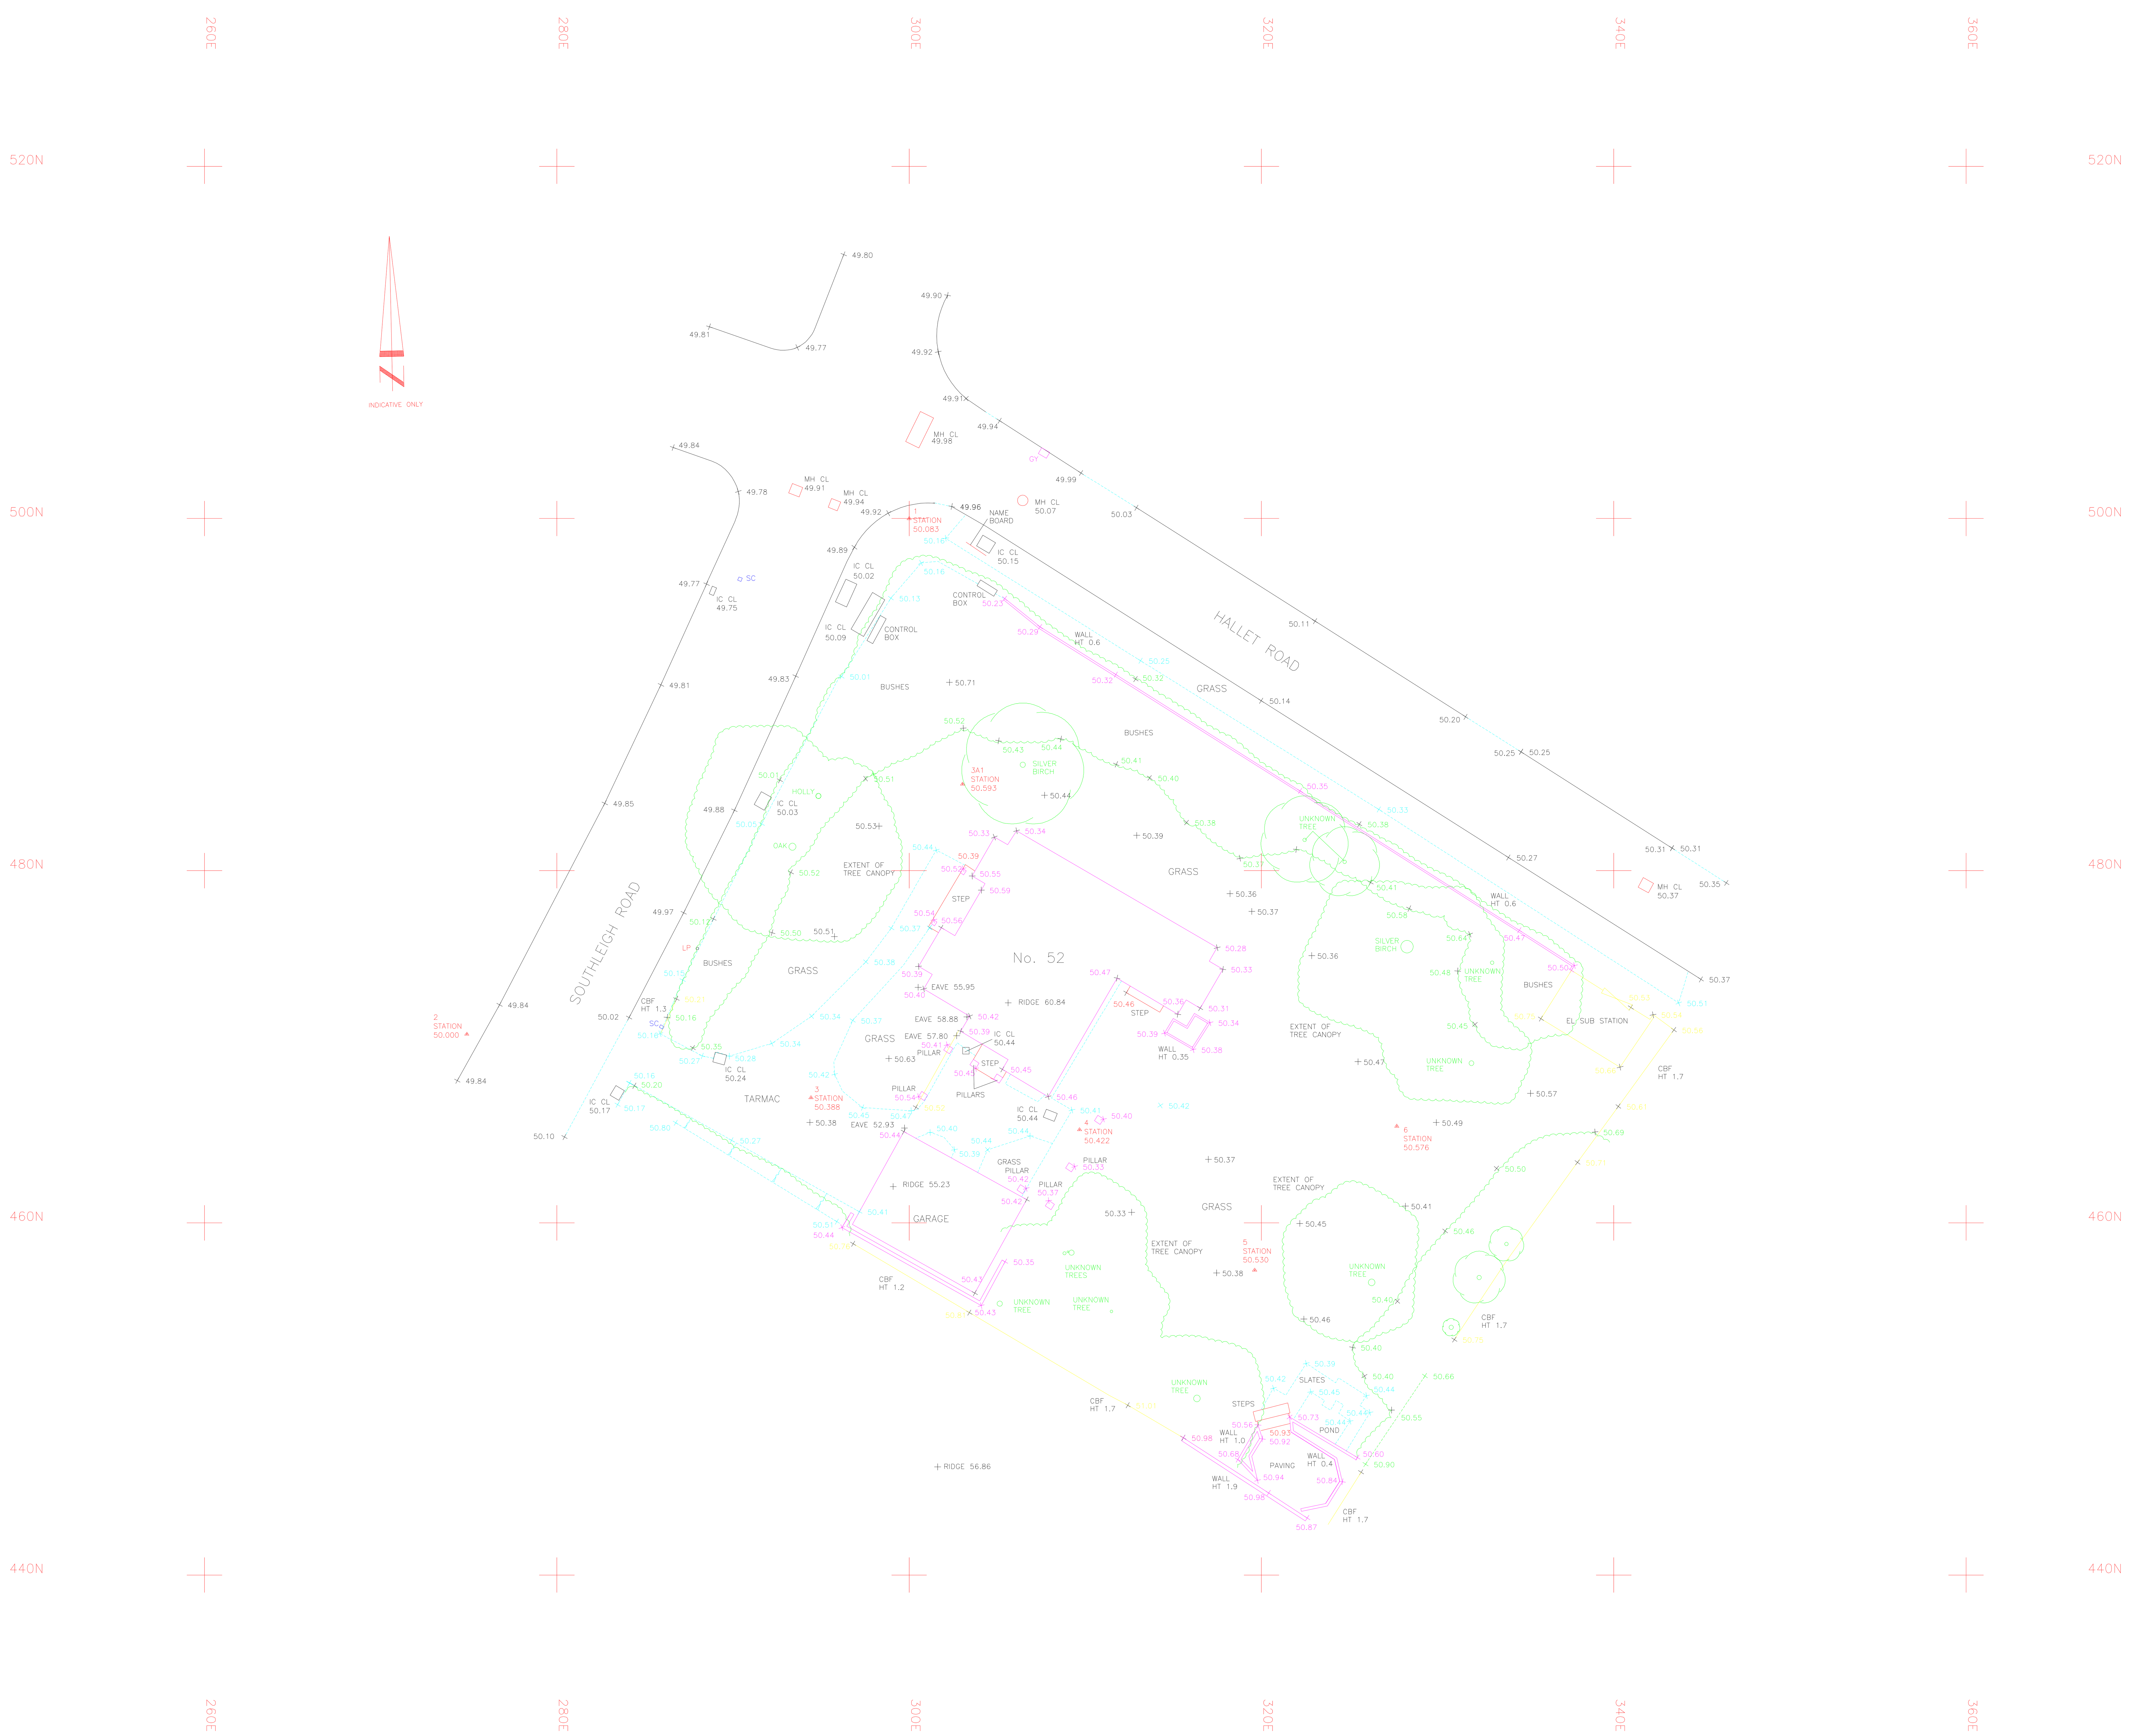

L E G E N D

SURVEY STATION	5
BANKING	TOP / BOTTOM
BUSHES AND HEDGES	
TREES SPREAD SHOWN TO SCALE 0.3,5 DIA BOLE, HEIGHT	
GATE	
RETAINING WALL	RET WALL
FENCE	
WALL	
BUILDING	
OPEN SIDED BUILDING	
CONTOUR	25.50
ORDNANCE SURVEY BENCH MARK	OSBM Value 12.470
ARCHWAY	

AIR CONDITIONING UNIT	ACU
BUS STOP	BS
COAL HOLE	CH
DROP KERB	DK
ELECTRICITY CABLE PIT	ELEC
ELECTRICITY CONTROL BOX	C/BOX
ELECTRICITY POLE	EP
ELECTRICITY PYLON	PYL
FIRE HYDRANT	FH
FLAG STAFF	FS
FLOWER BED	F/BED
FOOTPATH	FP
GAS VALVE	GV
GUIDE POST	GP
GULLY	G
INSPECTION COVER	IC
KERB OUTLET	KO
LAMP POST	LP
LETTER BOX	L/BOX
LITTER BIN	BIN
MANHOLE	MH
NAME PLATE	N/BOARD
NOTICE BOARD	NB
PARKING METER	PM
POST	P
REFLECTOR POST	RP
ROAD SIGN	RS
ROAD SIGN LIT	RSL
RODDING EYE	RE
SERVICE MARKER POST	MK
SIGN POST	SP
SLUICE VALVE	SV
STOP COCK	SC
TELEGRAPH POLE	TP
TELEPHONE CALL BOX	TCB
TRAFFIC LIGHT	TL
VENT PIPE	VP
WASH OUT	WO
WATER METER	WM
WATER TAP	Tap
WATER TROUGH	WT
CABLE TV	CTV
BARBED WIRE FENCE	B/W
CORRUGATED IRON FENCE	C/I
CLOSE BOARDED FENCE	C/B
CHAIN LINK FENCE	C/L
CHESTNUT PALING	C/P
IRON RAILINGS	I/R
INTERWOVEN FENCE	I/W
LARCH LAP FENCE	L/L
MISCELLANEOUS FENCE	Misc F
PALING FENCE	PF
PALISADE FENCE	Pali F
POST AND CHAIN FENCE	P&CHAIN
POST AND RAIL FENCE	P&R
POST AND WIRE FENCE	P&W
TRELLIS	TLS
BASEMENT LEVEL	BTL
BED LEVEL	BL
COVER LEVEL	CL
FLOOR LEVEL	FL
INVERT LEVEL	IL
THRESHOLD LEVEL	THL
WATER LEVEL	WL
SPOT LEVEL	+ 127.13
SOFFIT LEVEL	SFL
EAVES LEVEL	EL
RIDGE LEVEL	RL
ROOF LEVEL	RFL

STREET FURNITURE

AIR VALVE	AV
BASEMENT LIGHT	BLT
BELISHA BEACON	BB
BOLLARD	B
BOUNDARY POST/PEG	P
BRITISH TELECOM BOX	BTB
BT INSPECTION COVER	BTIC
TELEGRAPH POLE	TP

TREES

ASH	ASH	LIME	LIM
OAK	OAK	POPLAR	POP
FIR	FIR	PINE	PNE
SYCAMORE	SYC	CHERRY	CHY
UNKNOWN TREE	UNK	HOLLY	HLY
HAWTHORN	HAW	FRUIT TREE	FRT
WILLOW	WLW	HORSE CHESTNUT	HCH
SILVER BIRCH	SB	CEDAR	CED
DEAD TREE	DED	ALDER	ALD
SWEET CHESTNUT	SCH	ELDERBERRY	ELD
YEW	YEW	ROWAN	RWN
CYPRESS	CYP	WALNUT	WNT
LARCH	LAR	BEECH	BCH
MAPLE	MPL		
WHITEBEAM	WBM		

REVISIONS:-

Planet SURVEYING COMPANY LTD

UNIT D8, ARENA BUSINESS CENTRE, HOLYROOD CLOSE
POOLE, DORSET, BH 17 7FJ
TEL 01202 606067
EMAIL planet.surveying@live.co.uk

Project

52 SOUTHLEIGH ROAD HAVANT

Scale	1/200 @ A1
Datum	LOCAL
DATE	NOVEMBER 2015
CAD FILENAME	PS 5207