

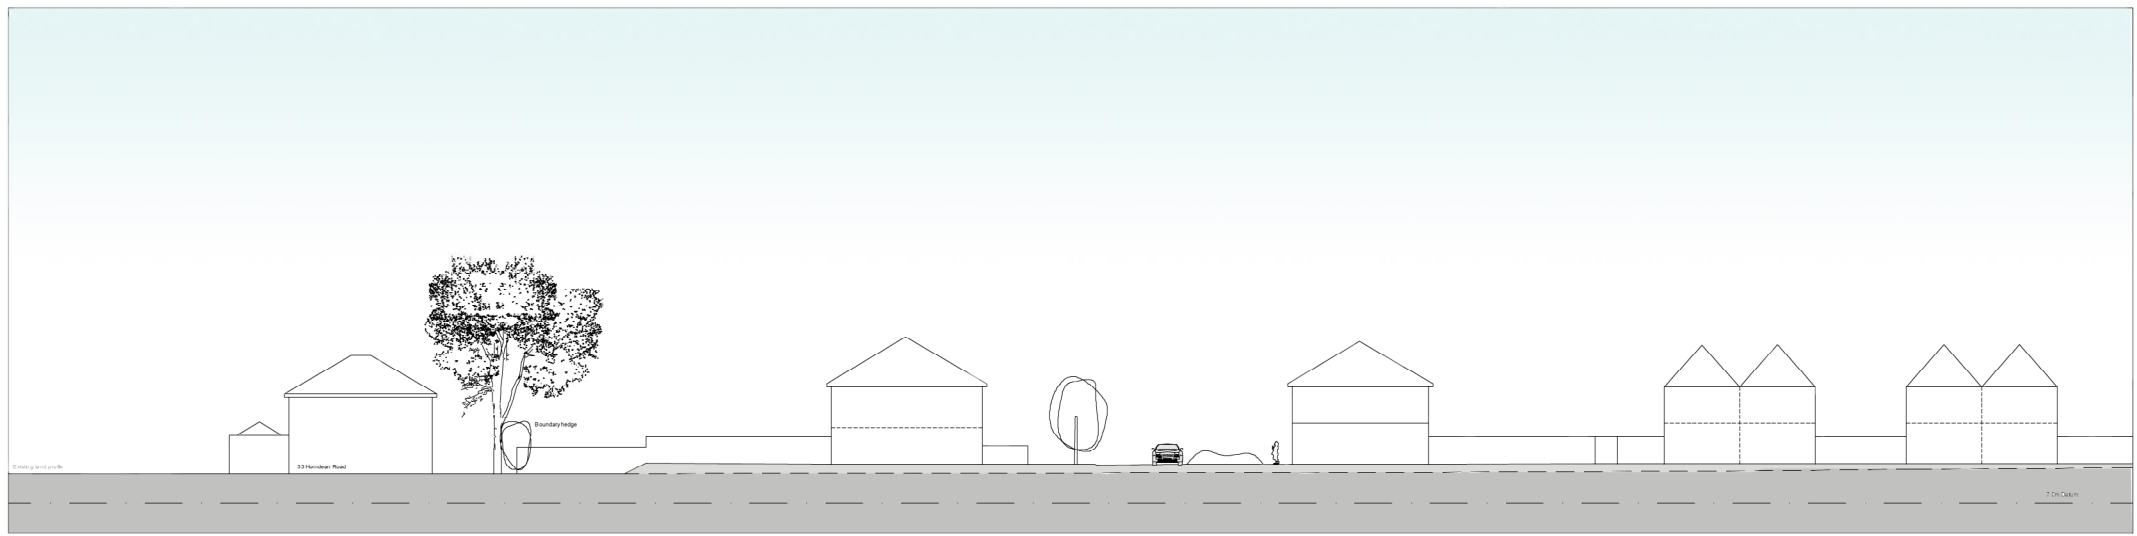


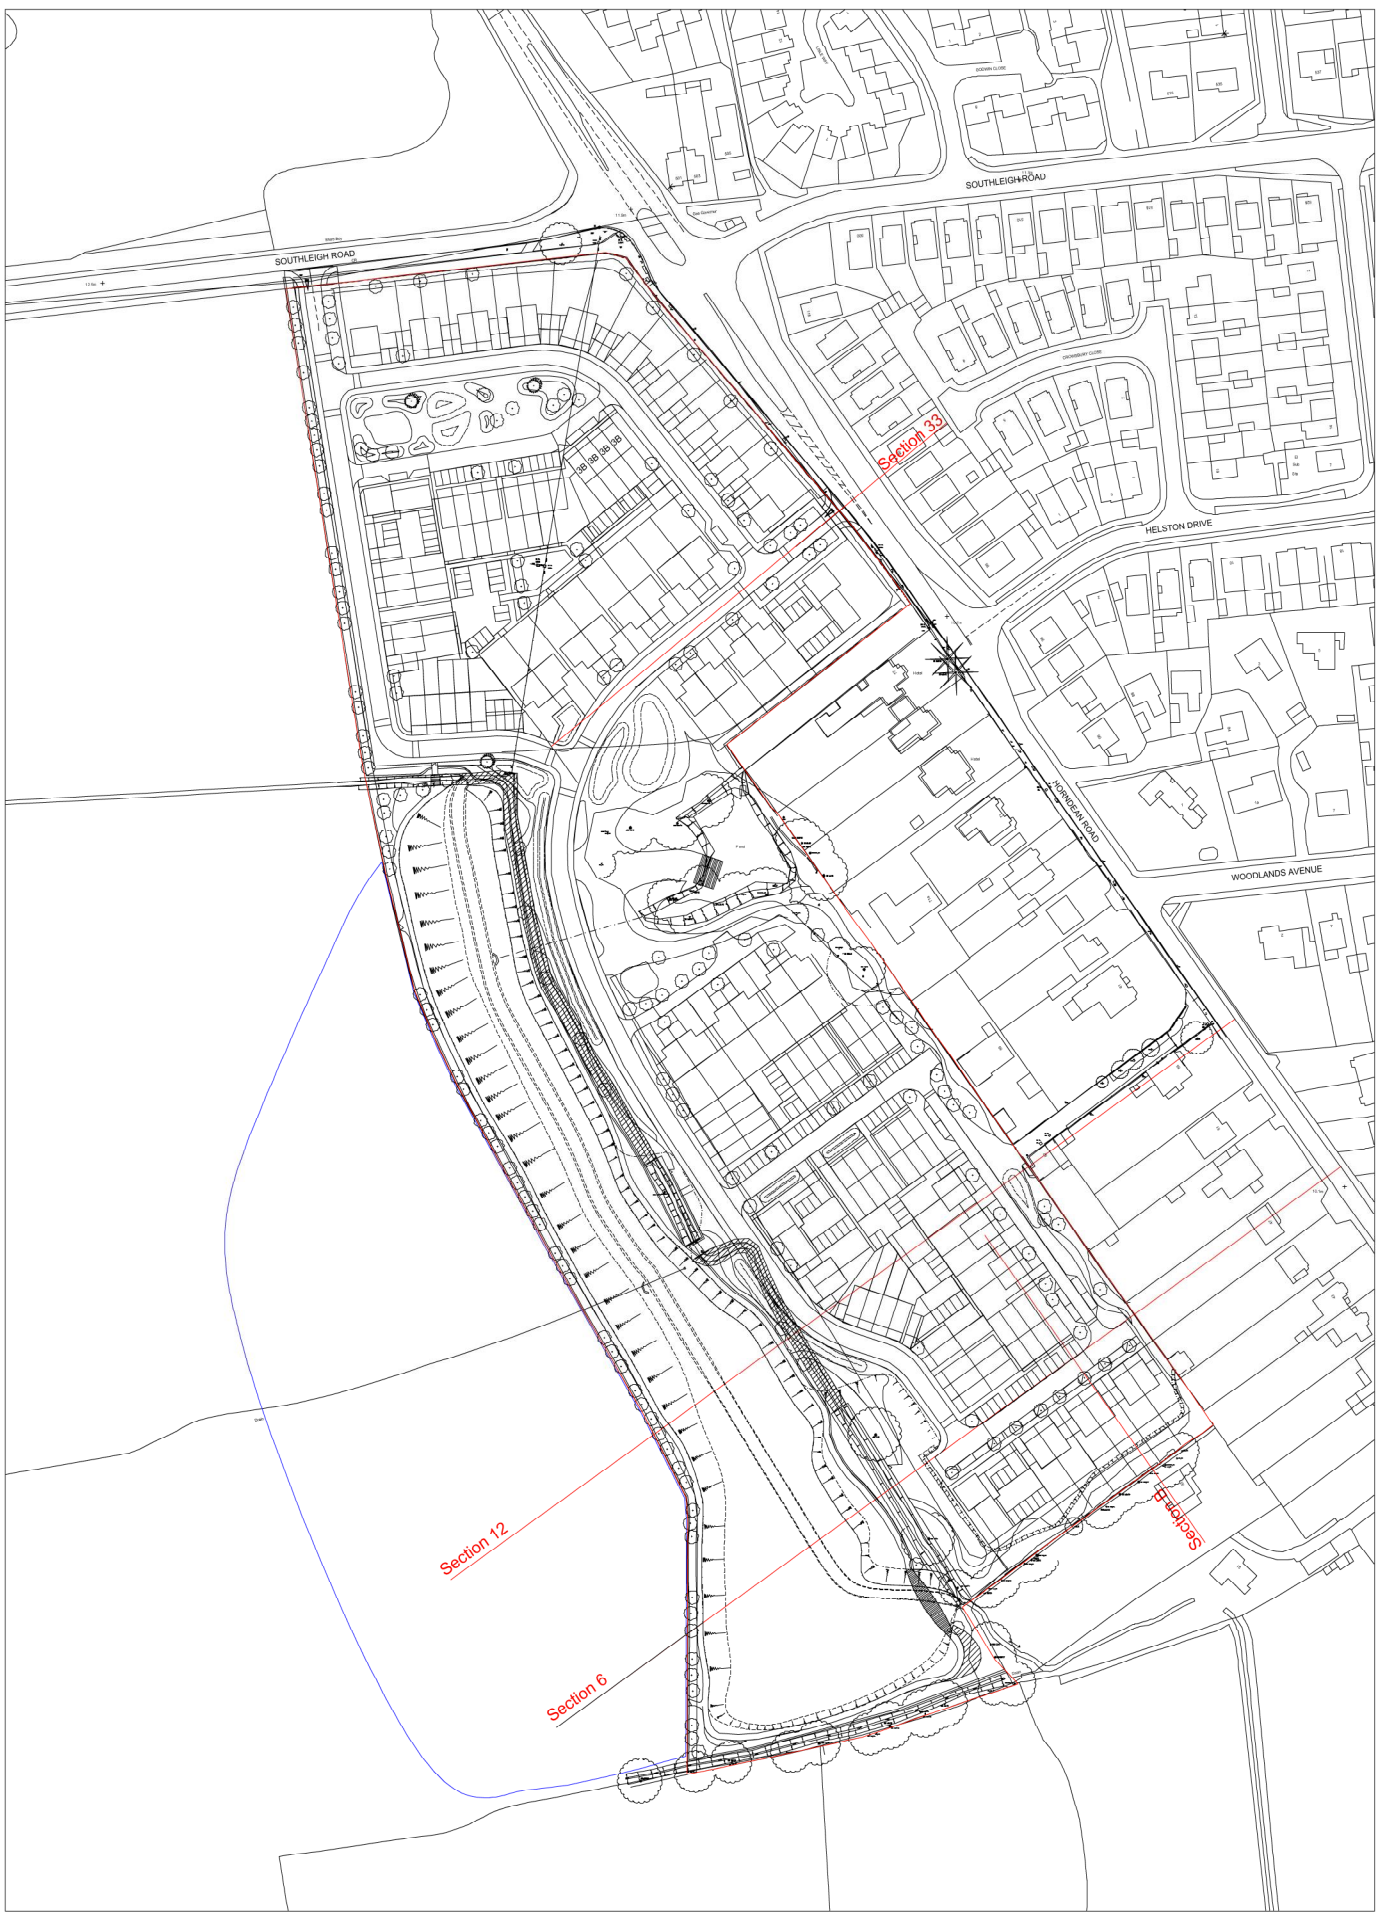


Section B

Existing land profile
Revised land profile

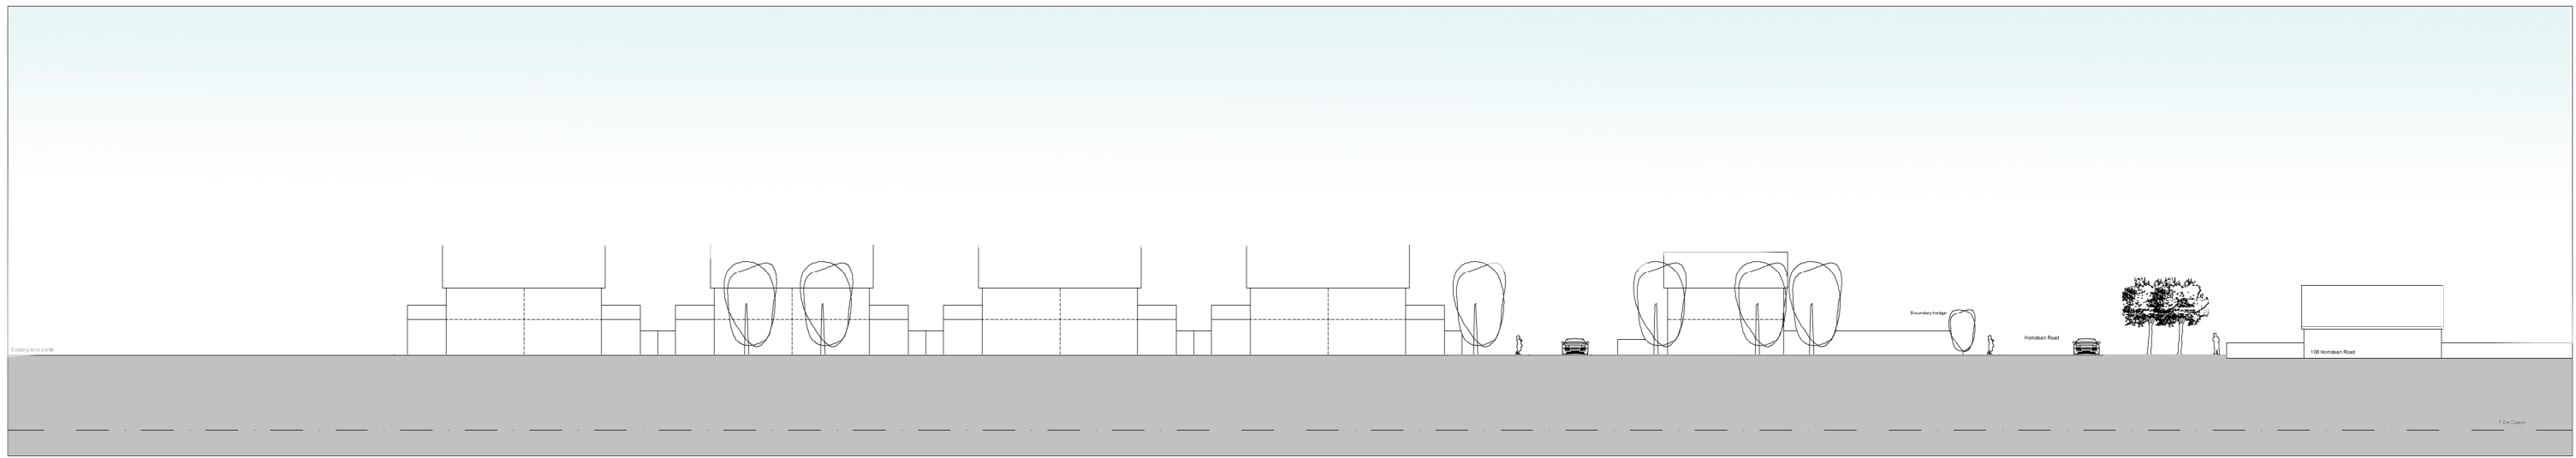


Section 33 (Additional section)

Existing land profile
Revised land profile

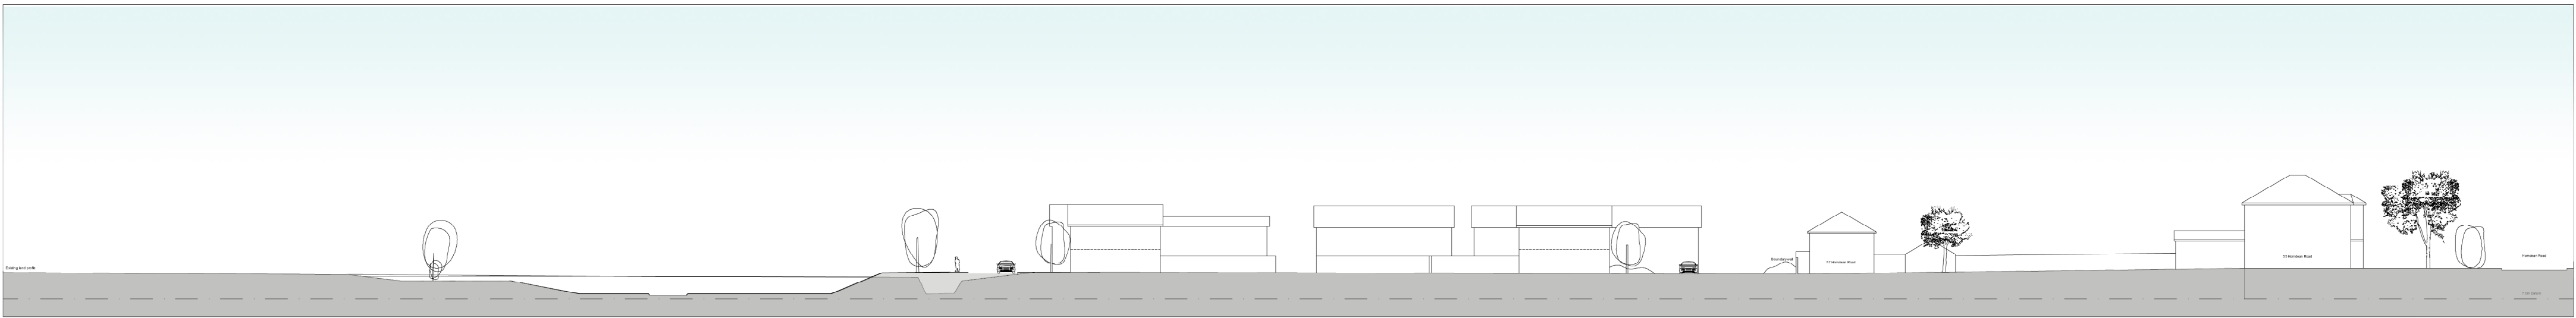

Section 12

Existing land profile
Revised land profile

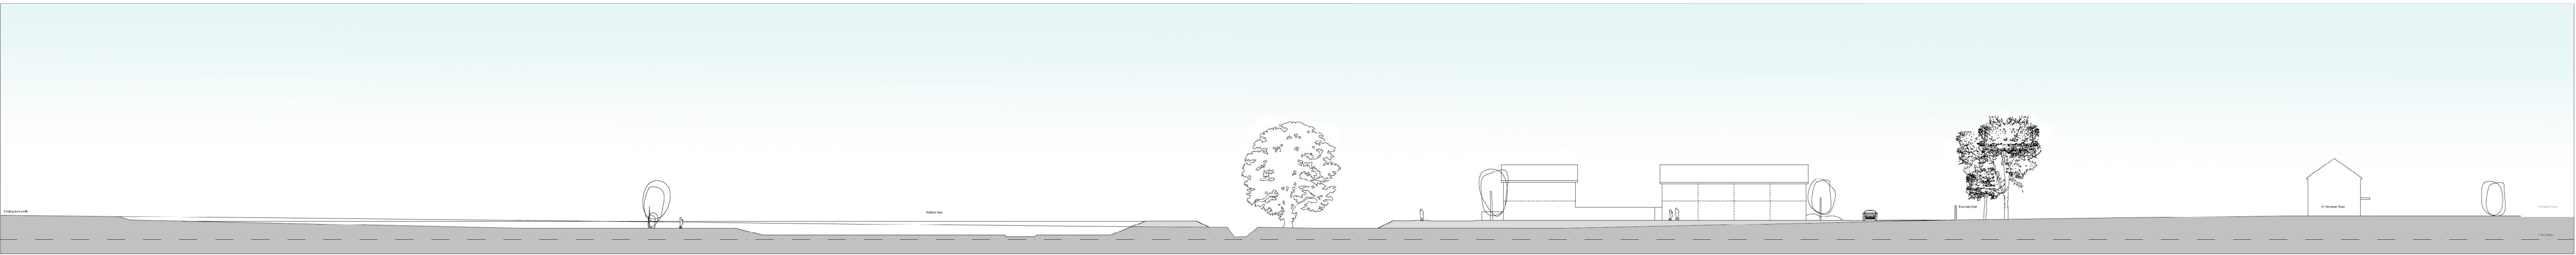

Section 6

Existing land profile
Revised land profile