



14-006-03A


Part 2

Appendix A

APPENDIX A

Site Location Plan & Proposed Masterplan

P:\14-006 - Market Parade, Havant\Tech\Acad\Drawings\Figures\14-006 Figure 1 Site Location.dwg

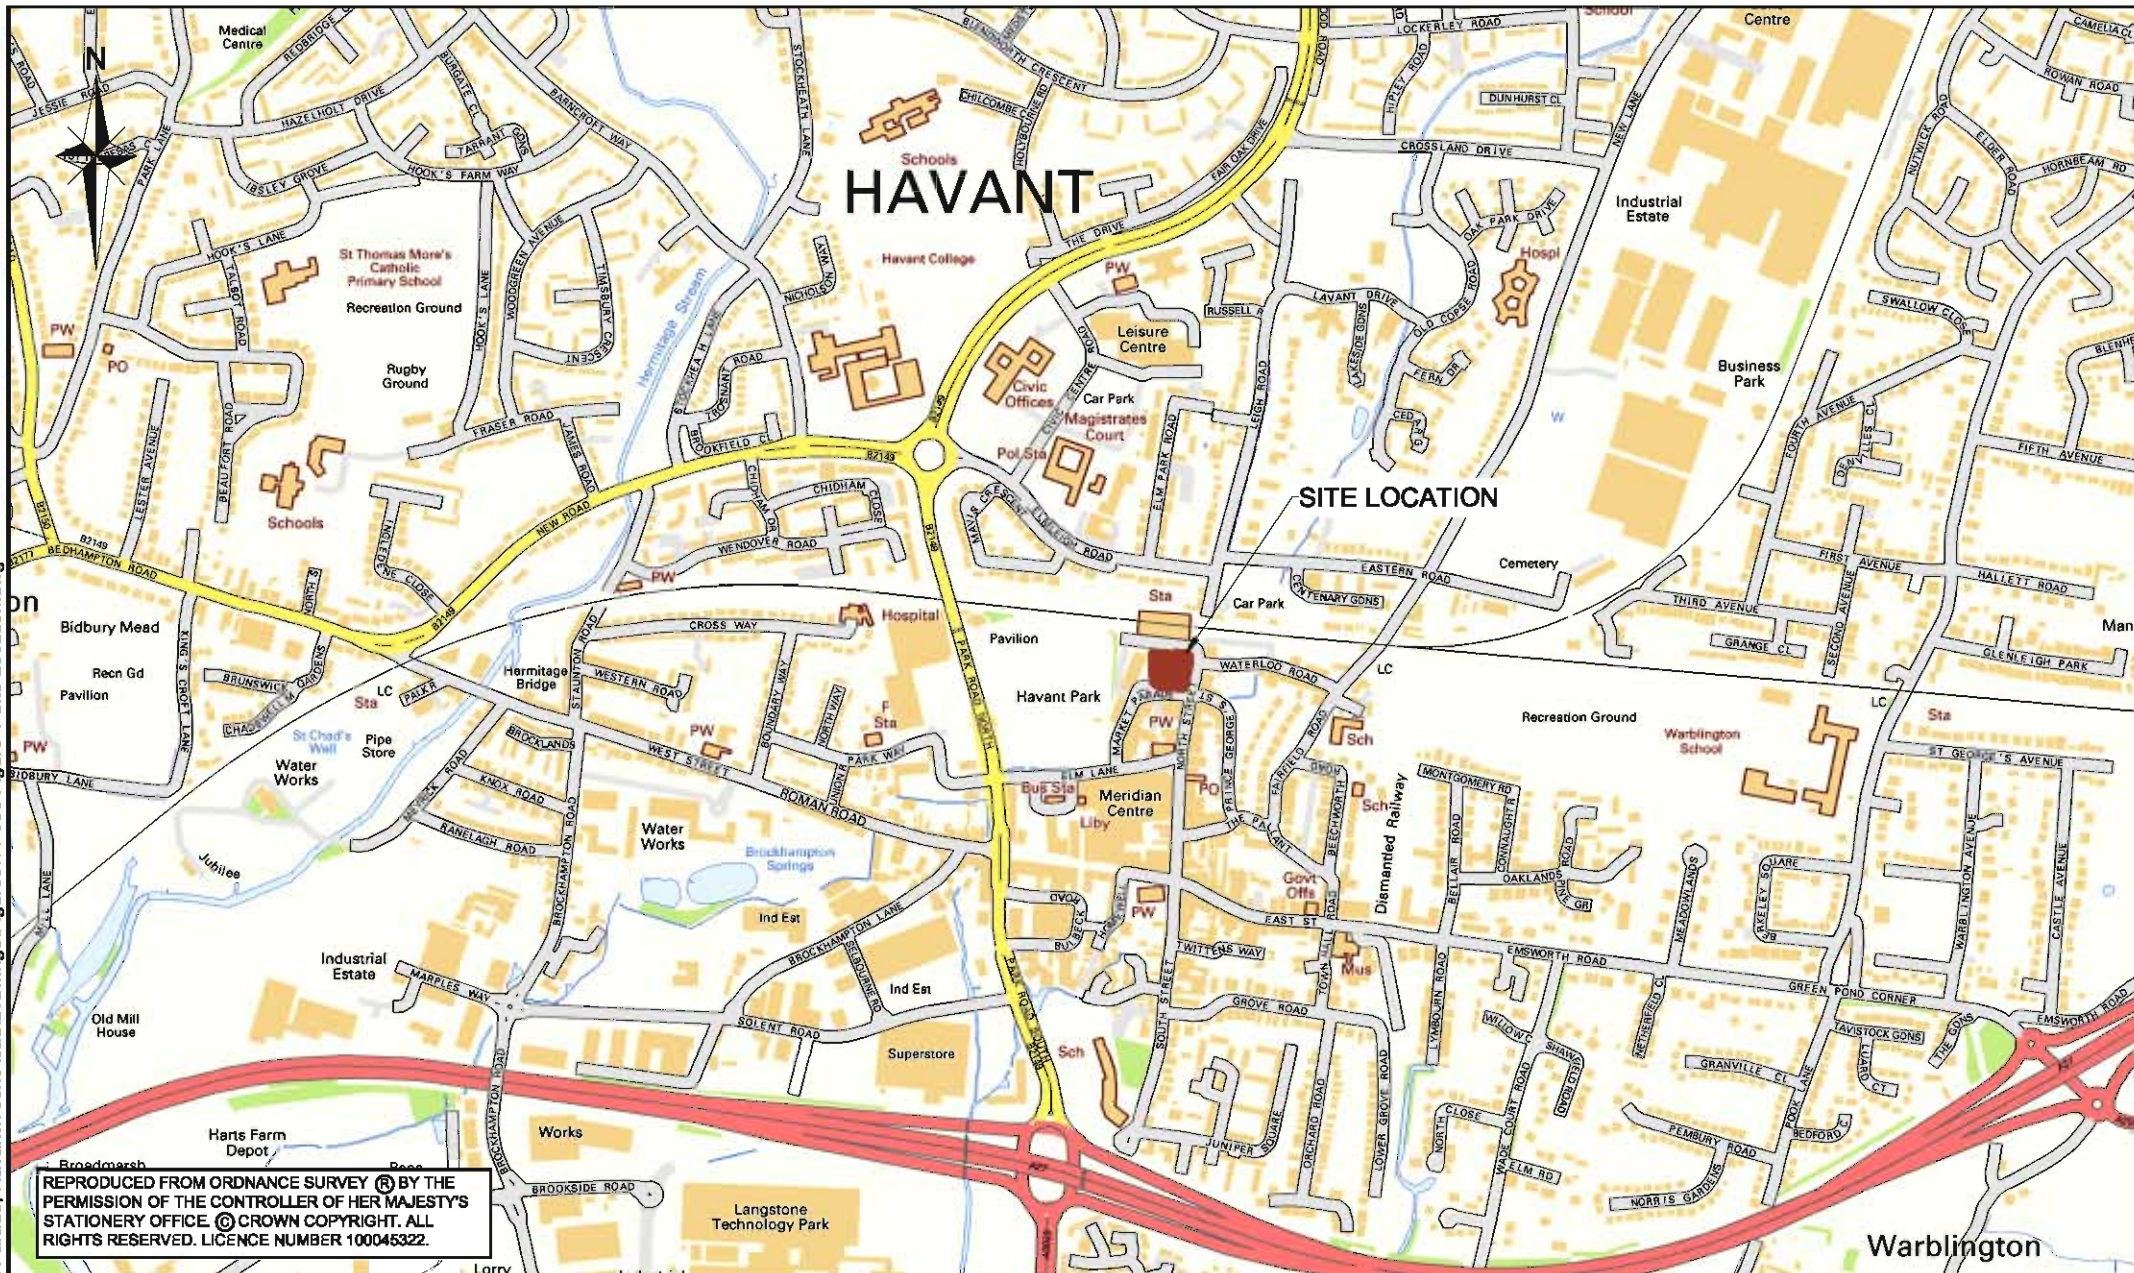

Tuesday House
White Hart Lane
Reading RG1 1AA
Hampshire RG1 1AA
Telephone: 01235 321164
Fax: 01235 321134
E: enquiries@odyssey-markides.com
W: www.odyssey-markides.com

Job Title	MARKET PARADE, HAVANT
Drawing Title	SITE LOCATION

Client	HAMPSHIRE & REGIONAL PROPERTY GROUP
--------	--

Scale	1:10,000 @A4	Date	JUNE 2015	Designed	AB
Drawn	AB	Checked	SJO	Approved	RS
Job No	14-006	Drawing No	FIGURE 1	Rev	-



Rev	Date	Description	By	PM
REVISIONS				

NOTES:

PLANNING

CLIENT

Scale @ A1: 1:100
Date: November 2014

TITLE

Market Parade - Havant
Development Proposals
Basement Parking


Drawing No: 13.077.100

Revision

FURZEHALL FARM, WICKHAM ROAD
FARDEHAM, HAMPSHIRE, PO16 7JH

T: 01329 283 225
F: 01329 237 004
E: EMAIL@HGP-ARCHITECTS.CO.UK
W: WWW.HGP-ARCHITECTS.CO.UK


HGP Architects Ltd.
Copyright Reserved.
Check dims. on site.

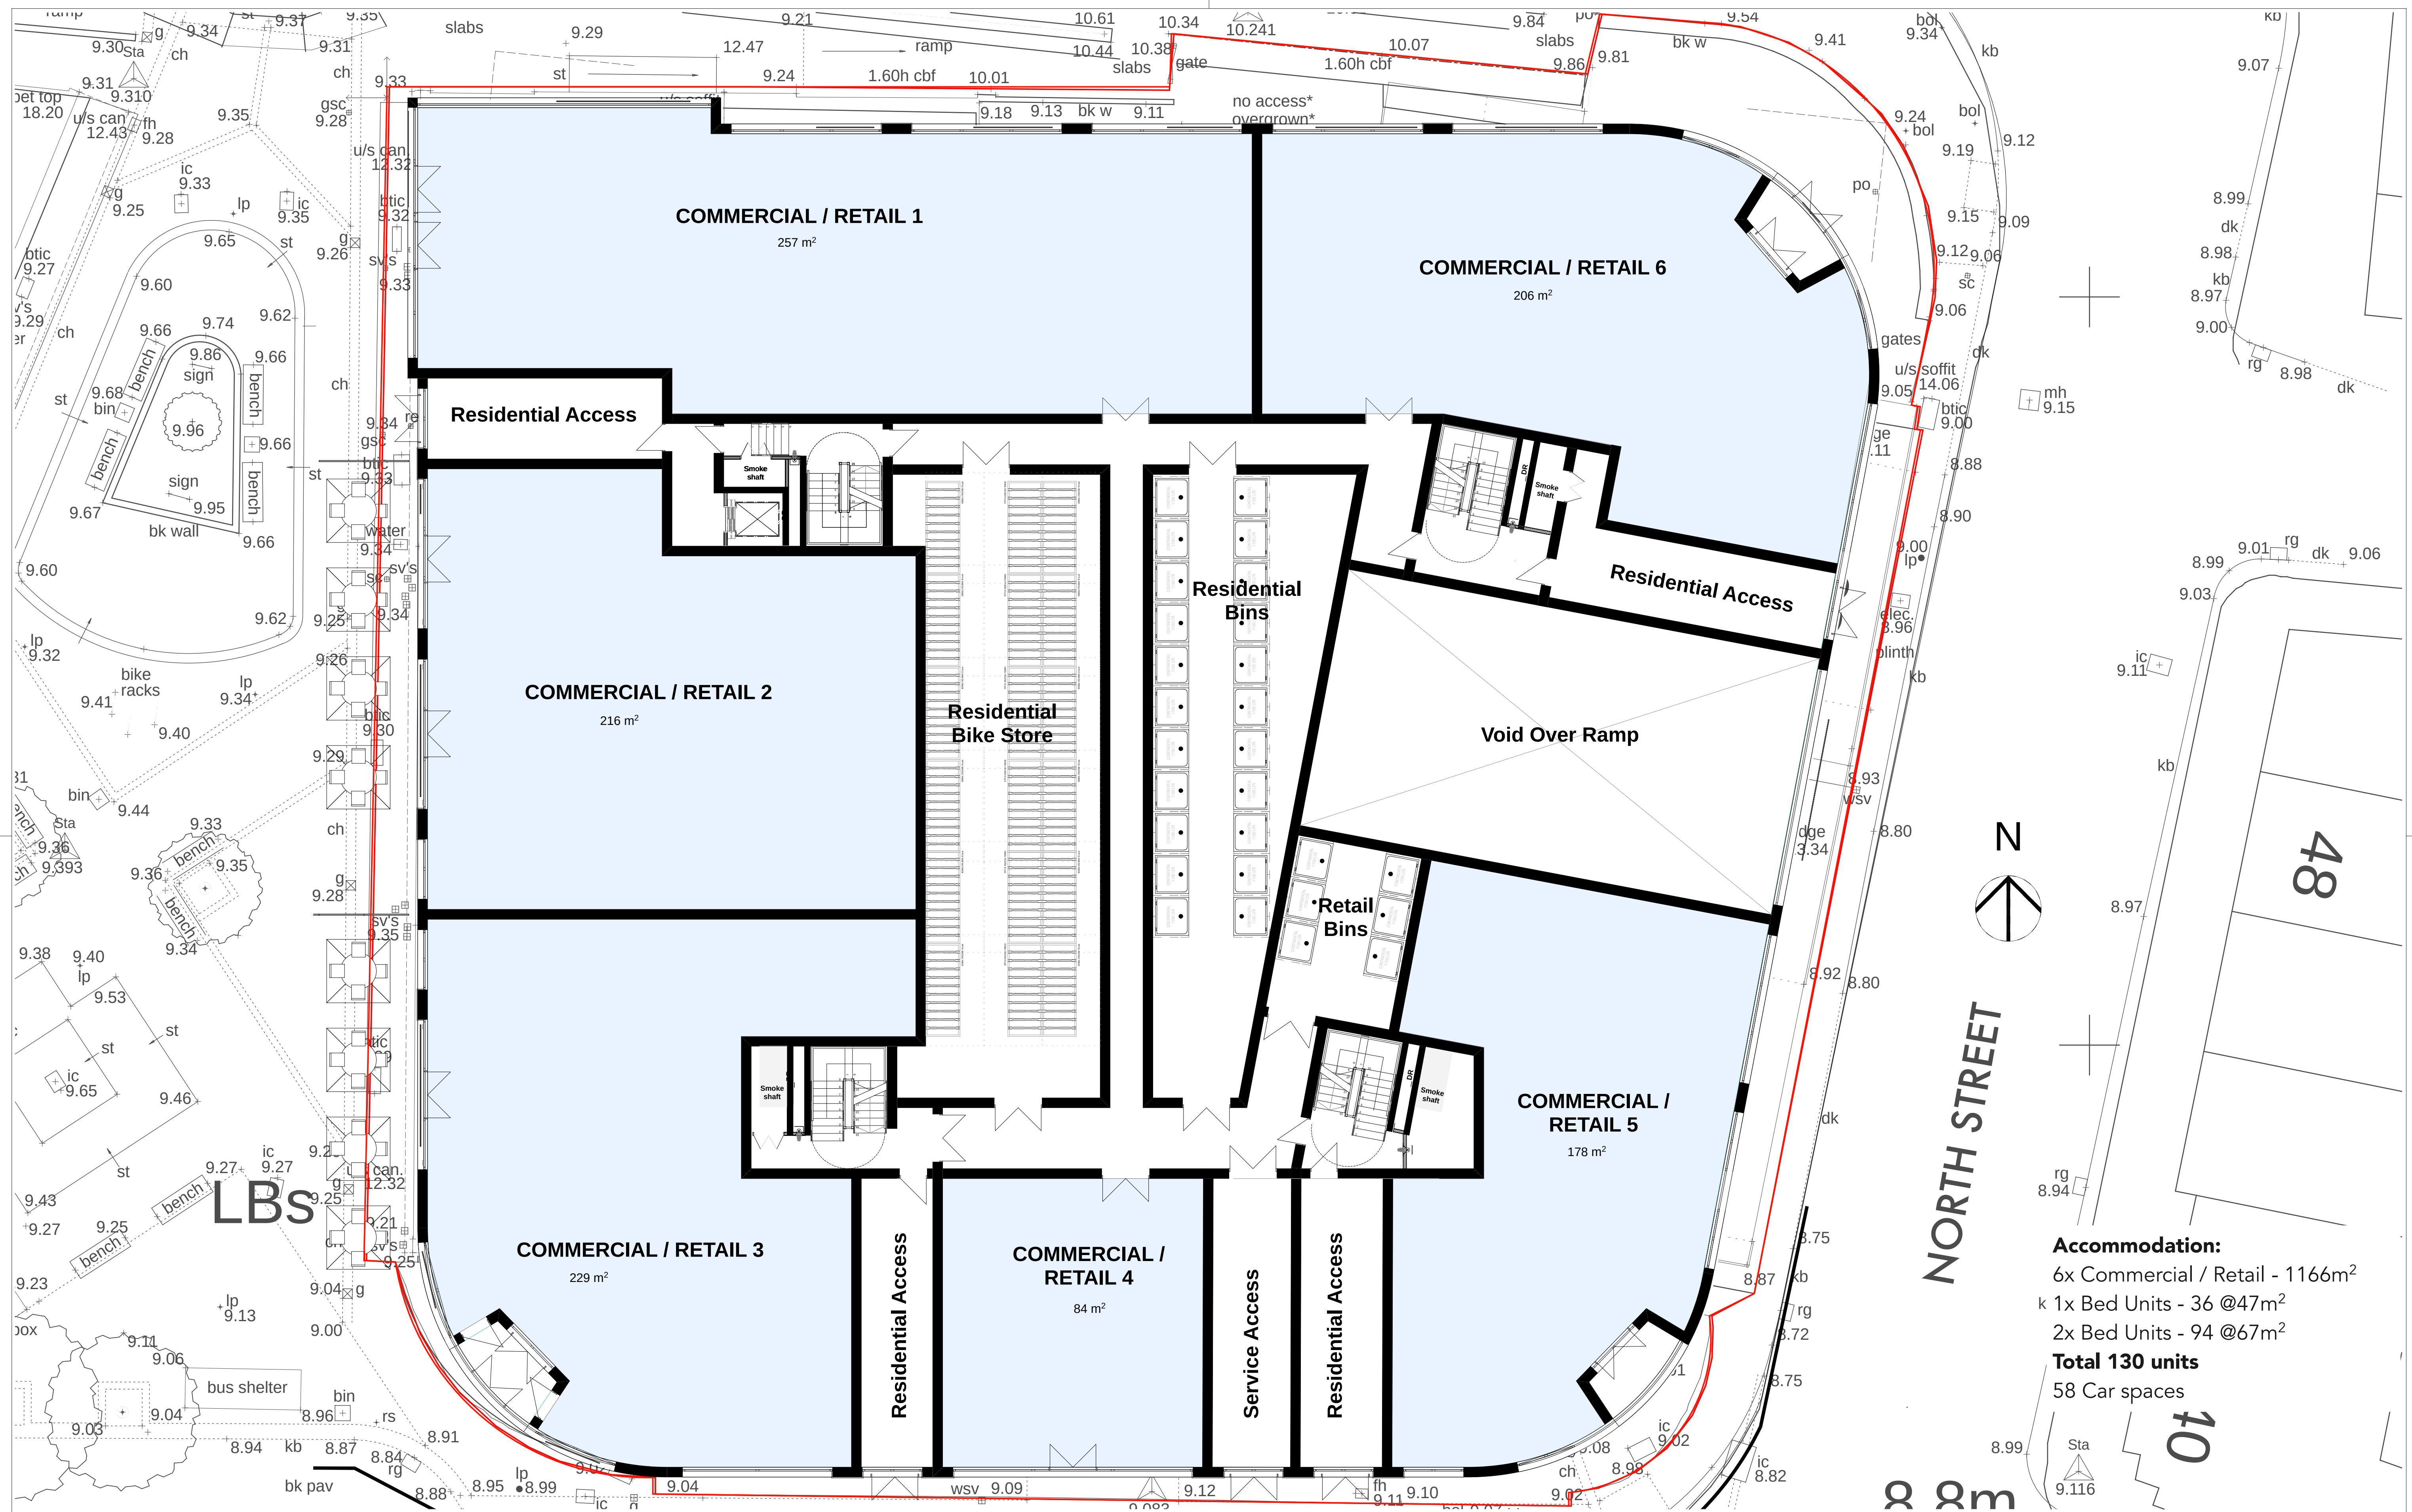

Accommodation:
6x Commercial / Retail - 1166m²
1x Bed Units - 36 @47m²
2x Bed Units - 94 @67m²
Total 130 units
58 Car spaces

Rev	Date	Description	By	PM
REVISIONS				

NOTES:

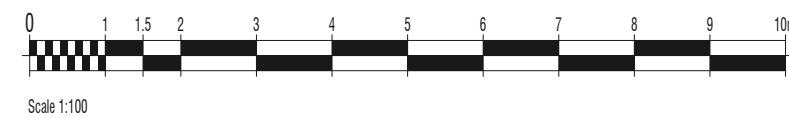

PLANNING

**HAMPSHIRE
& REGIONAL**
PROPERTY GROUP

Scale @ A1: 1:100 Drawn by: SR
Date: November 2014 Checked by:


Market Parade - Havant
Development Proposals
Commercial / Retail - Ground Level

Drawing No:
13.077.101

HGP
ARCHITECTS

URZEHALL FARM, WICKHAM ROAD
FAREHAM, HAMPSHIRE, PO16 7JH
T: 01329 283 225
F: 01329 237 004
E: EMAIL@HGP-ARCHITECTS.CO.UK
W: WWW.HGP-ARCHITECTS.CO.UK

© 2000 P Architects Ltd.
Copyright Reserved.
Back dims. on site.

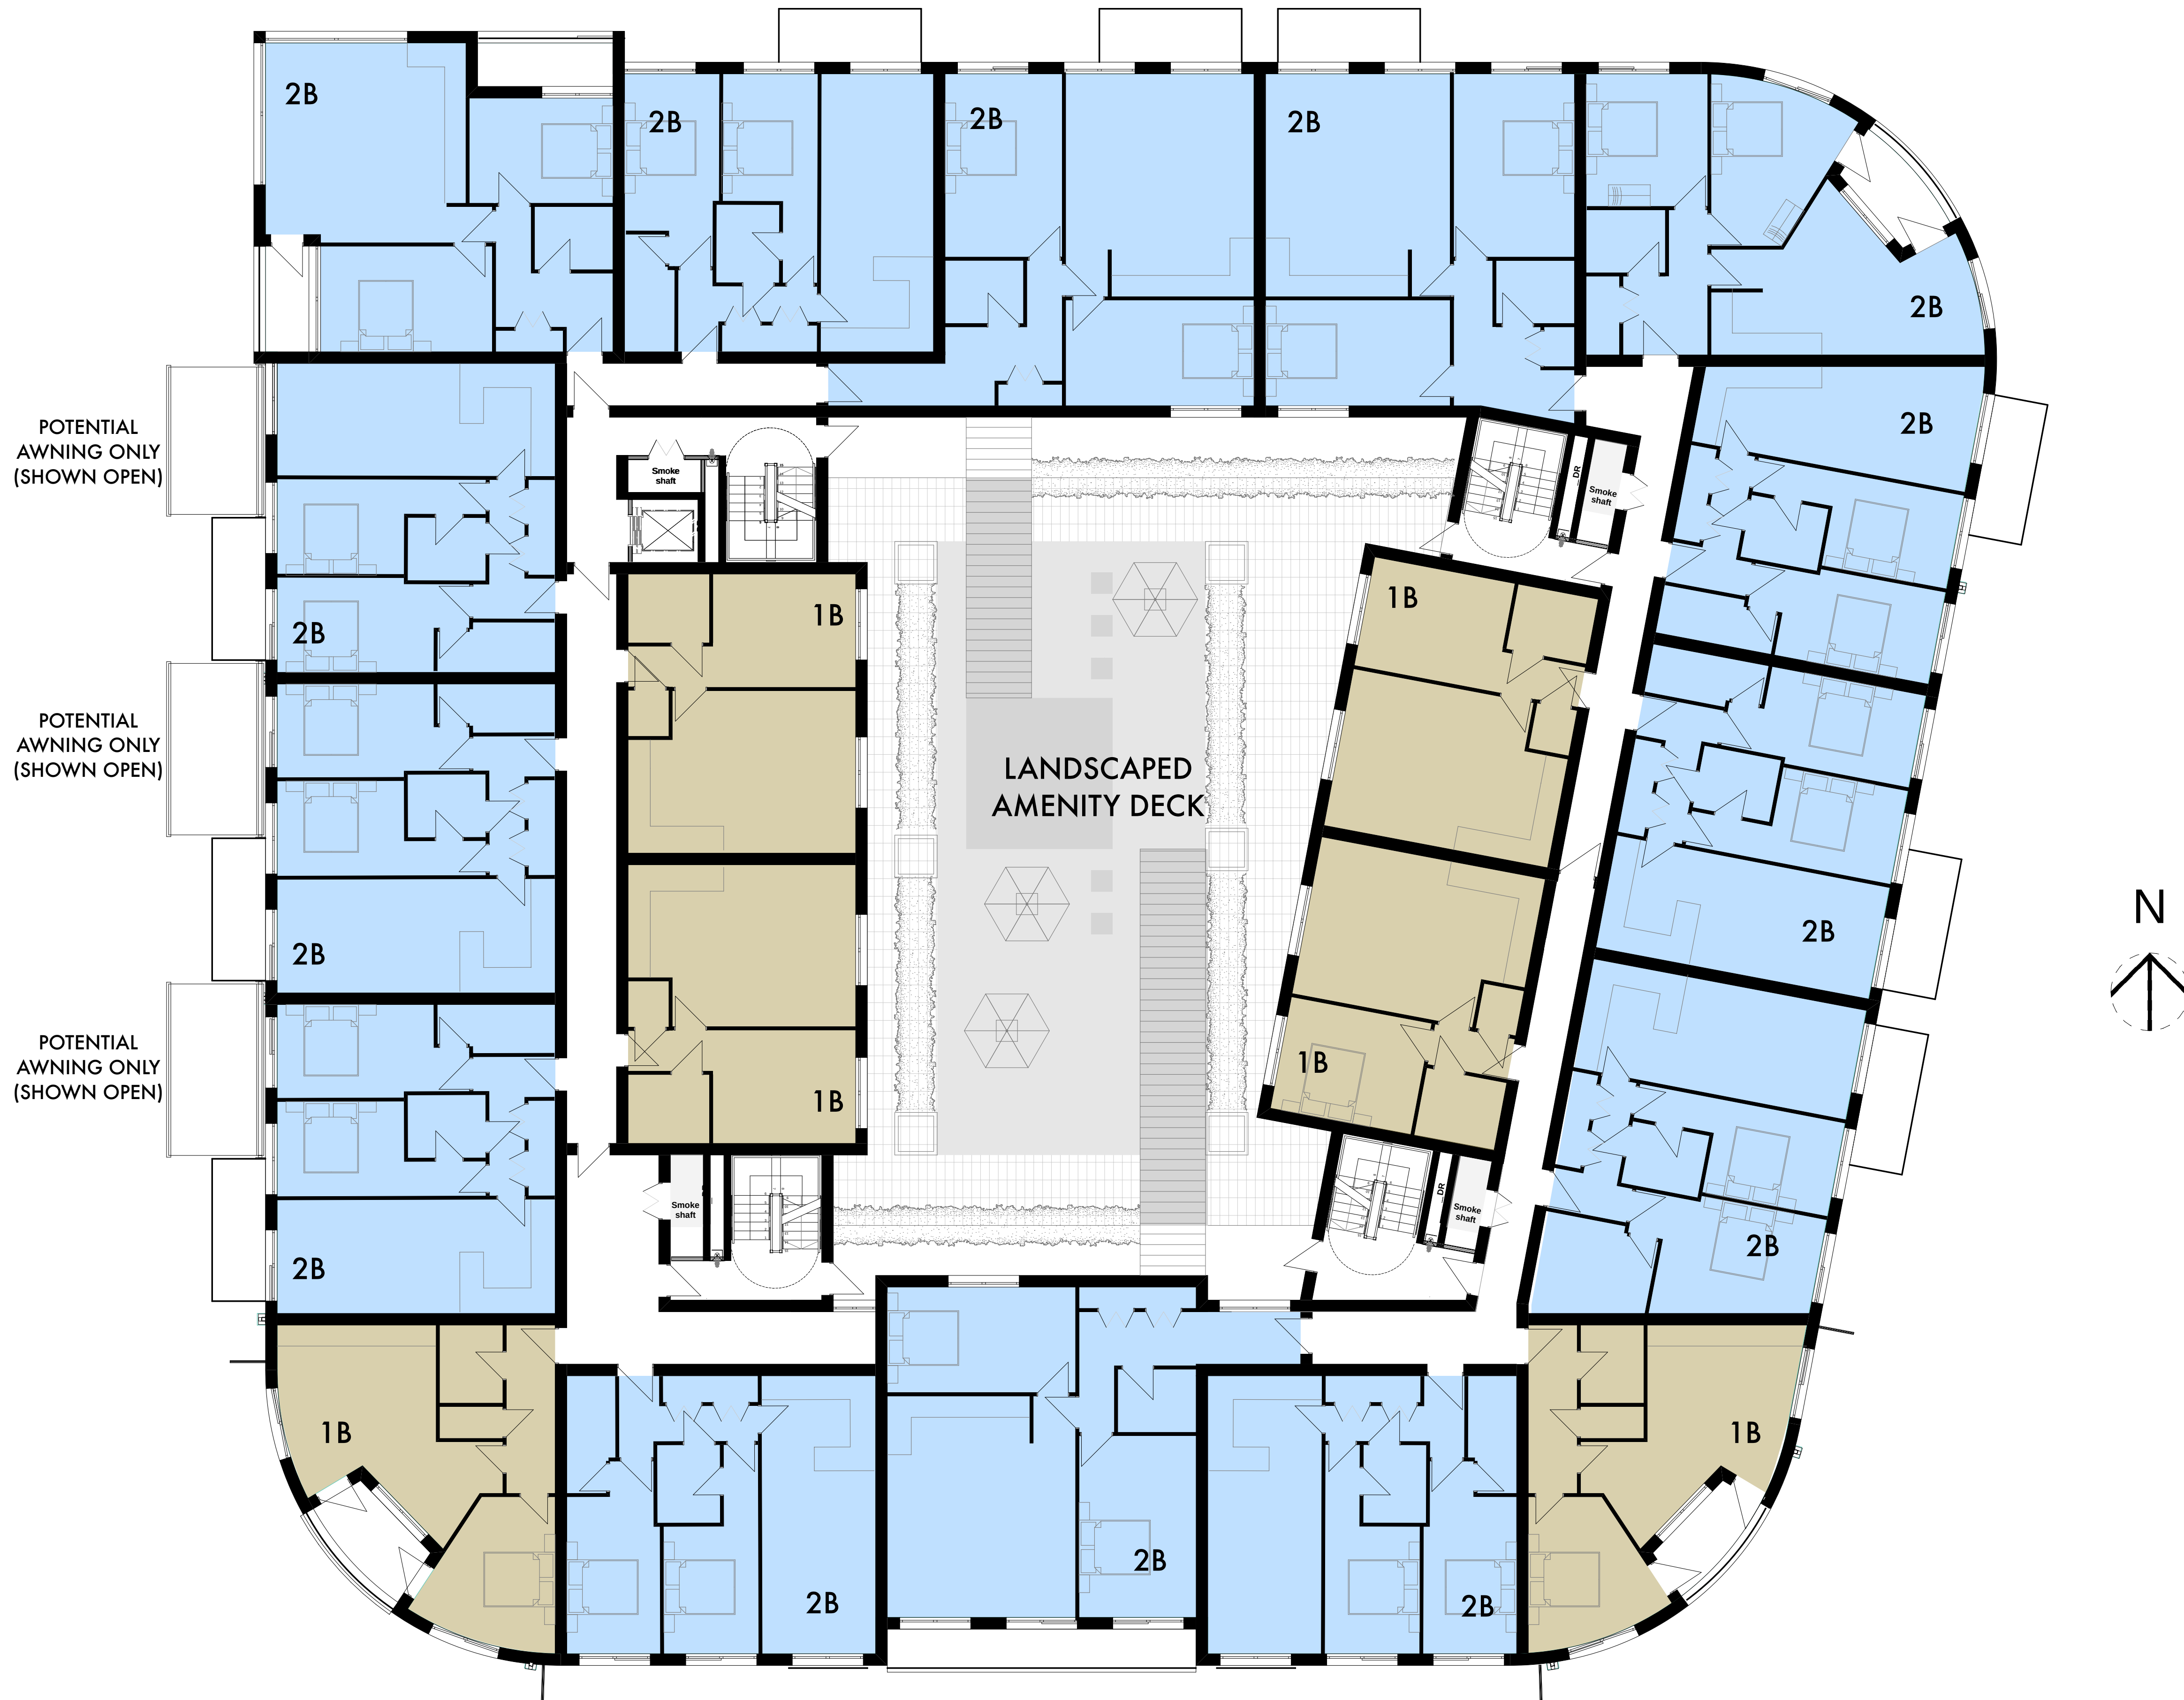

Rev	Date	Description	By	PM
REVISIONS				

NOTES:

0 1 1.5 2 3 4 5 6 7 8 9 10m

Scale 1:100

PLANNING

CLIENT

**HAMPSHIRE
& REGIONAL**
PROPERTY GROUP

Scale @ A1: 1:100
Date: November 2014

TITLE

Market Parade - Havant
Development Proposals
Residential Level 1

Drawn by: SR
Checked by:

Drawing No: 13.077.102

HGP
ARCHITECTS

FURZEHALL FARM, WICKHAM ROAD
FARHAM, HAMPSHIRE, PO16 1JH

T: 01329 283 225
F: 01329 237 004
E: EMAIL@HGP-ARCHITECTS.CO.UK
W: WWW.HGP-ARCHITECTS.CO.UK

HGP Architects Ltd.
Copyright Reserved.
Check dims. on site.