


This drawing is copyright and must not be reproduced wholly or in part without prior permission of Pearson Ellis Portsmouth.

notes

- 1  
This drawing is to be used in conjunction with all other relevant details and drawings as issued by the Architect and Consulting Engineers
- 2  
This drawing must not be scaled.  
*This drawing can be scaled for Planning Use Only*

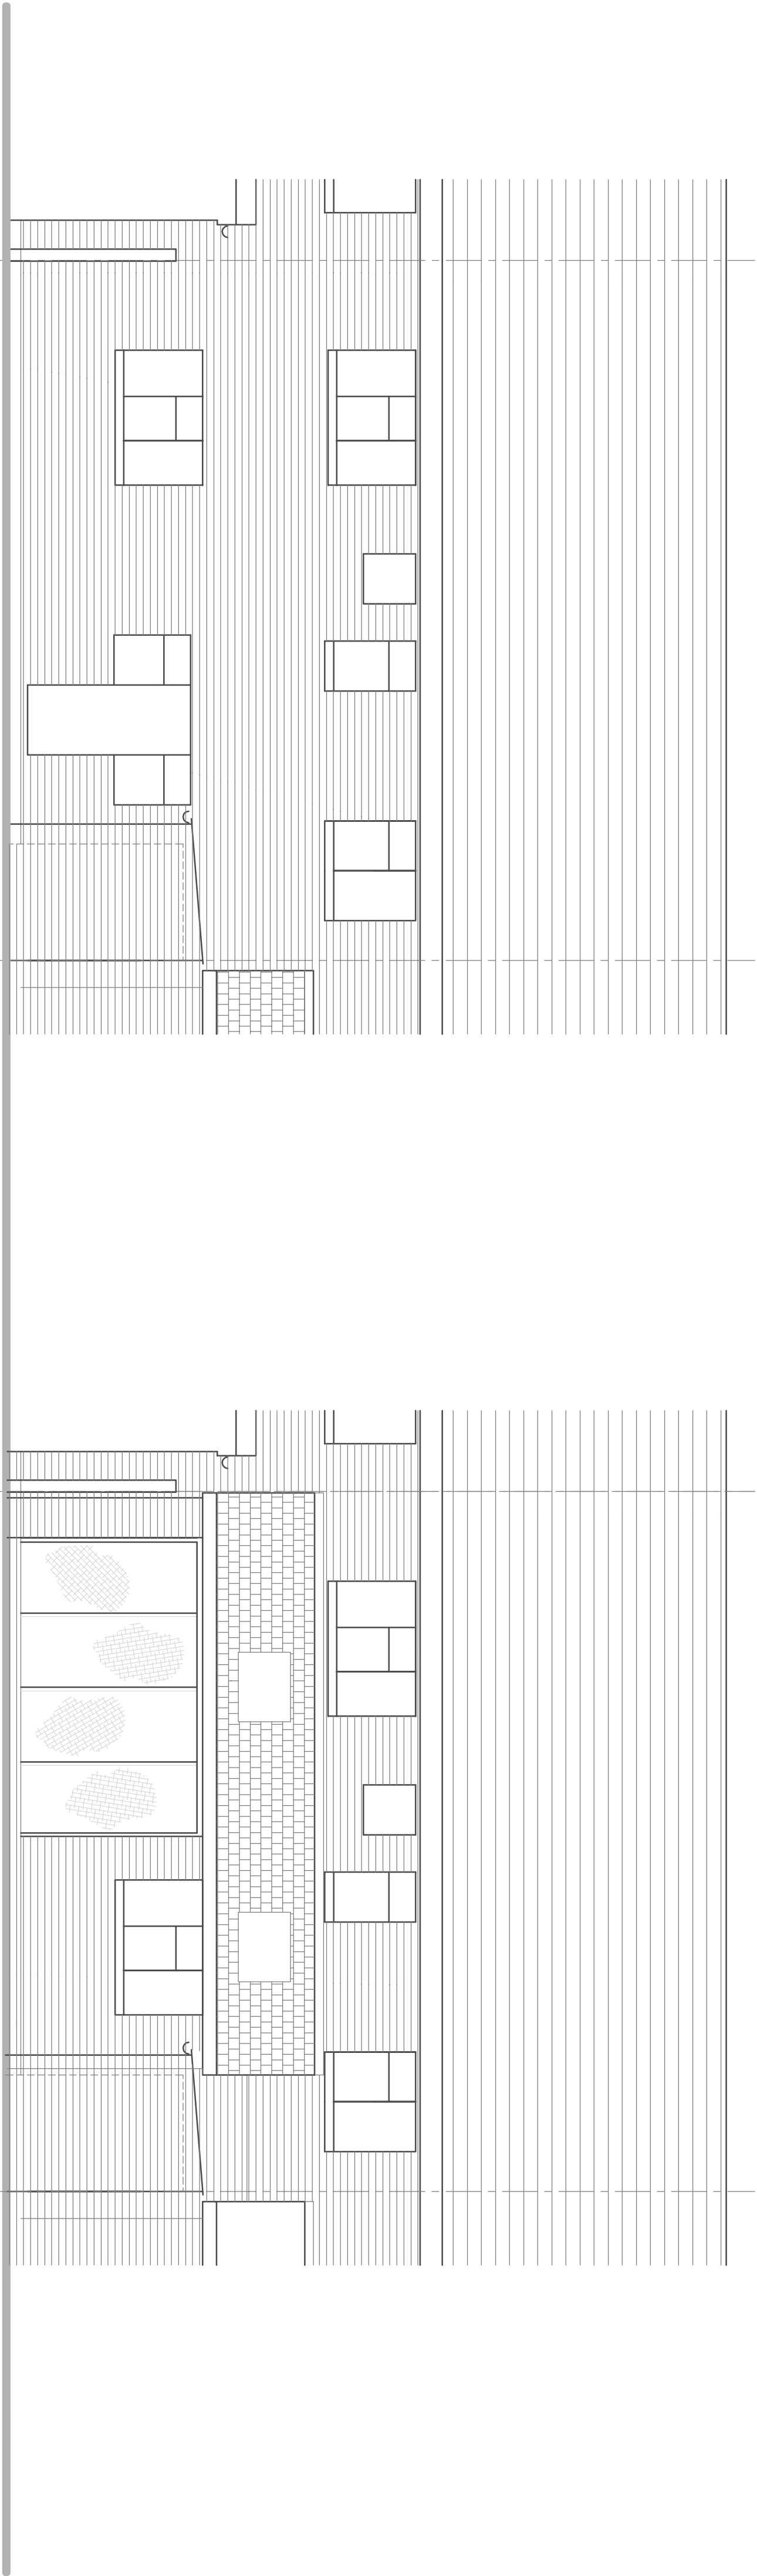

No 7

No 5

No 3


Existing

No 7

No 5

No 3

Proposed

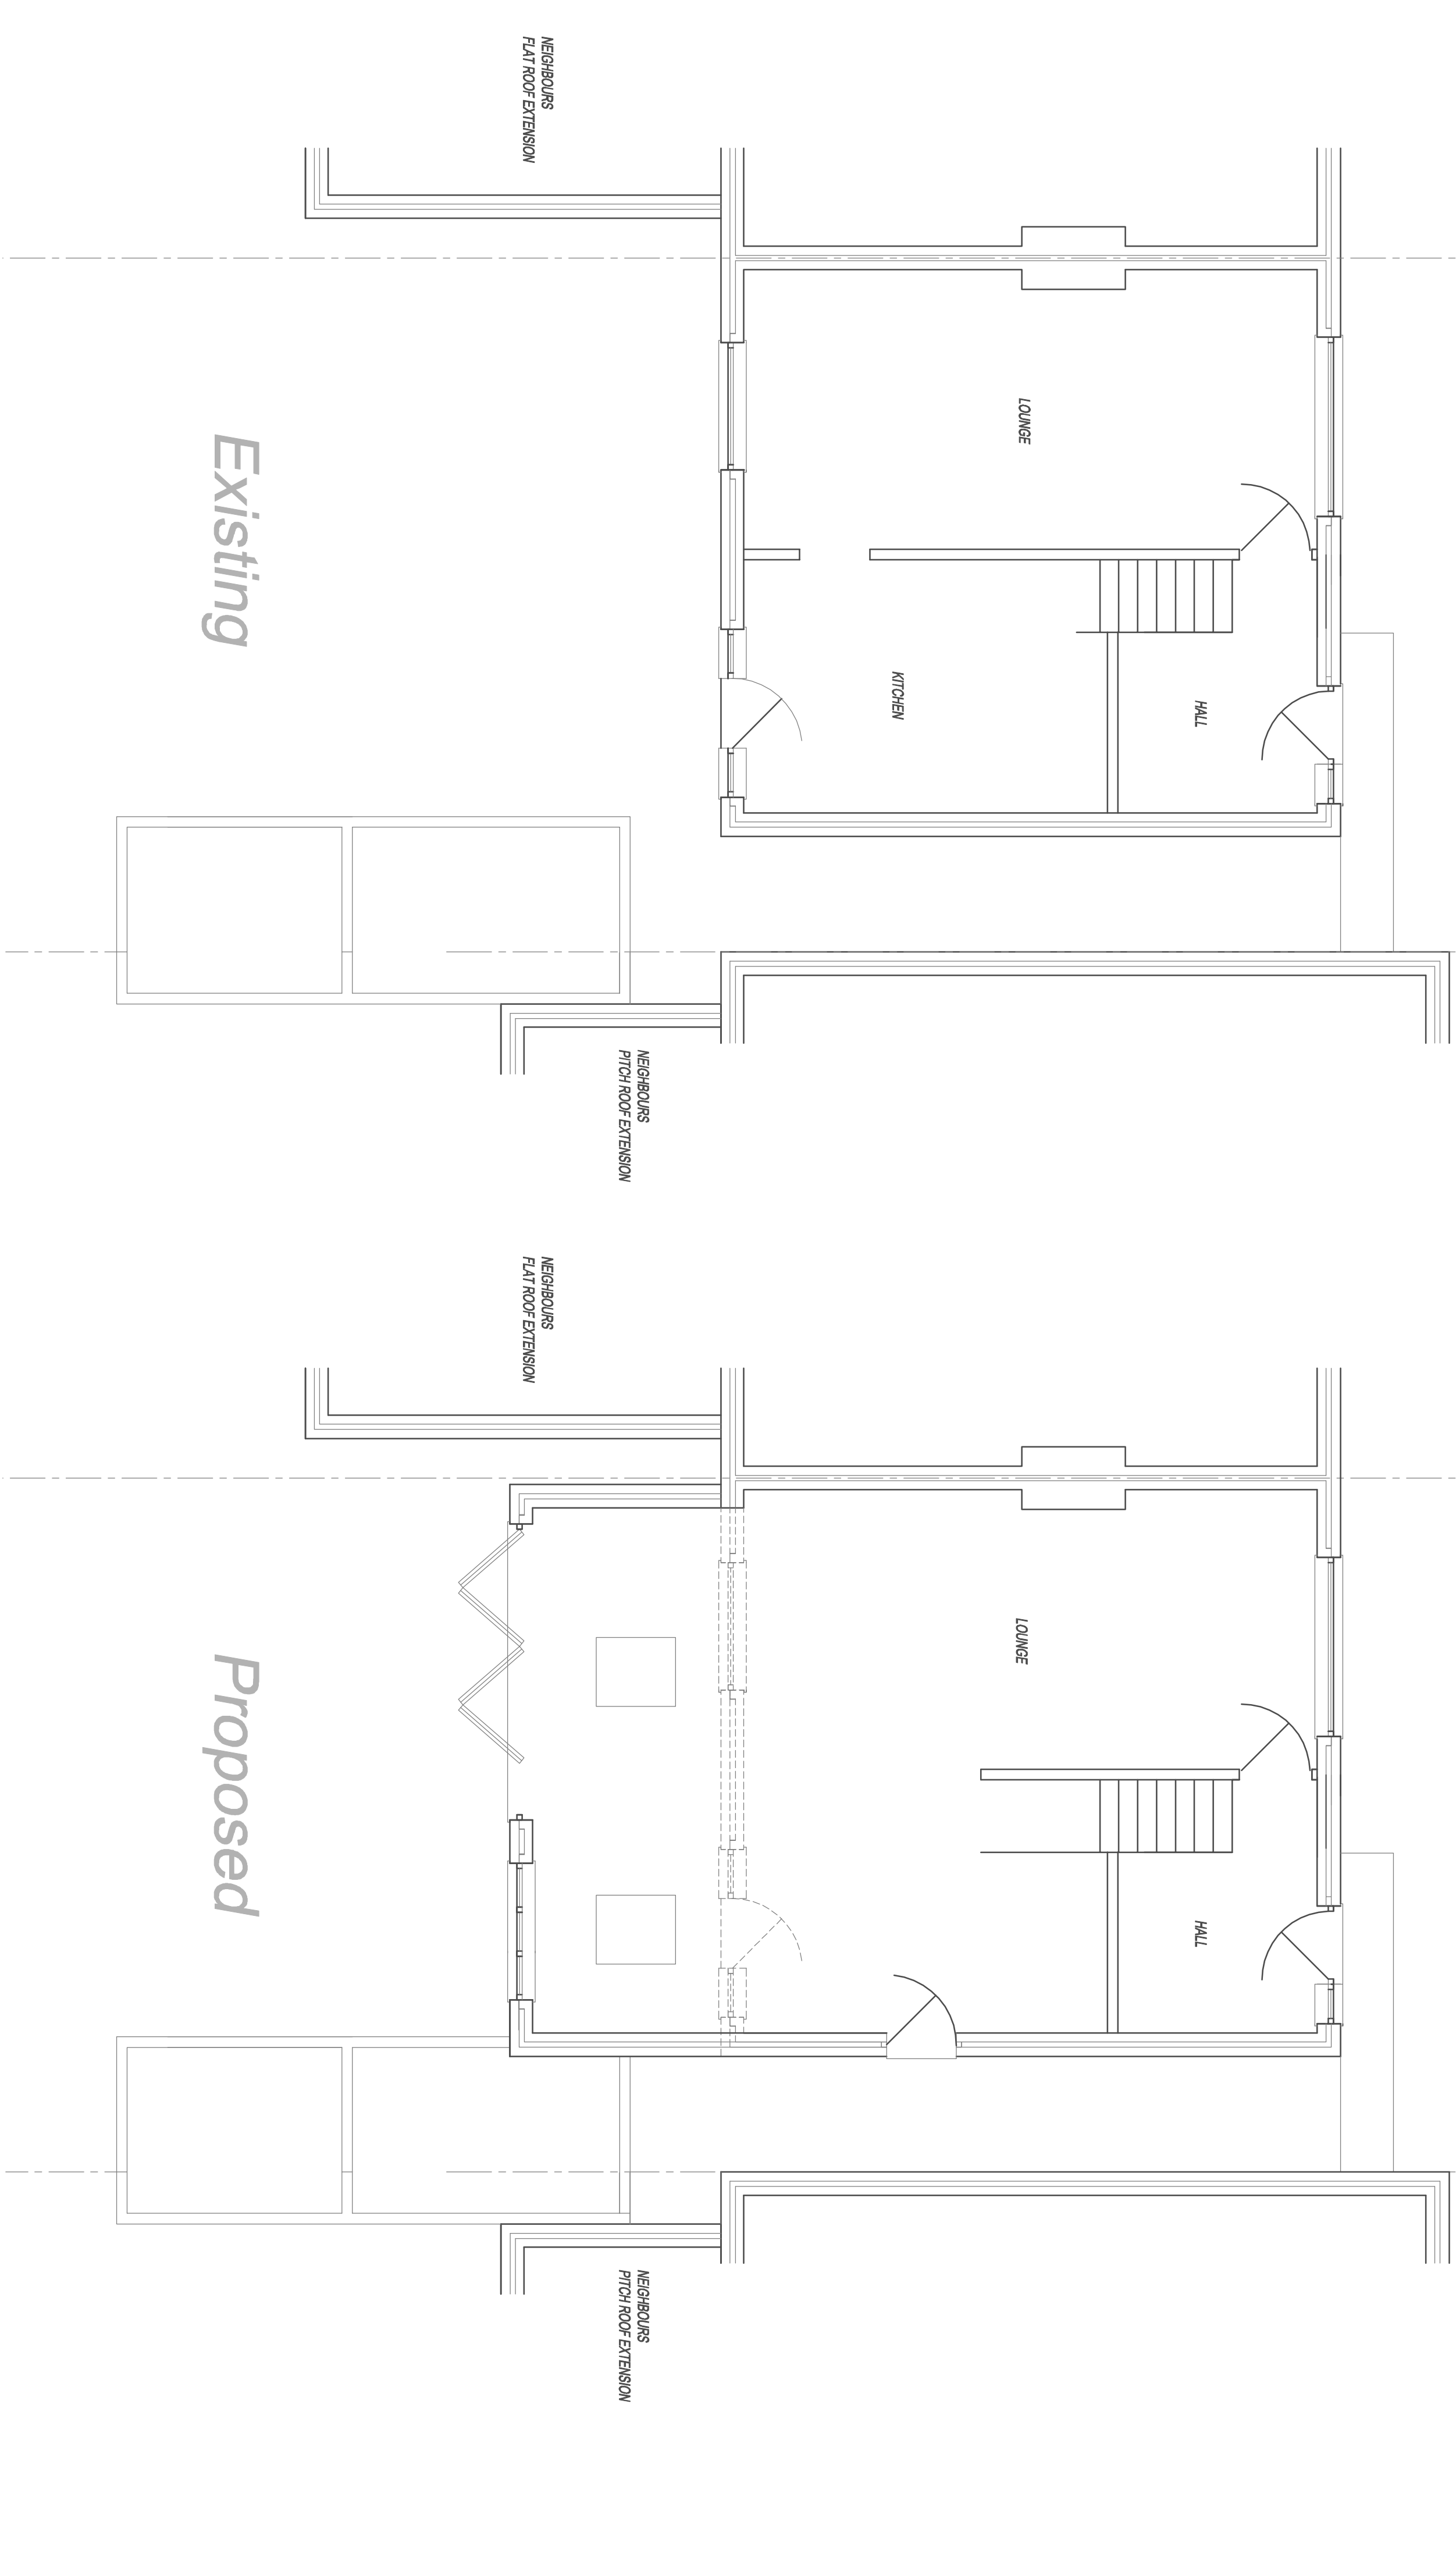

NEIGHBOURS  
FLAT ROOF EXTENSION

NEIGHBOURS  
PITCH ROOF EXTENSION

NEIGHBOURS  
FLAT ROOF EXTENSION

NEIGHBOURS  
PITCH ROOF EXTENSION

Existing

Proposed

PEP

Pearson Ellis Portsmouth

Consulting Civil & Structural Engineers

37 Havant Road, Horndean, Waterlooville

Telephone : 02392 596900 Email : PEP@portsmouth.gad.com

client

Karl Kerens & Debbie  
5 Braishfield Road  
Havant P09 2HS

contract

5 Braishfield Road  
Havant  
Hampshire P09 2HS

architect

title

Proposed Single Storey  
Rear Extension

drawn pm date Oct 2014

scale 1:50 checked

drawing number

/ 102

job no M14109 revision