


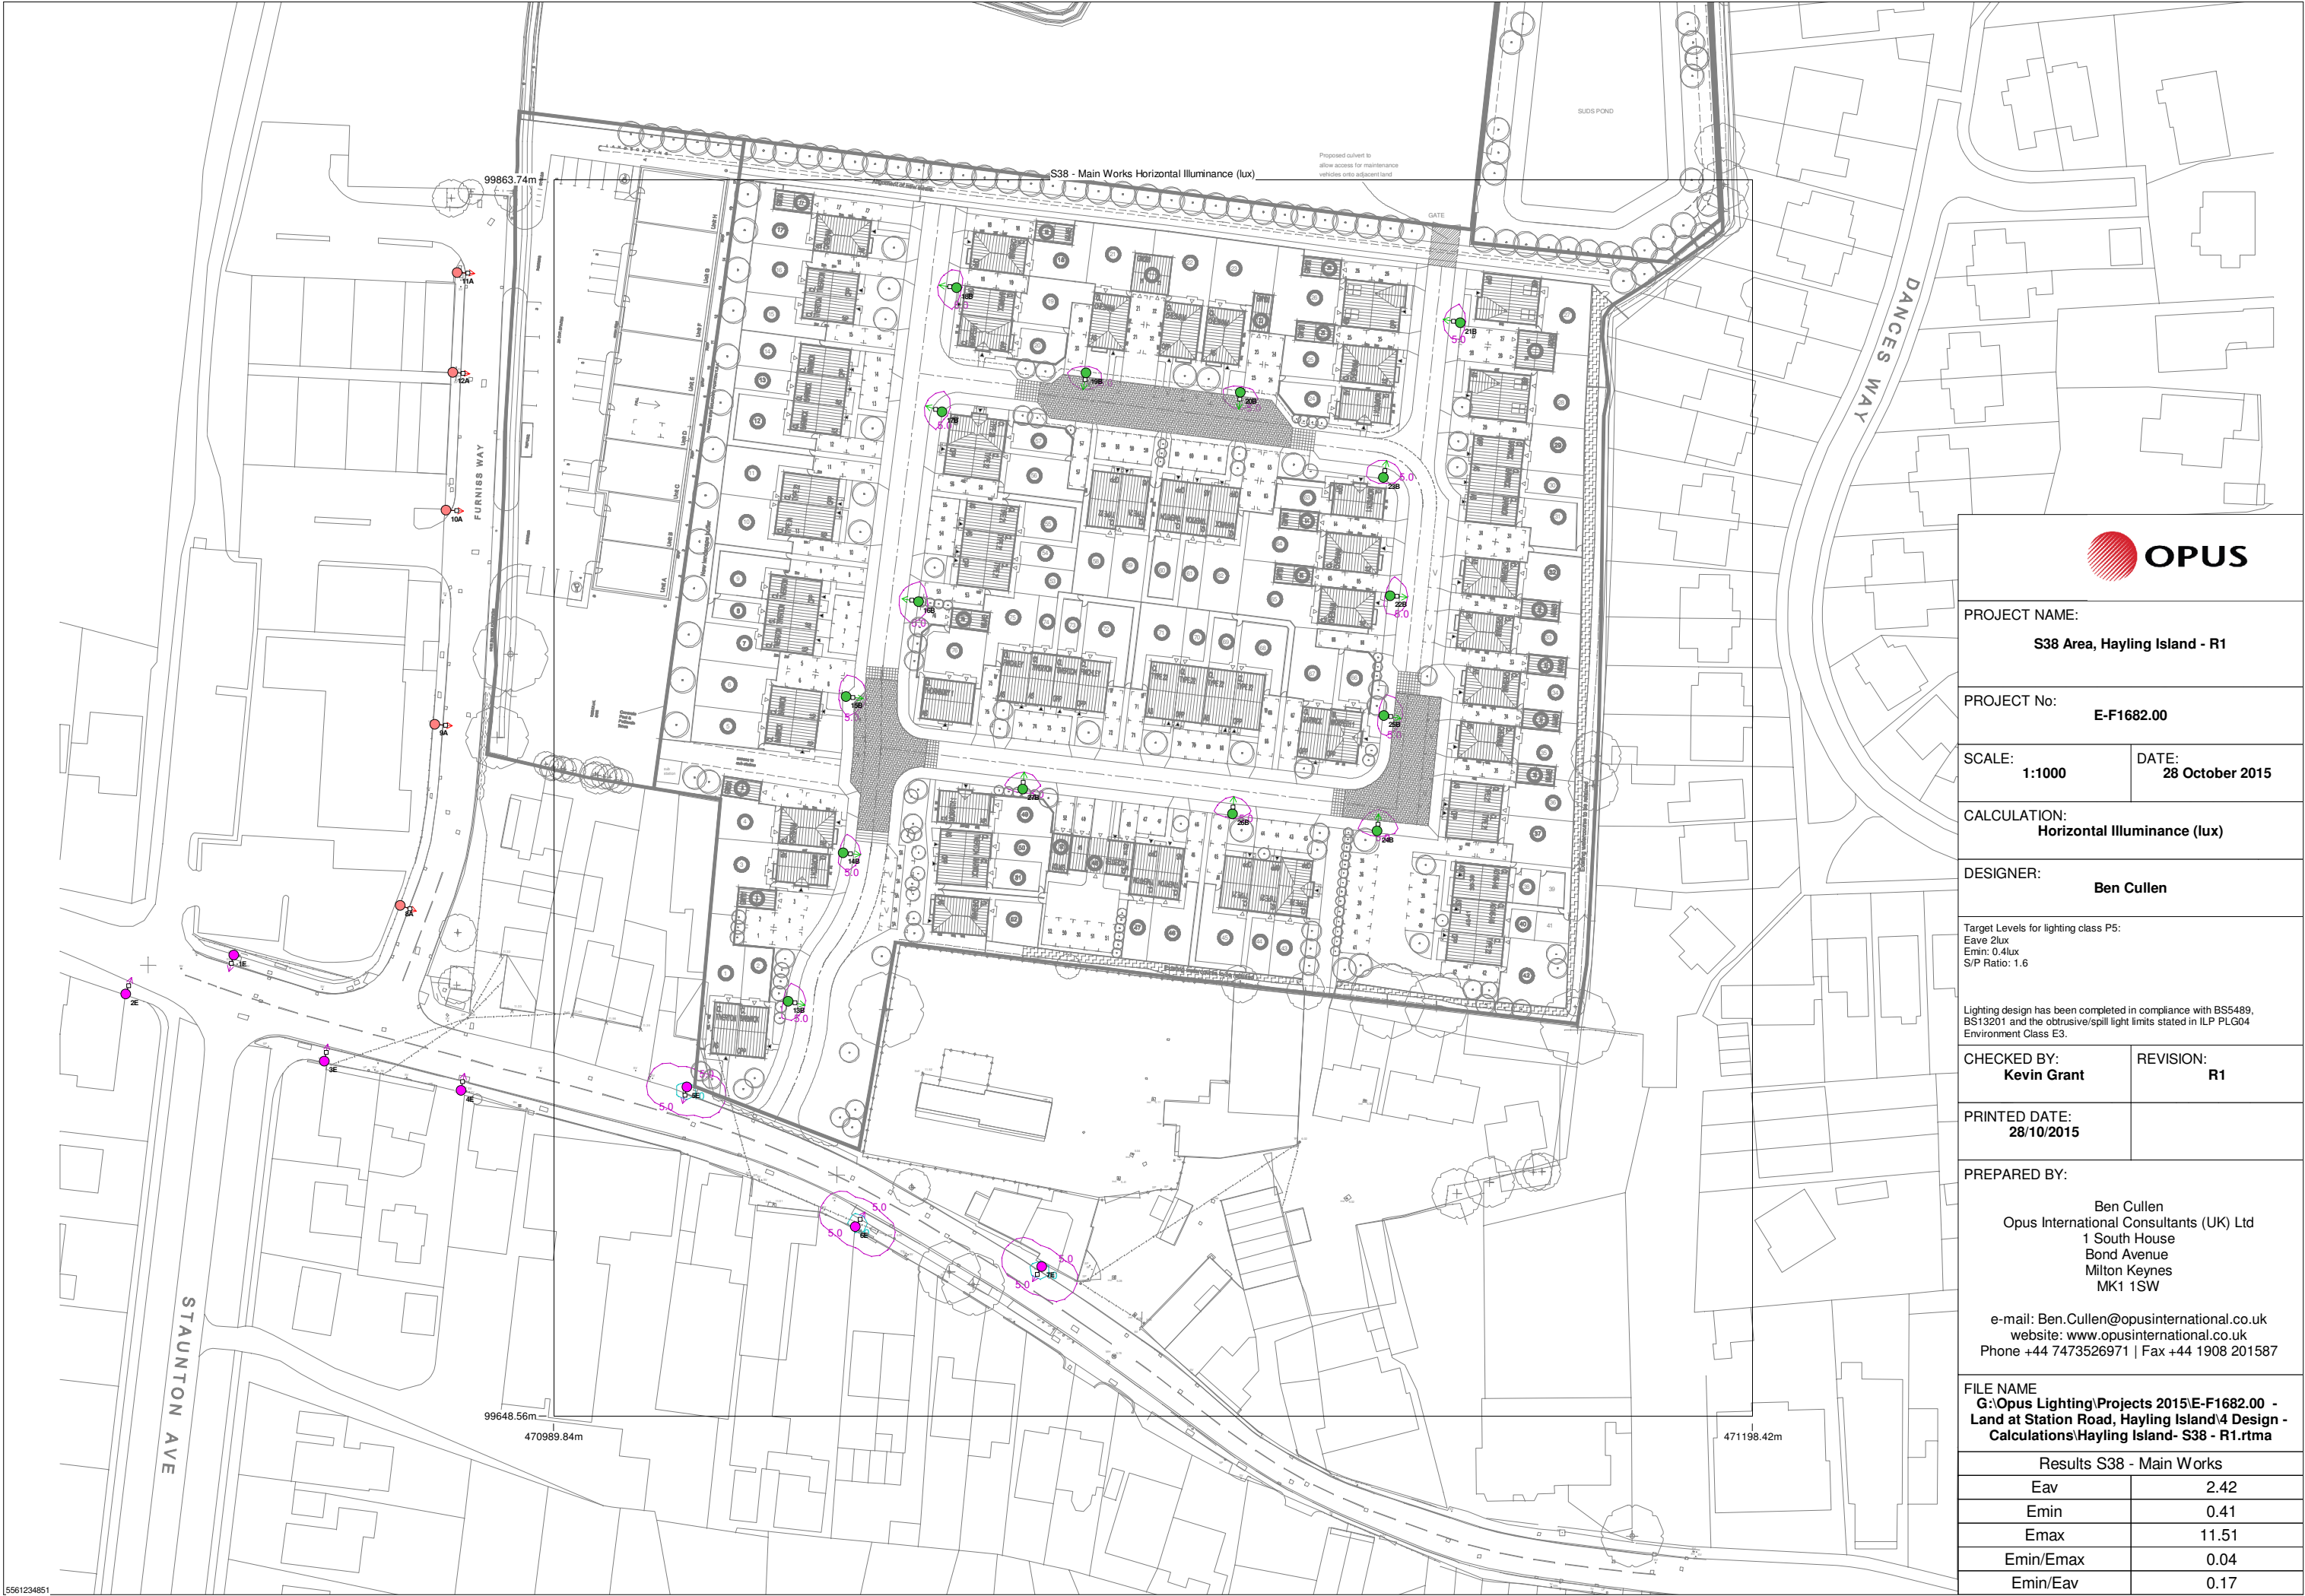

PROJECT NAME:
S38 Area, Hayling Island - R1

PROJECT No:
E-F1682.00

SCALE: 1:1000 DATE: 28 October 2015

CALCULATION:
Horizontal Illuminance (lux)

DESIGNER:
Ben Cullen

Target Levels for lighting class P5:
Eave 2lux
Emin: 0.4lux
S/P Ratio: 1.6

Lighting design has been completed in compliance with BS5489, BS13201 and the obtrusive/spill light limits stated in ILP PLG04 Environment Class E3.

CHECKED BY:
Kevin Grant

REVISION:
R1

PRINTED DATE:
28/10/2015

PREPARED BY:
Ben Cullen
Opus International Consultants (UK) Ltd
1 South House
Bond Avenue
Milton Keynes
MK1 1SW

e-mail: Ben.Cullen@opusinternational.co.uk
website: www.opusinternational.co.uk
Phone +44 7473526971 | Fax +44 1908 201587

FILE NAME
G:\Opus Lighting\Projects 2015\E-F1682.00 - Land at Station Road, Hayling Island\4 Design - Calculations\Hayling Island- S38 - R1.rtma

Results S38 - Main Works	
Eav	2.42
Emin	0.41
Emax	11.51
Emin/Emax	0.04
Emin/Eav	0.17