


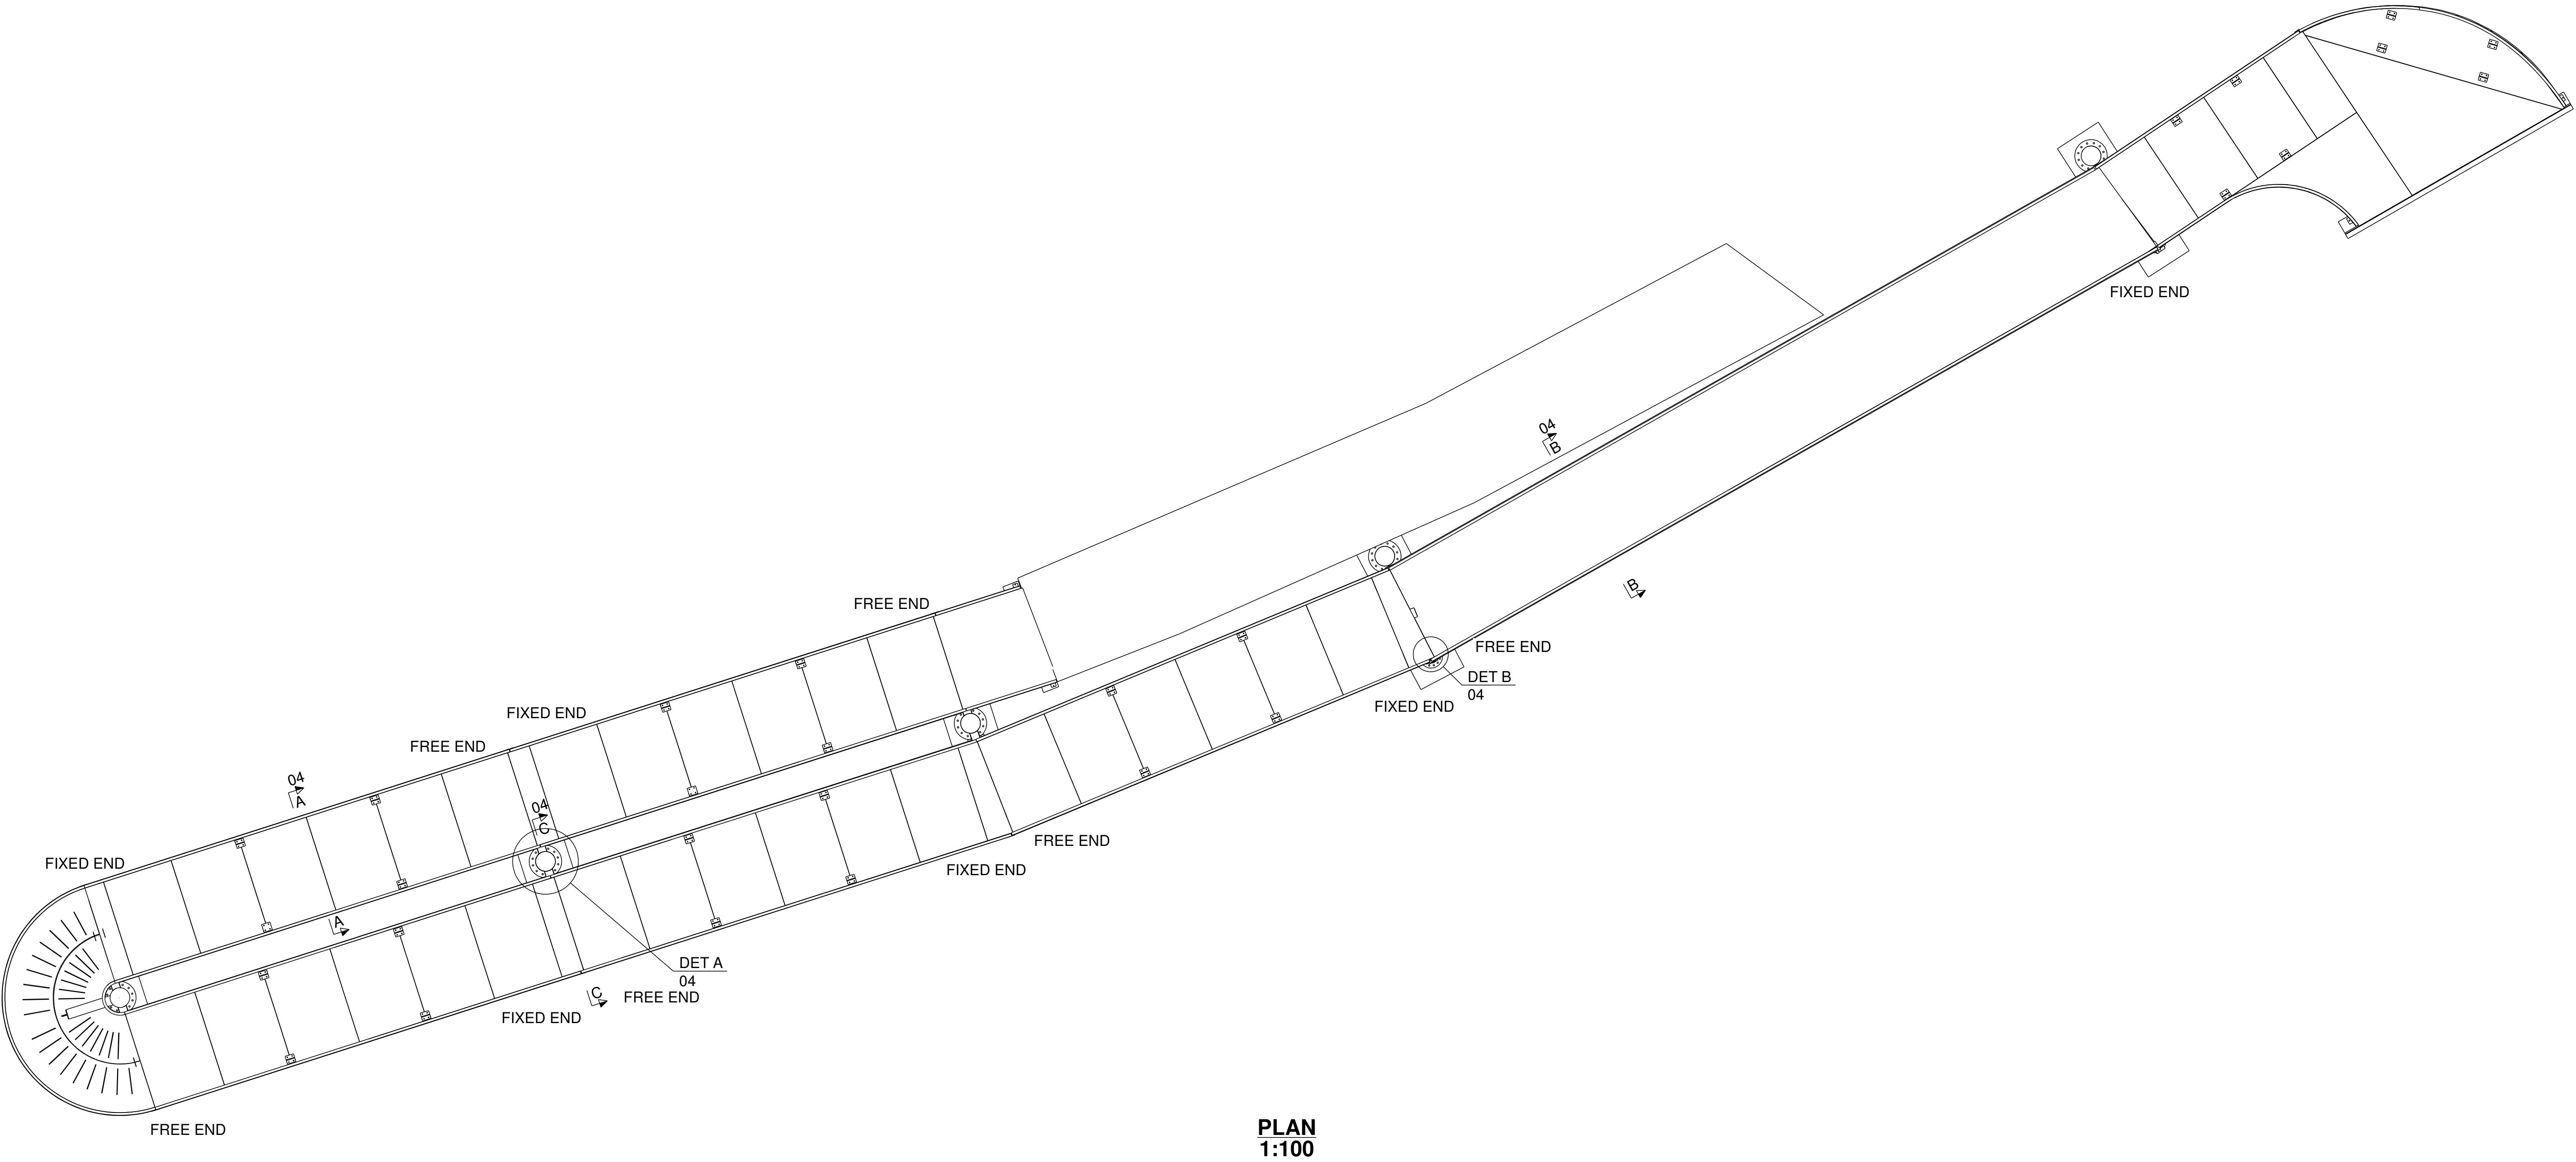

A	PL	SP	25/06/14	Drawing updates
-	PL	SP	09/04/14	First Issue
REV	DRN	CHK	DATE	NOTE

		Concrete & Timber Services Ltd Abbey Road, Shepley, Huddersfield, West Yorkshire, HD8 8BX www.ctsbridges.co.uk Tel: 01484 606 416					
CLIENT	R G GROUP						
SCHEME	T14019 NEW SAINSBURY STORE, WATERLOOVILLE						
STRUCTURE	118.25m x 3m ramps						
DRAWING	PLAN						
DRAWING NUMBER	4003-02			REV	A		
SCALE	1:100		SHEET	A1	DO NOT SCALE		