


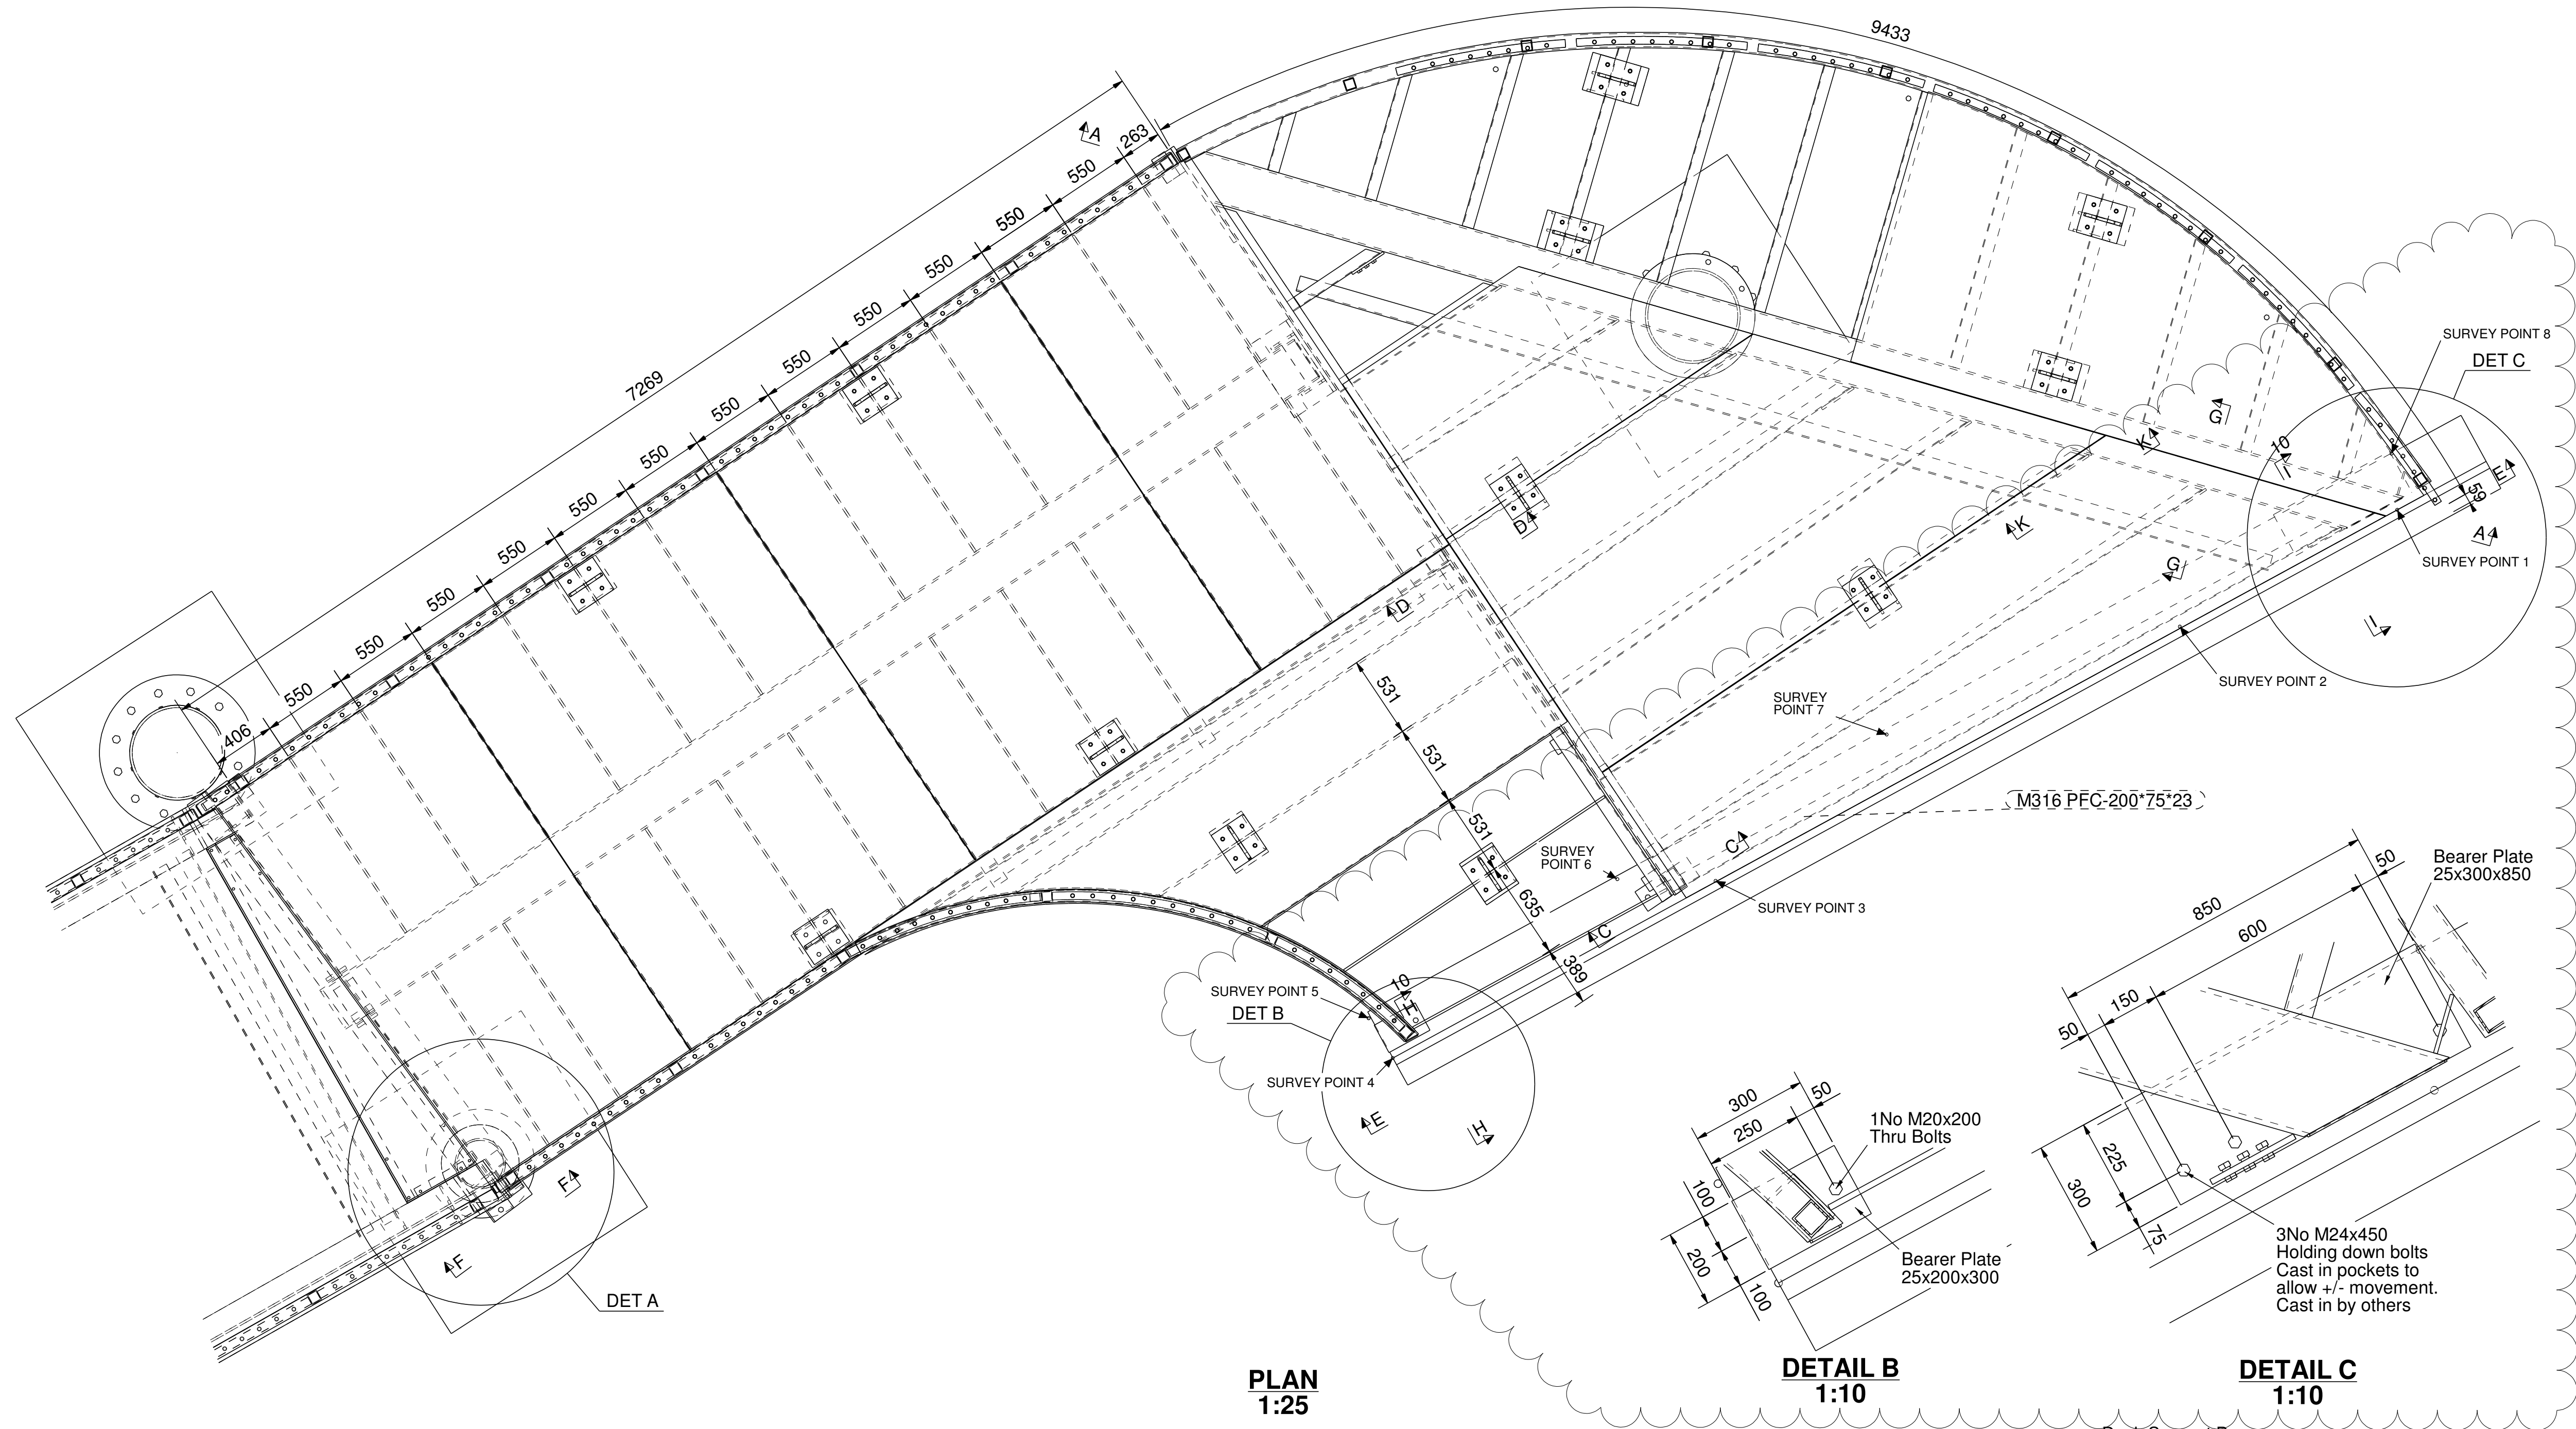


PLAN
1:25

DETAIL B
1:10




DETAIL C
1:10

DETAIL A
1:25


K - K
1:10

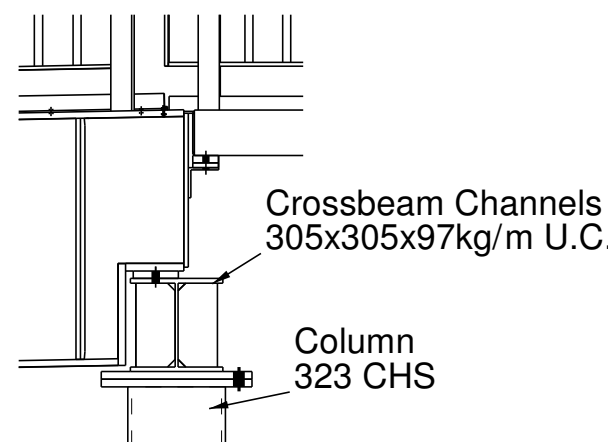


F - F
1:25

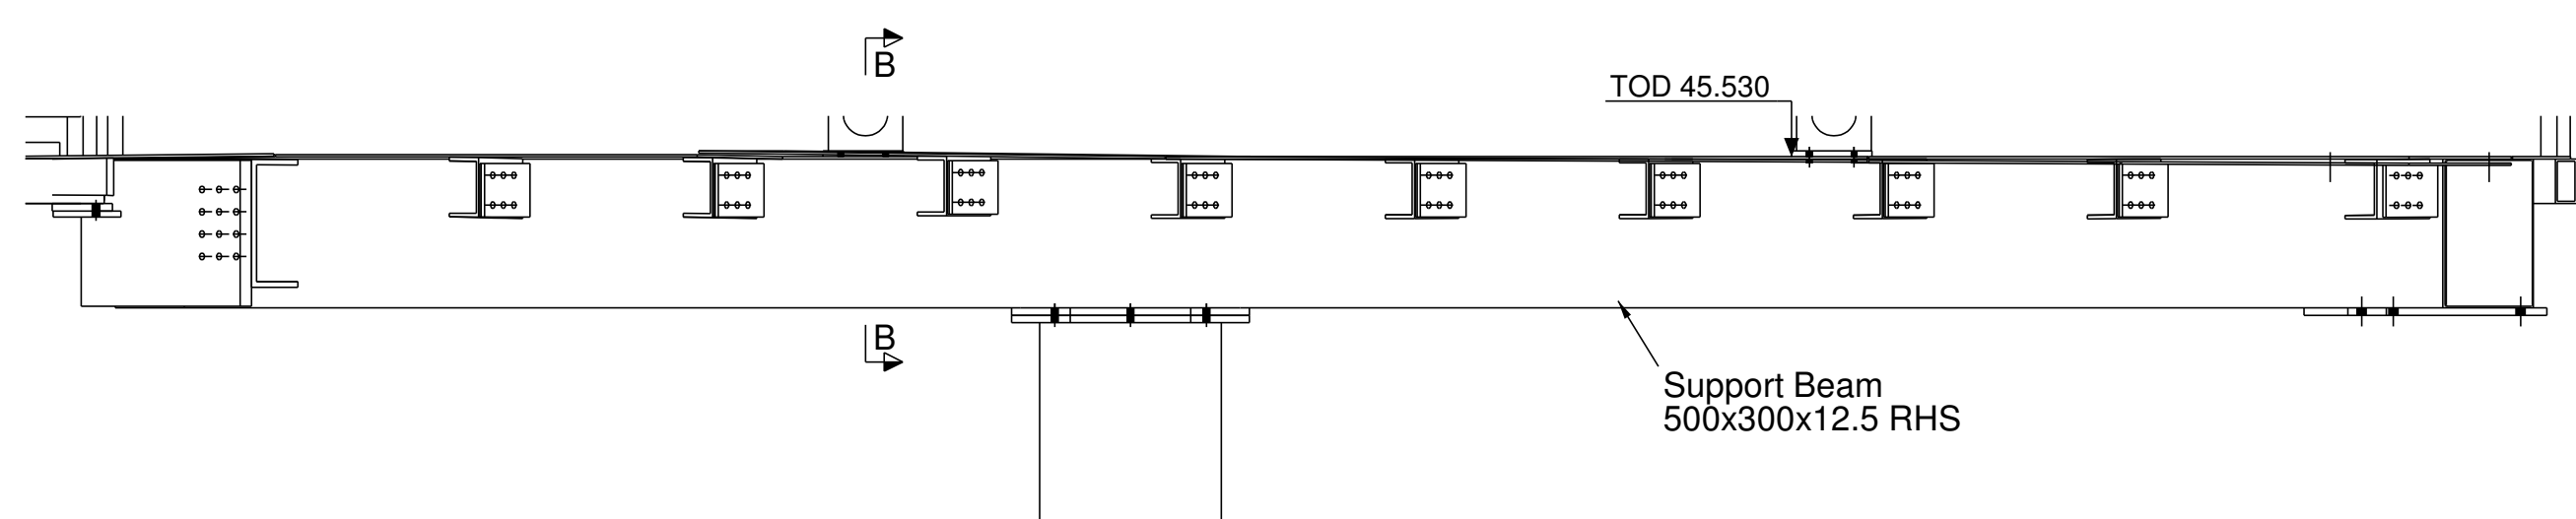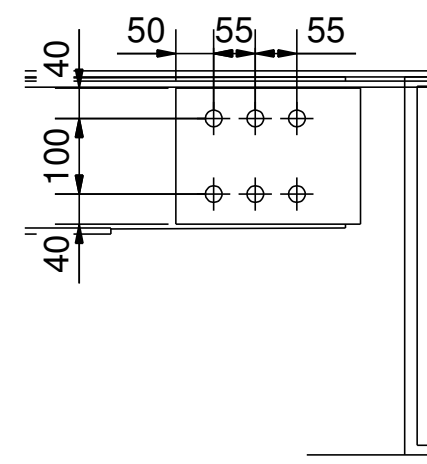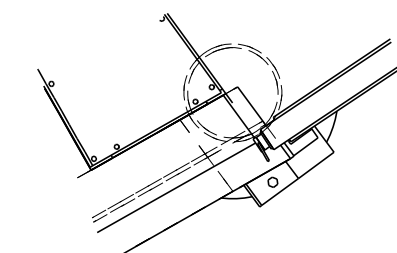


A - A
1:25

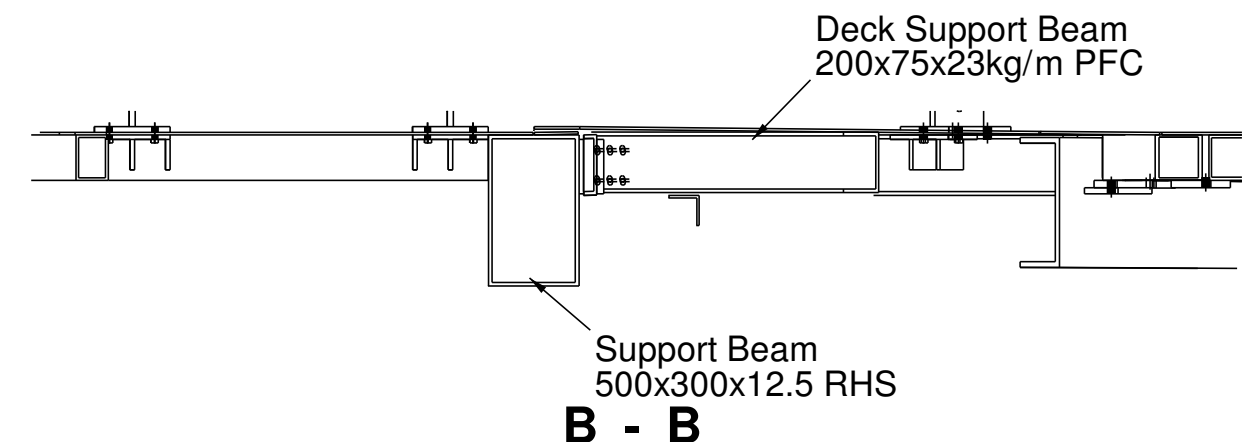


B - B
1:25

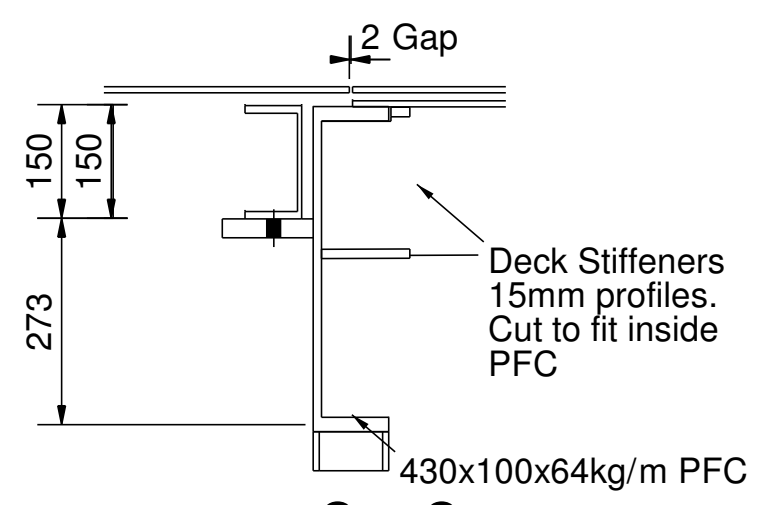


C - C
1:10

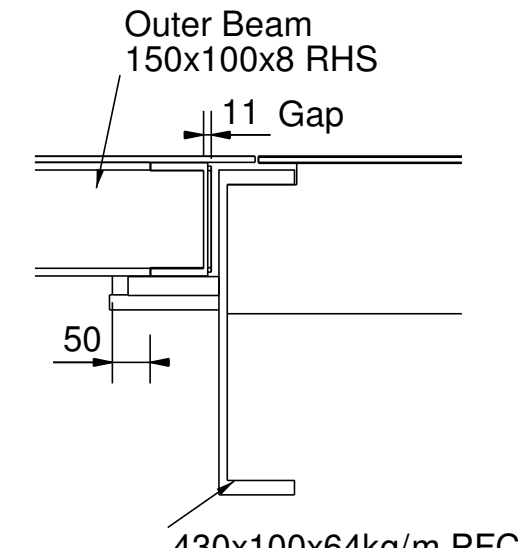

D - D
1:10

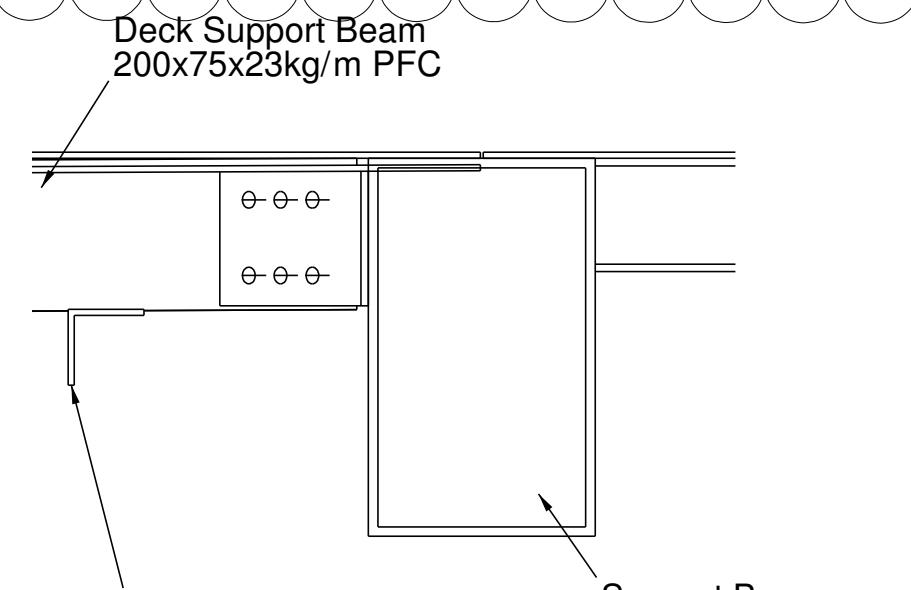

G - G
1:10

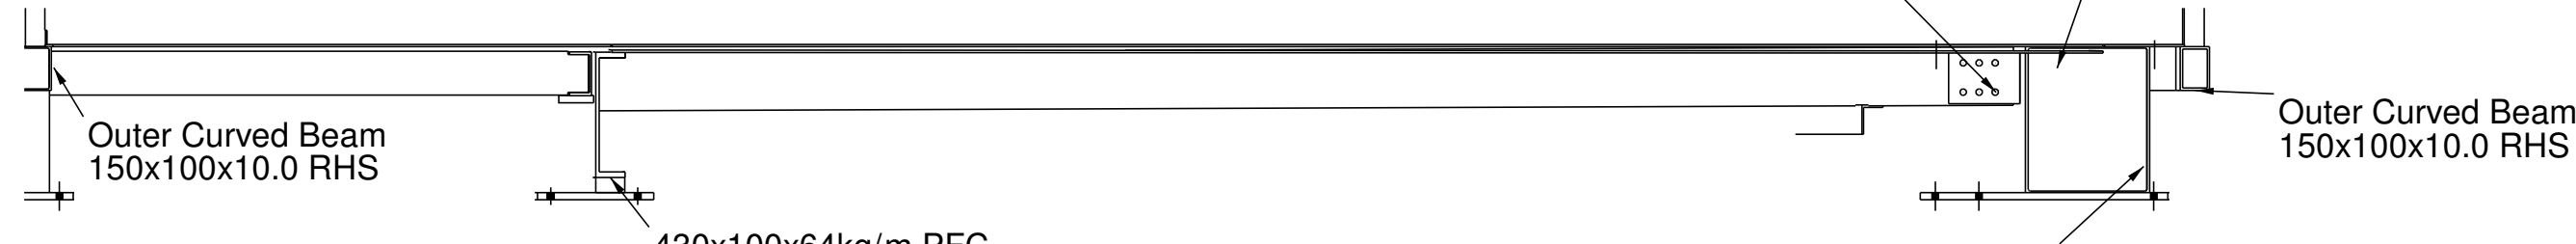

E - E
1:25

C	JTS	SP	20/08/14	Threshold & detail B & C changed
B	PL	SP	20/08/14	Top of deck level added
A	PL	SP	23/07/14	Detail C amended
-	PL	SP	25/06/14	First Issue
REV	DRN	CHK	DATE	NOTE

		Concrete & Timber Services Ltd Abbey Road, Shepley, Huddersfield, West Yorkshire, HD8 8BX www.ctsbridges.co.uk Tel: 01484 606 416	
CLIENT		R G GROUP	
SCHEME		T14019 NEW SAINSBURY STORE, WATERLOOVILLE	
STRUCTURE		118.25m x 3m ramps	
DRAWING		RETURN LANDING	
DRAWING NUMBER		4003-06	REV C
SCALE		1:10 1:25	SHEET A1
		DO NOT SCALE	