


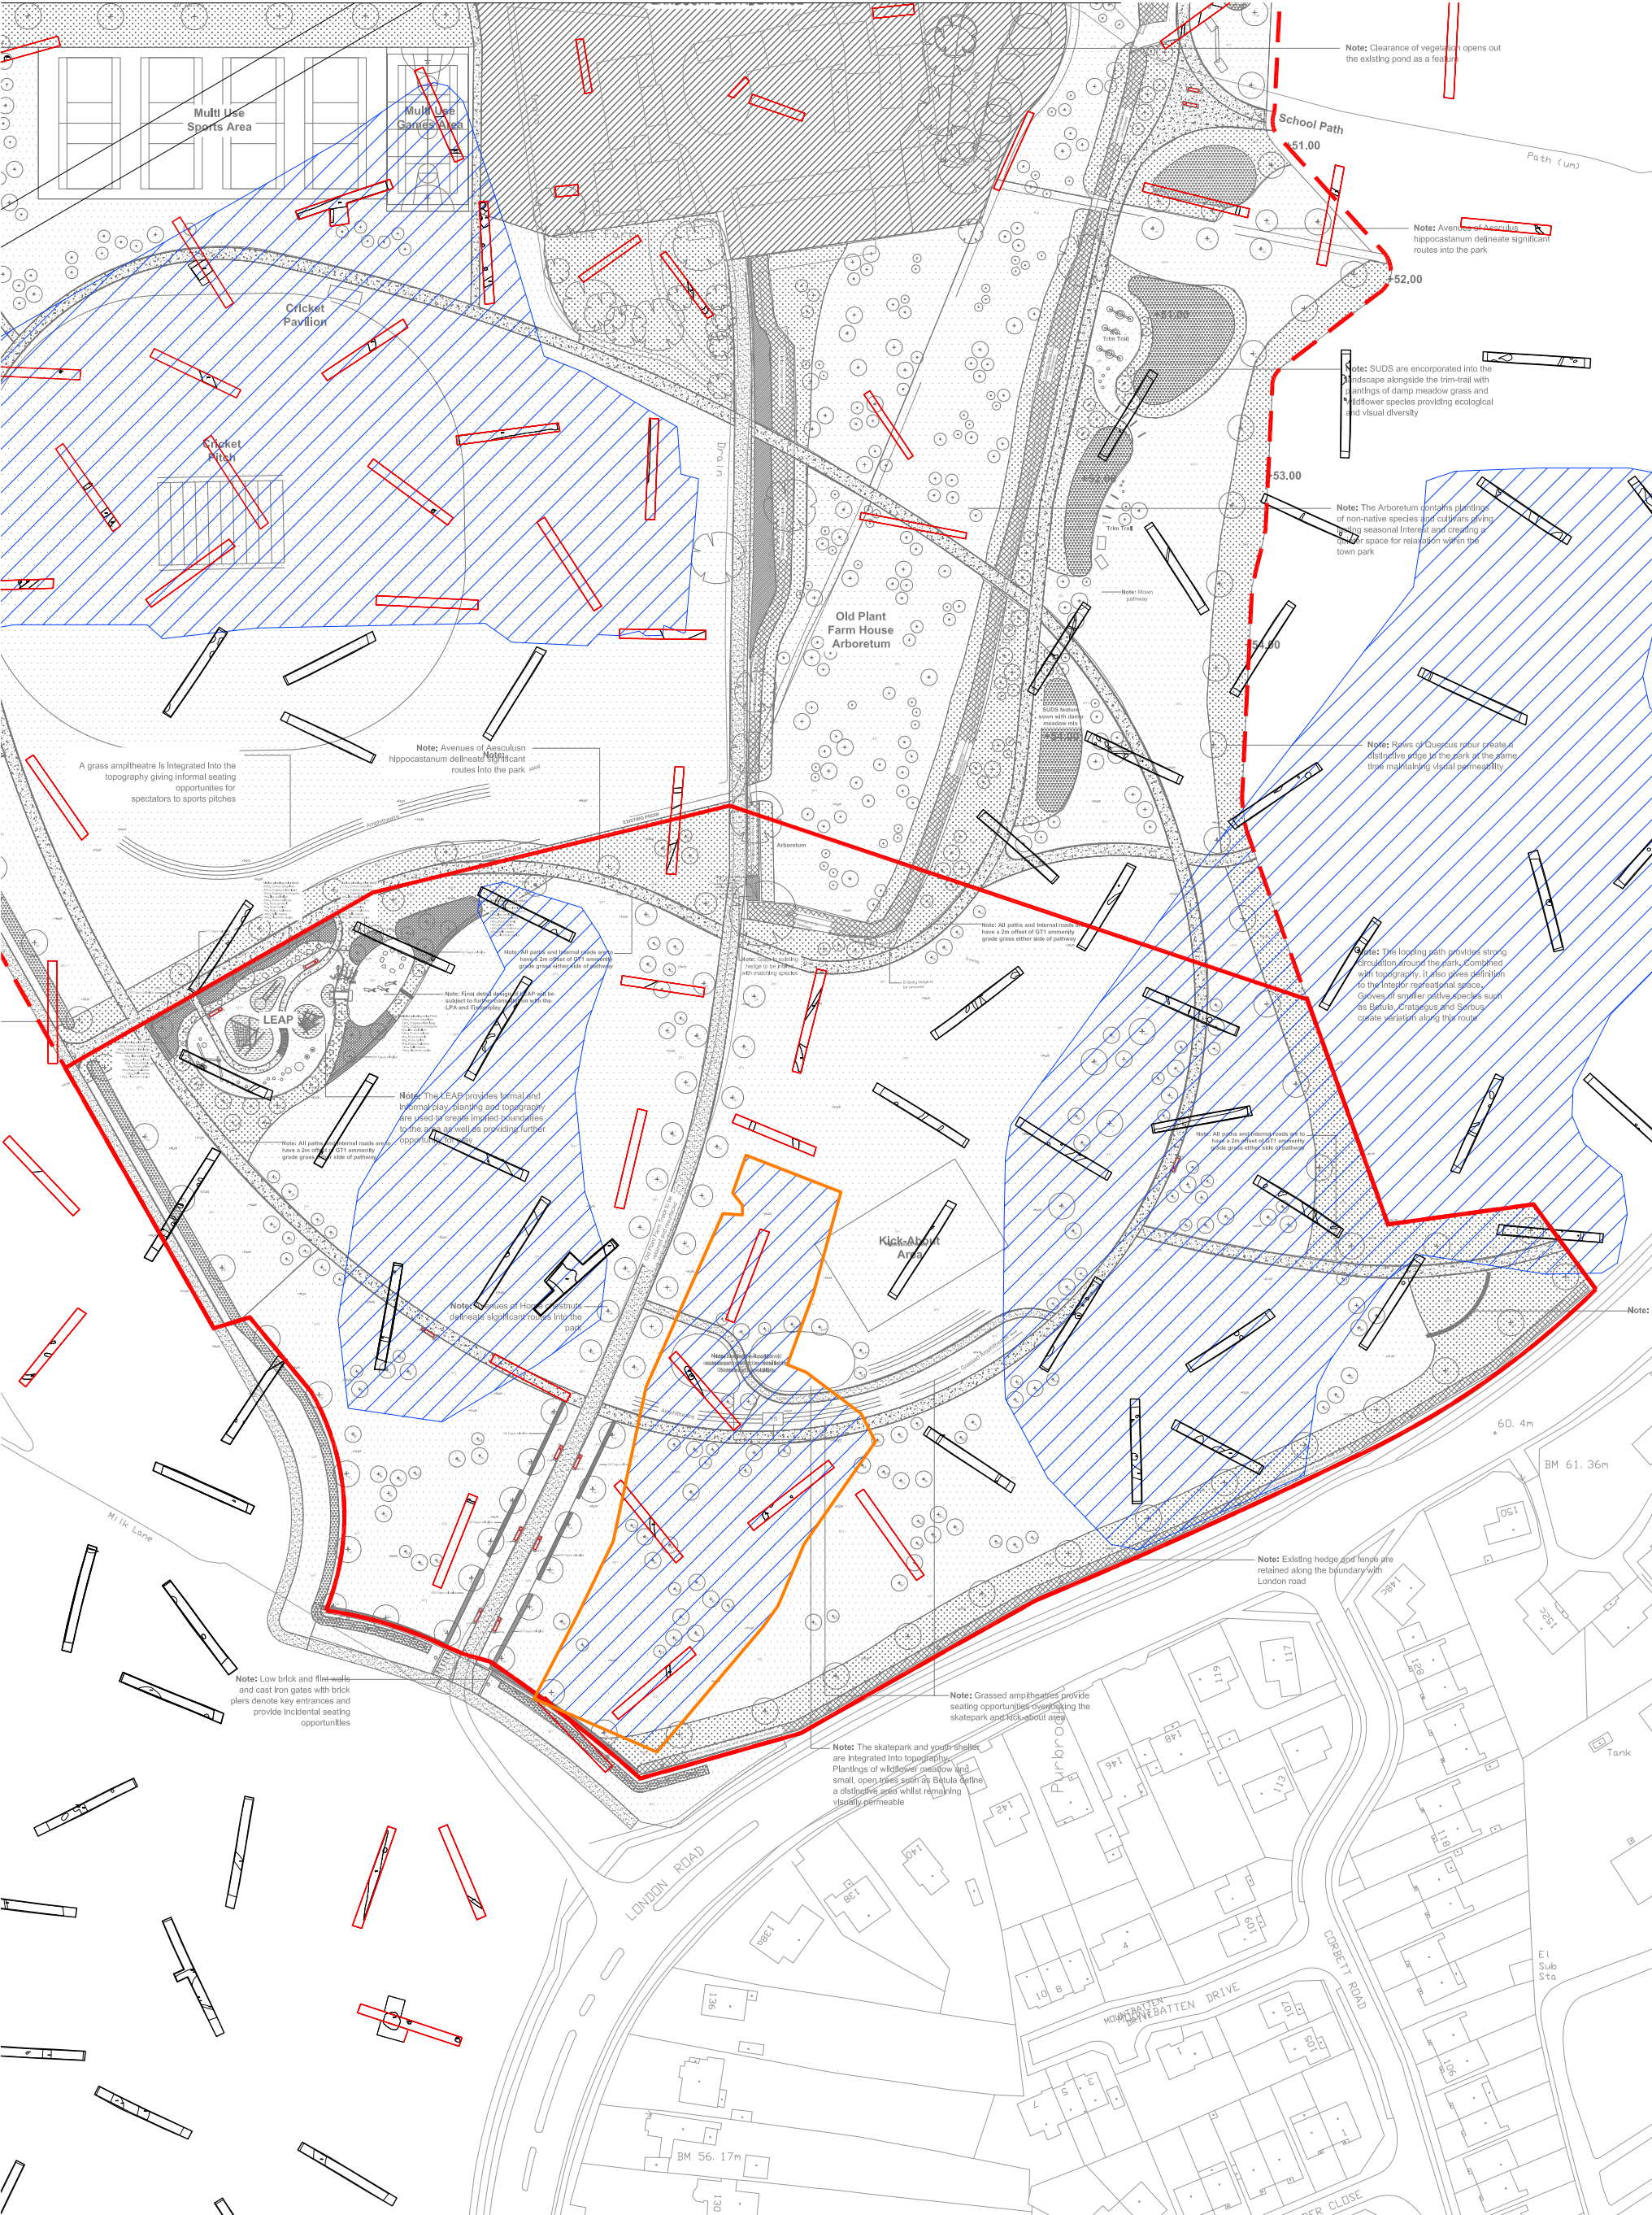

Legend

- Town Park Boundary
- TP Phase 1A Boundary
- 2007 Trenches (Phase 1)
- 2008 Trenches (Phase 2)
- Previously Excavated Area
- Areas of Archaeological Interest

Project title:
Berewood Town Park, Waterloooville
Phase 1A

Scale at A3: 1:1500

Date printed:
May 30, 2014

Drawn by: SD


Checked by: PRC

Cgms
CONSULTING

London
Cheltenham
Kettering
Newark
Birmingham
www.cgms.co.uk

Planning & Development
Archaeology & Historic Buildings

Figure 5: Overlay of Archaeological Areas and Plan of the Town Layout

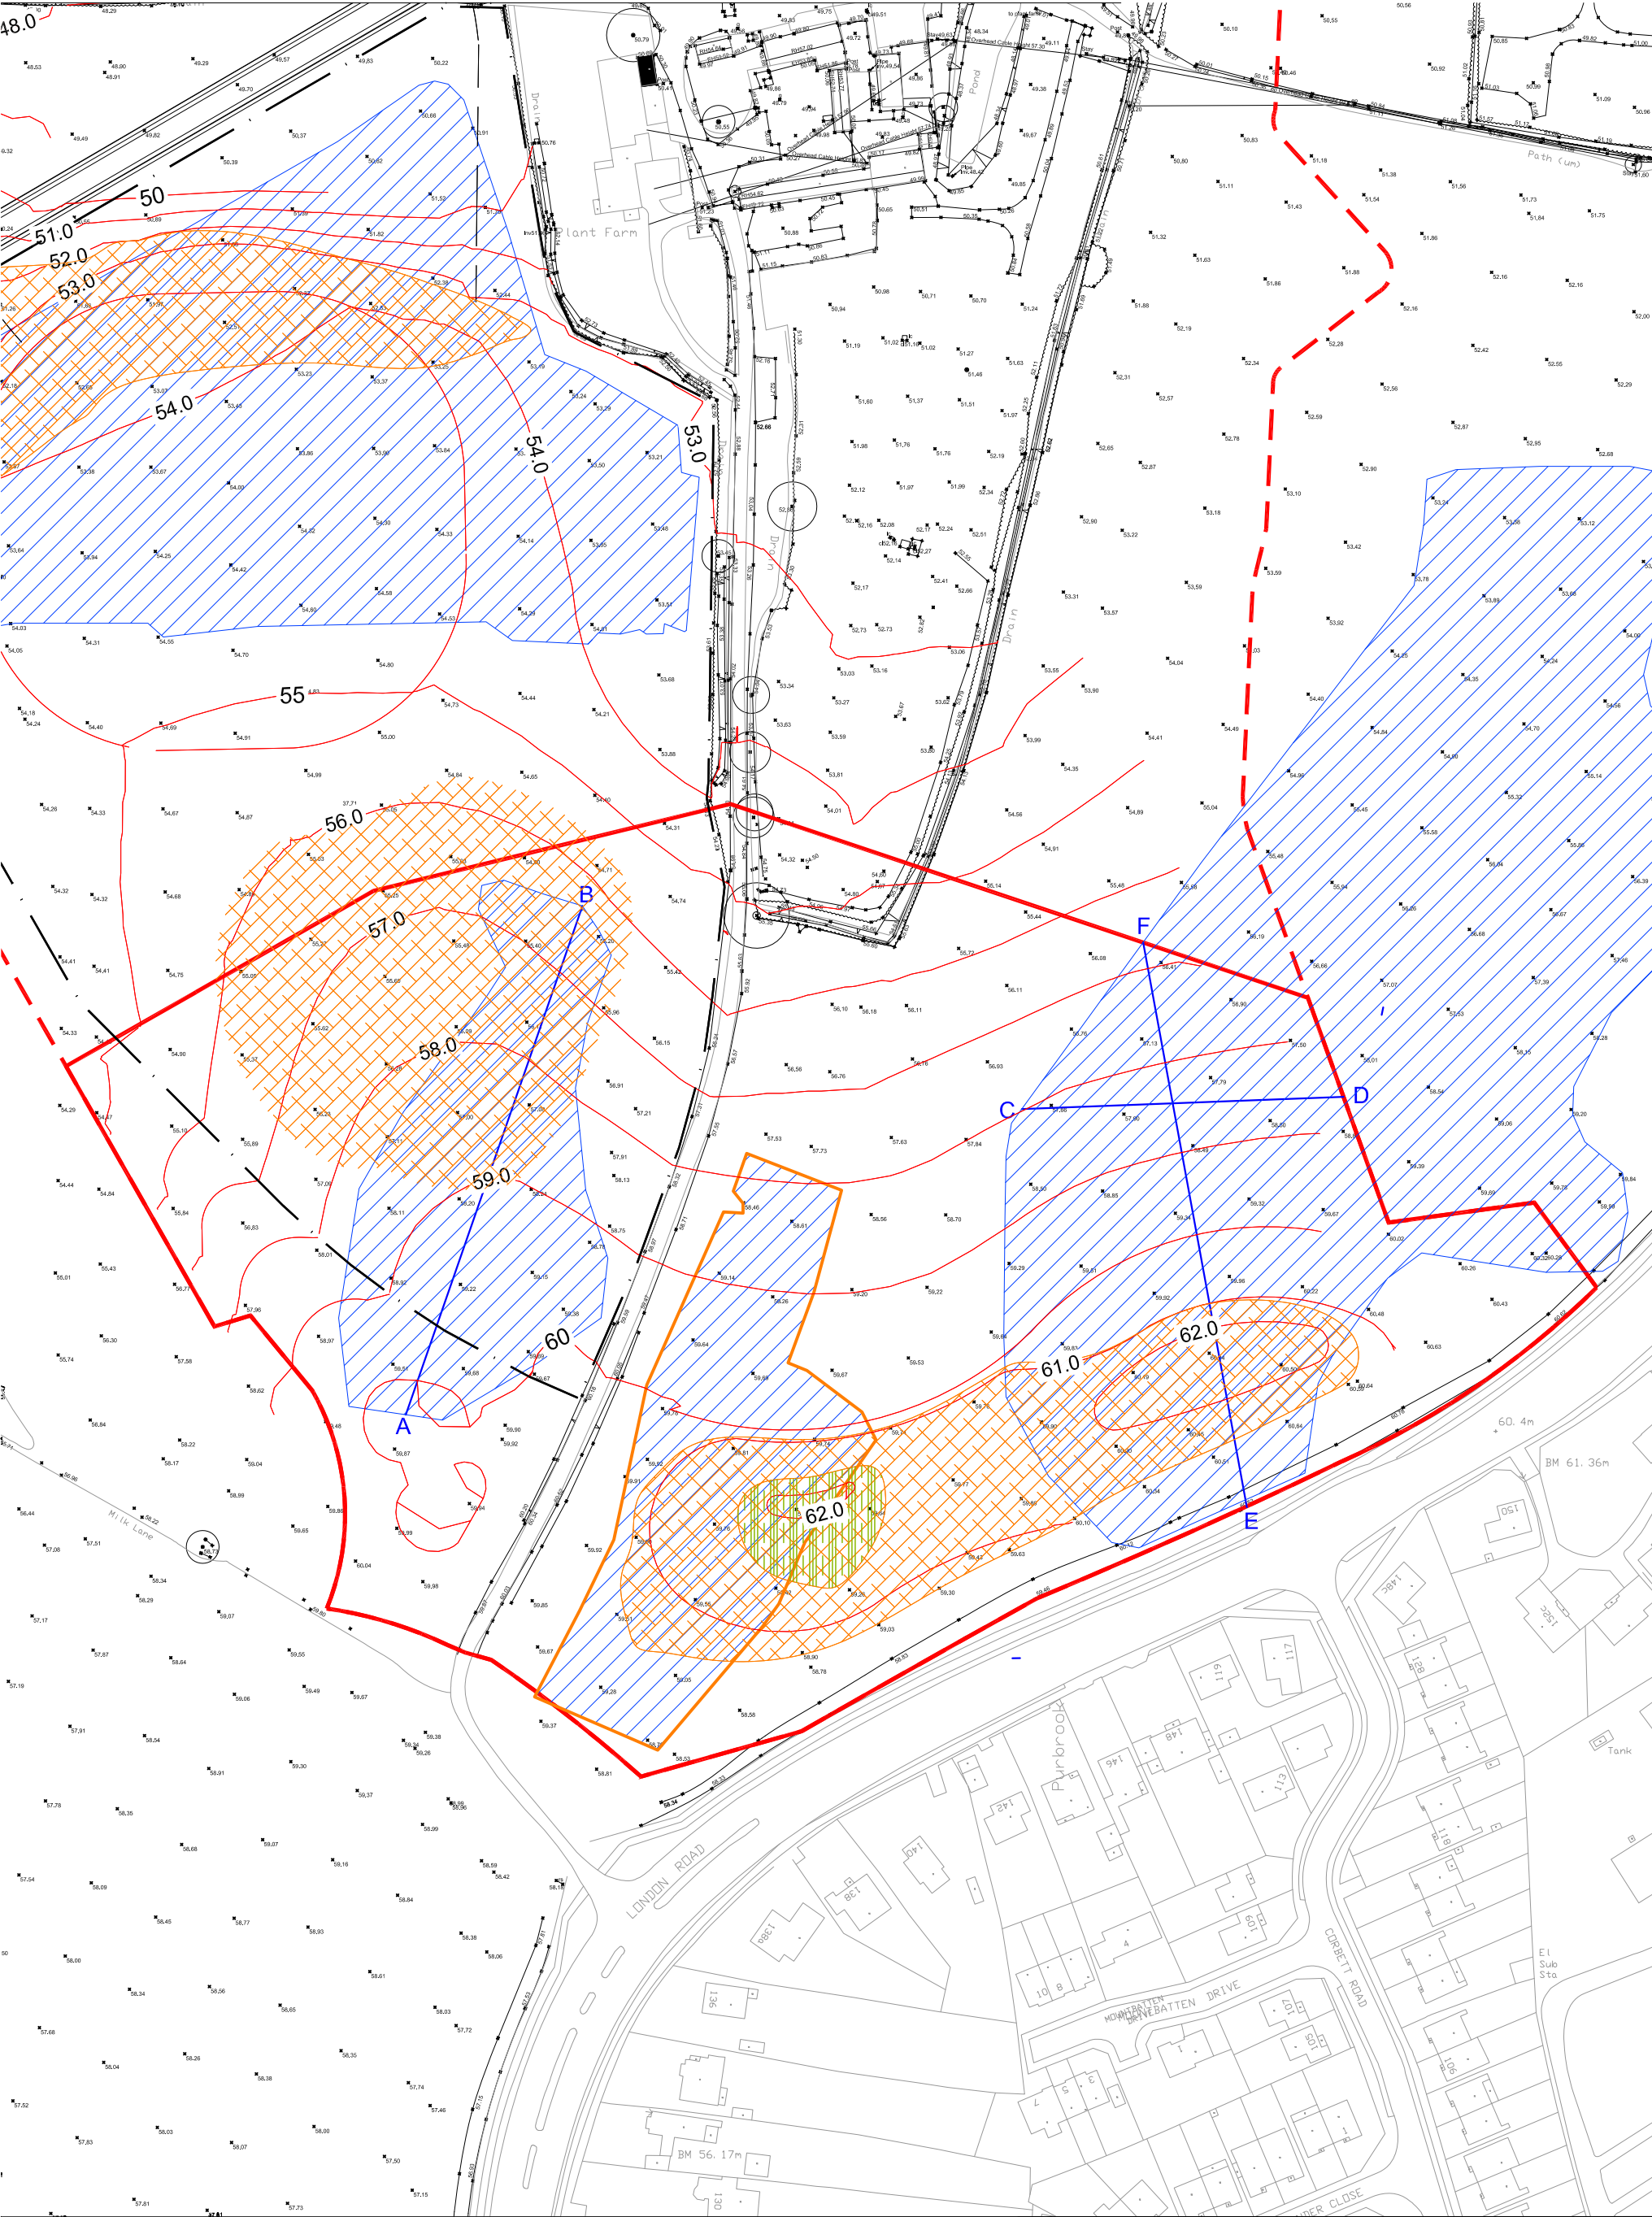

Legend	
Town Park Boundary	Proposed Finished Levels
TP Phase 1A Boundary	Fill Area Exceeding 1 Metre Depth
Areas of Archaeological Interest	Fill Area Exceeding 2 Metres Depth
Previously Excavated Area	
Section Line	

Project title:
Berewood Town Park, Waterloo
Phase 1A

Scale at A3: 1:1500

0 50 m


Date printed:
Mar 30, 2015

Drawn by: SD
Checked by: PRC

London
Cheltenham
Kettering
Newark
Birmingham
www.cgms.co.uk

Planning & Development
Archaeology & Historic Buildings

Figure 6: Section Location Plan

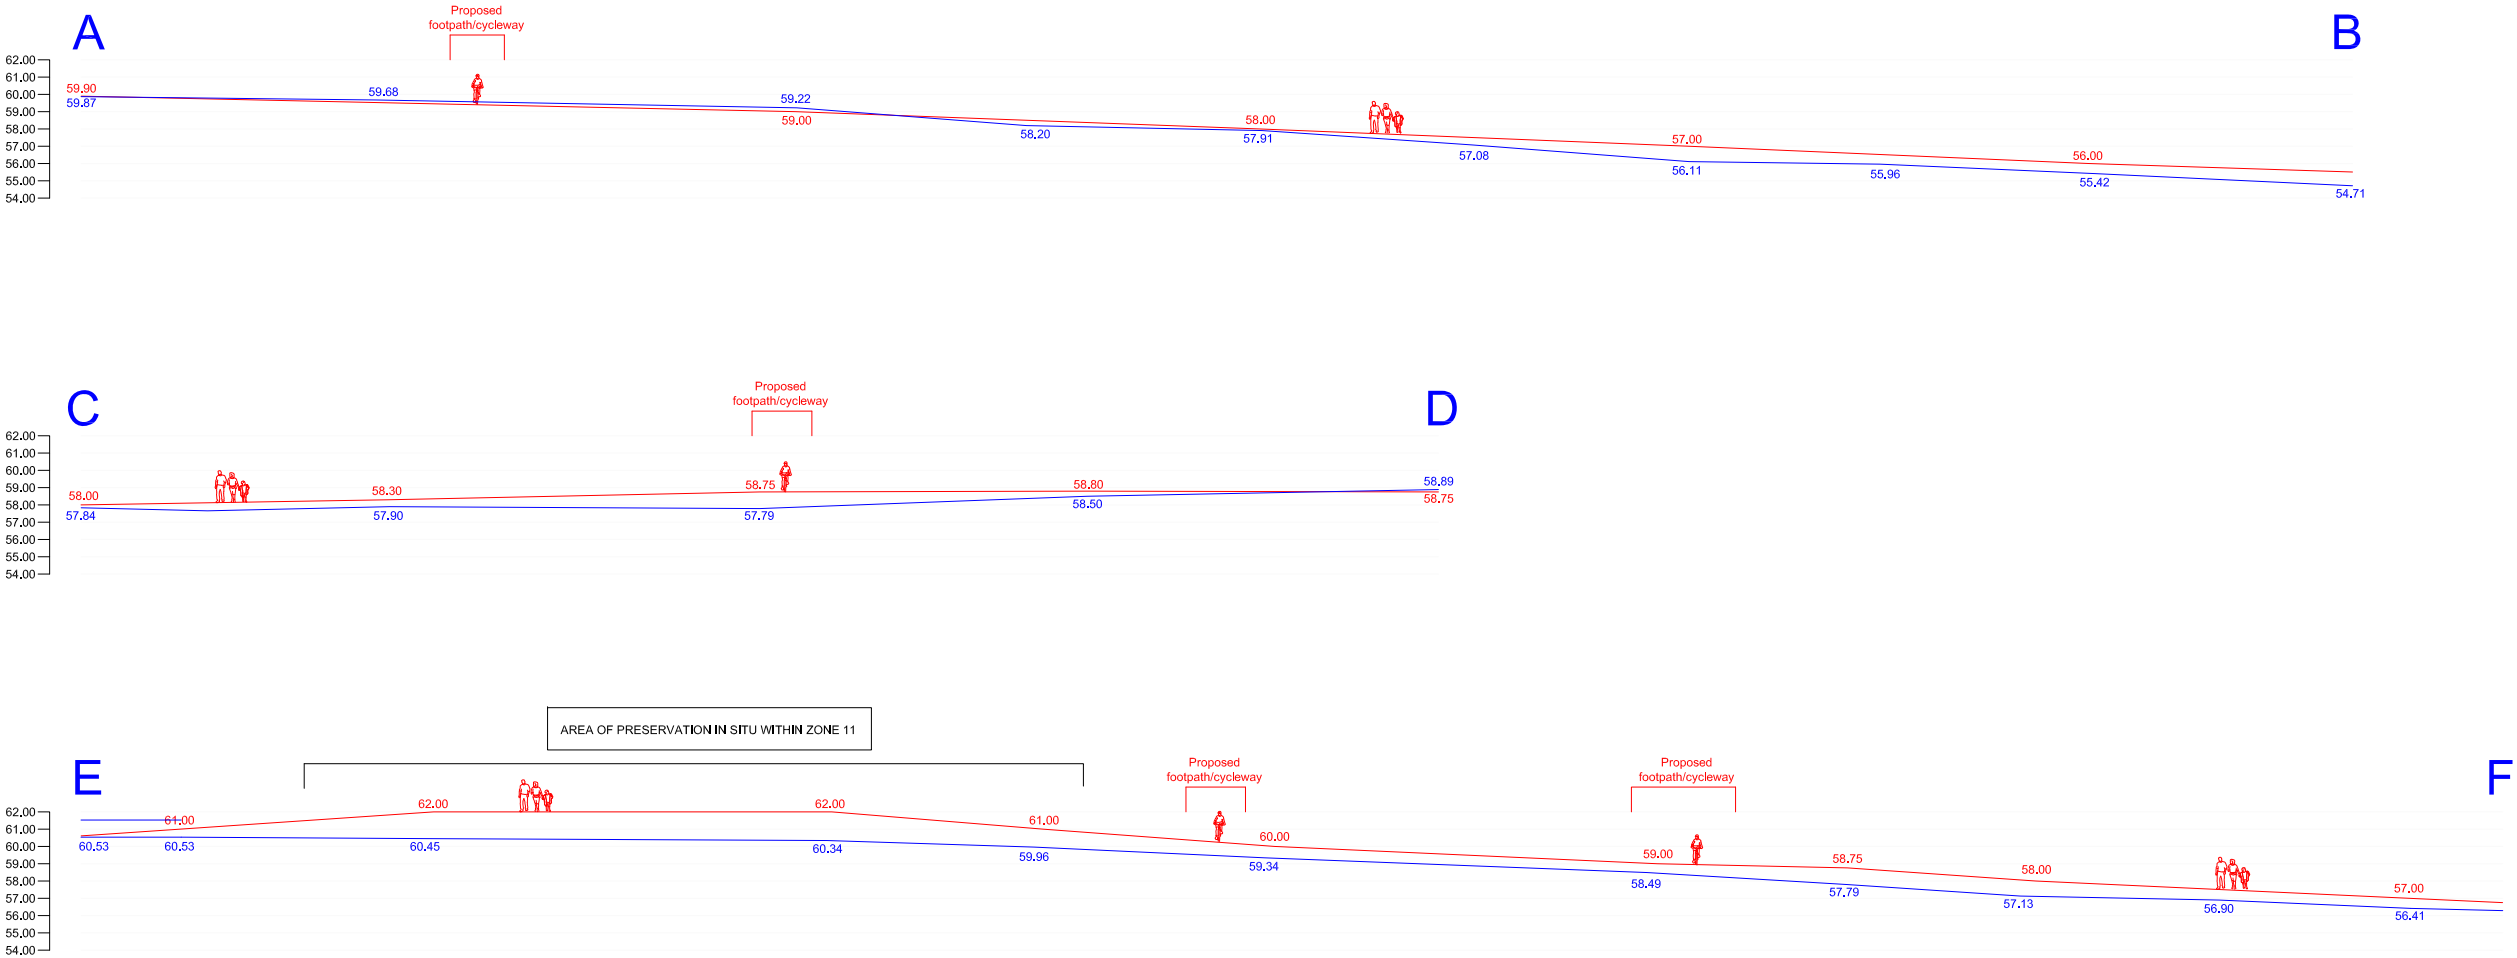

Additional information:

- Proposed Section (and levels)
- Existing Section (and levels)

Project title:
Berewood Town Park, Waterloo\ville
Phase 1A



London
Cheltenham
Kettering
Newark
Birmingham
www.cgms.co.uk

Planning & Development
Archaeology & Historic Buildings

Not to Scale: Illustrative Only

Date printed:
May 30, 2014

Drawn by: LW
Checked by: SD

Figure 7: Sections A-B, C-D and E-F