


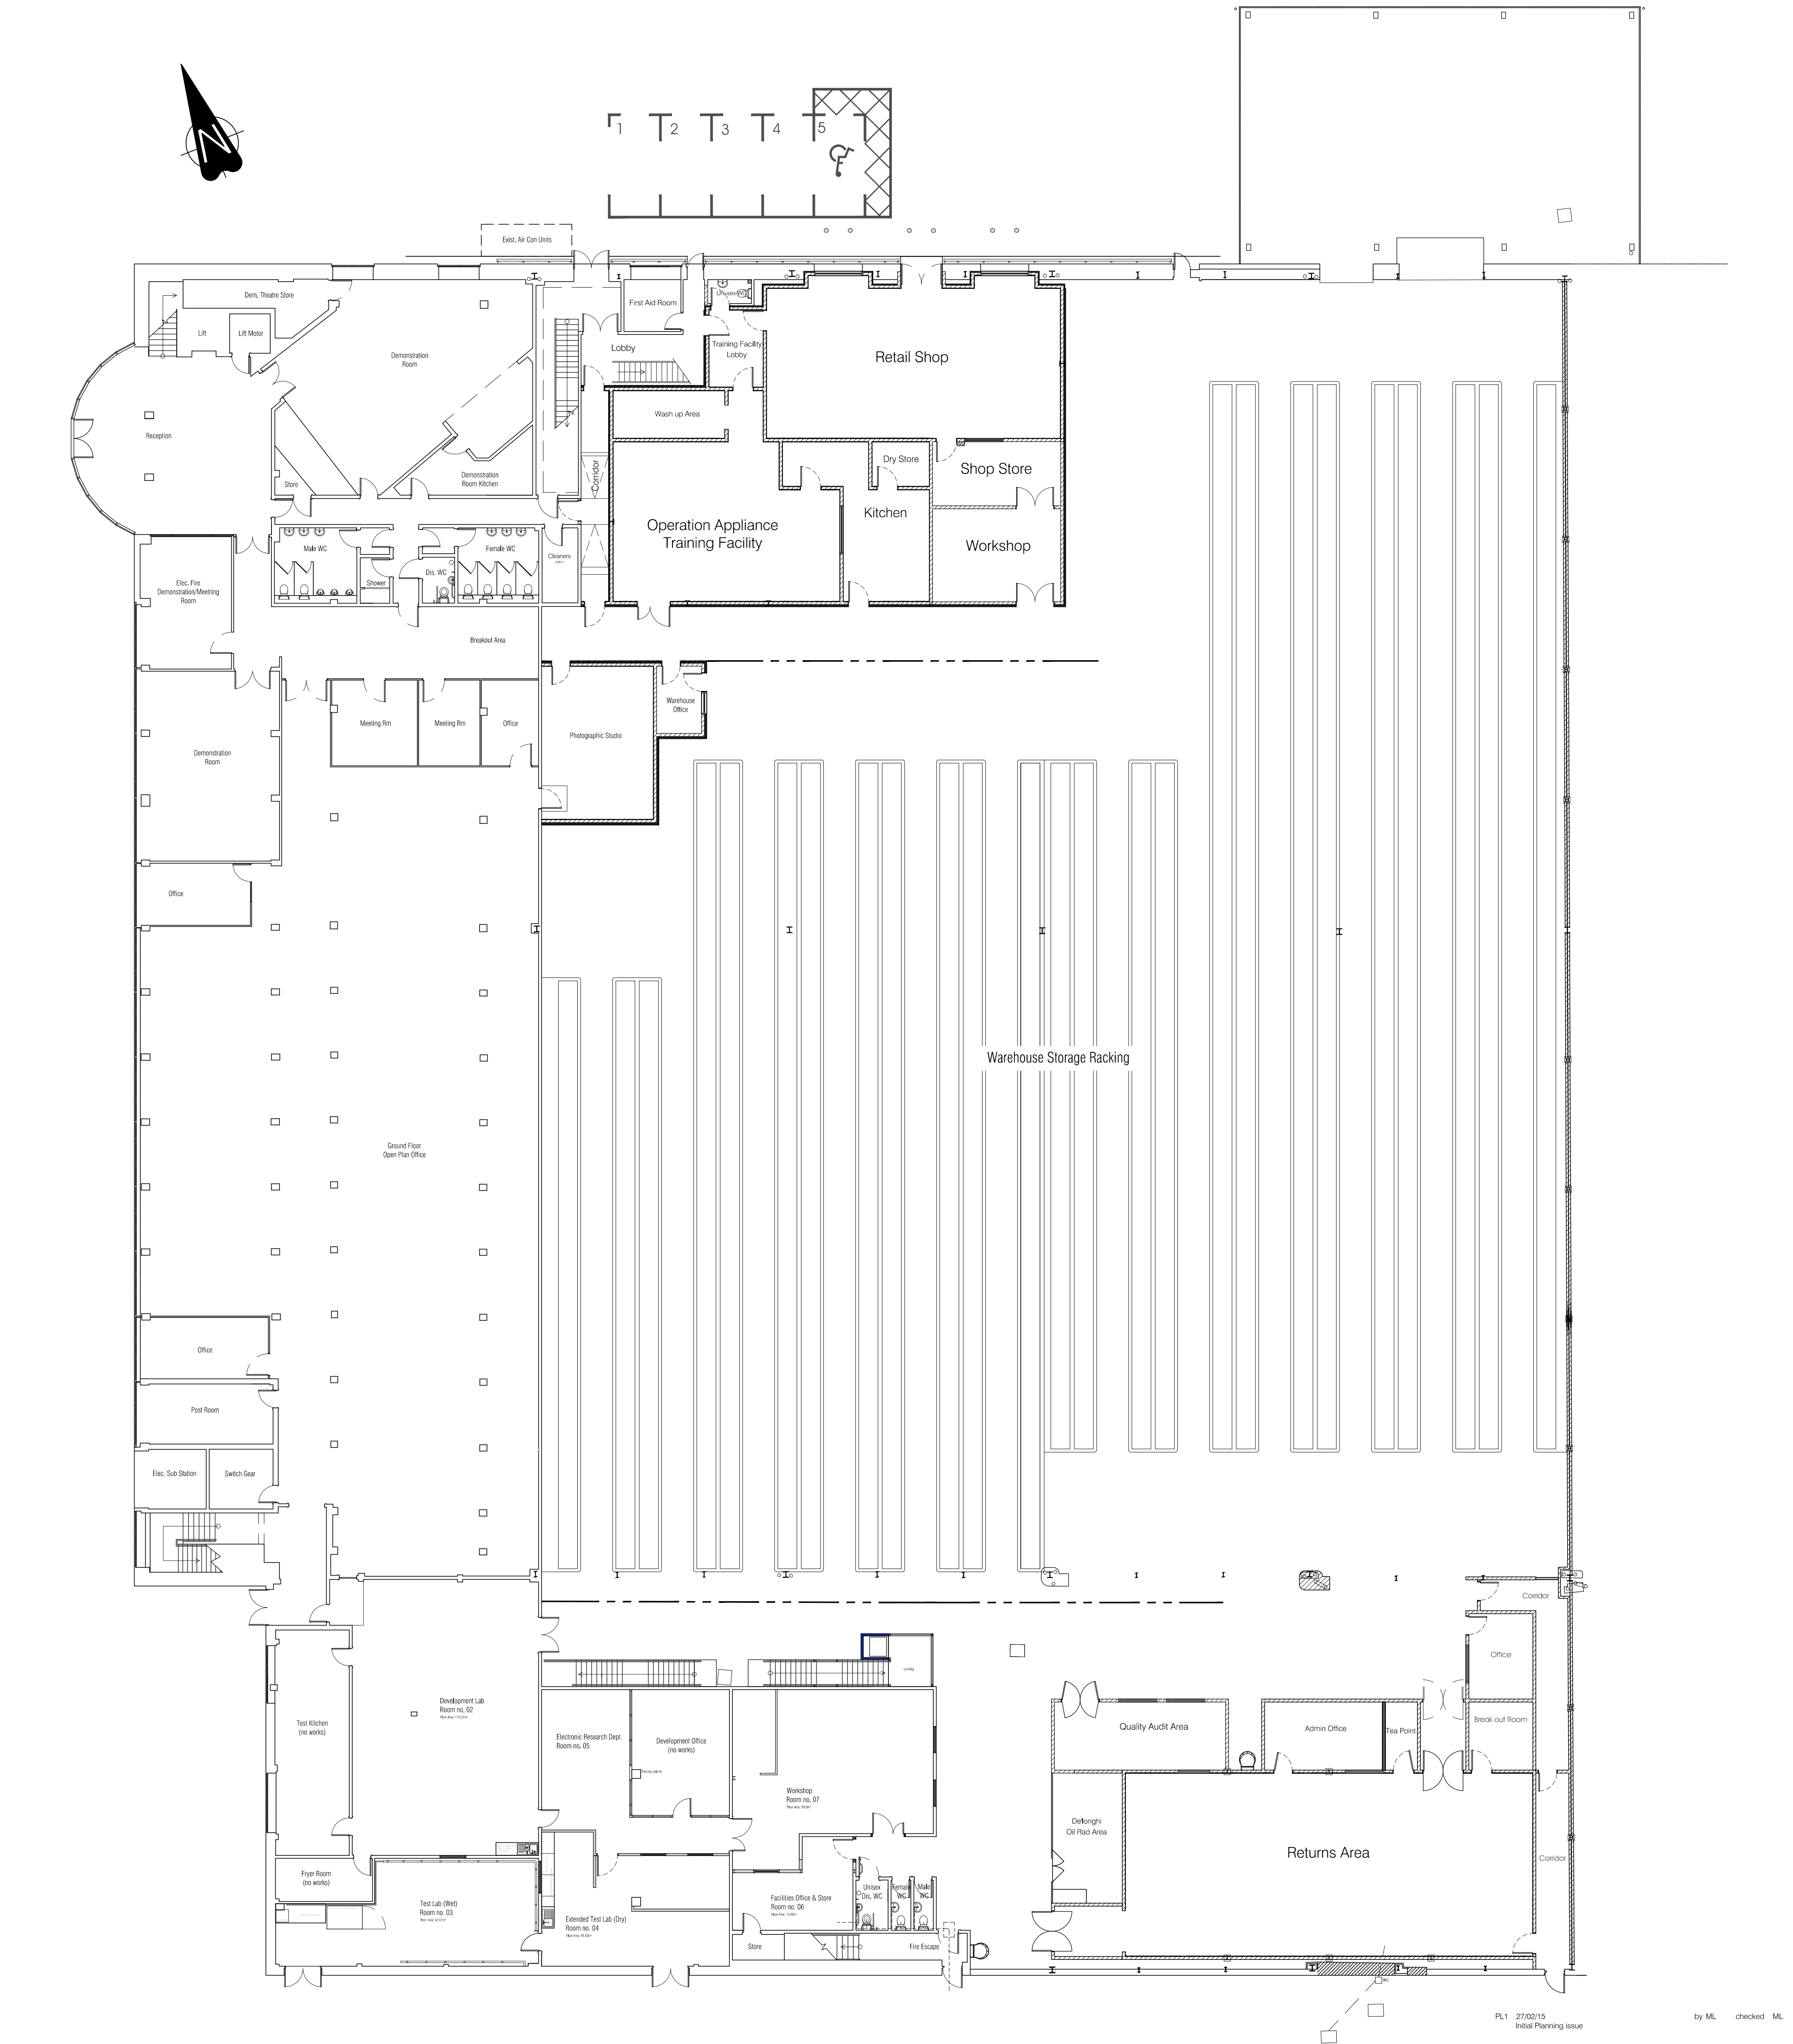

PL1 27/02/15
Initial Planning Issue

by ML checked ML

PLANNING



Tollgate Estates, Stanbridge Earls, Romsey SO51 0HE
t: 01794 511255 f: 01794 511215
admin@studiofourarchitects-romsey.co.uk
www.studiofourarchitects.com

client Kenwood Limited

project Kenwood Expansion
Phase 8

title EXISTING : UNIT 1
Ground Floor Layout

date Nov '14 scale 1:150 @ A1 drawn SJT checked SJT

job no. 34179 dwg. no. 010 rev. no. PL1

file 34179 Tender Set Rev A Unit 1