




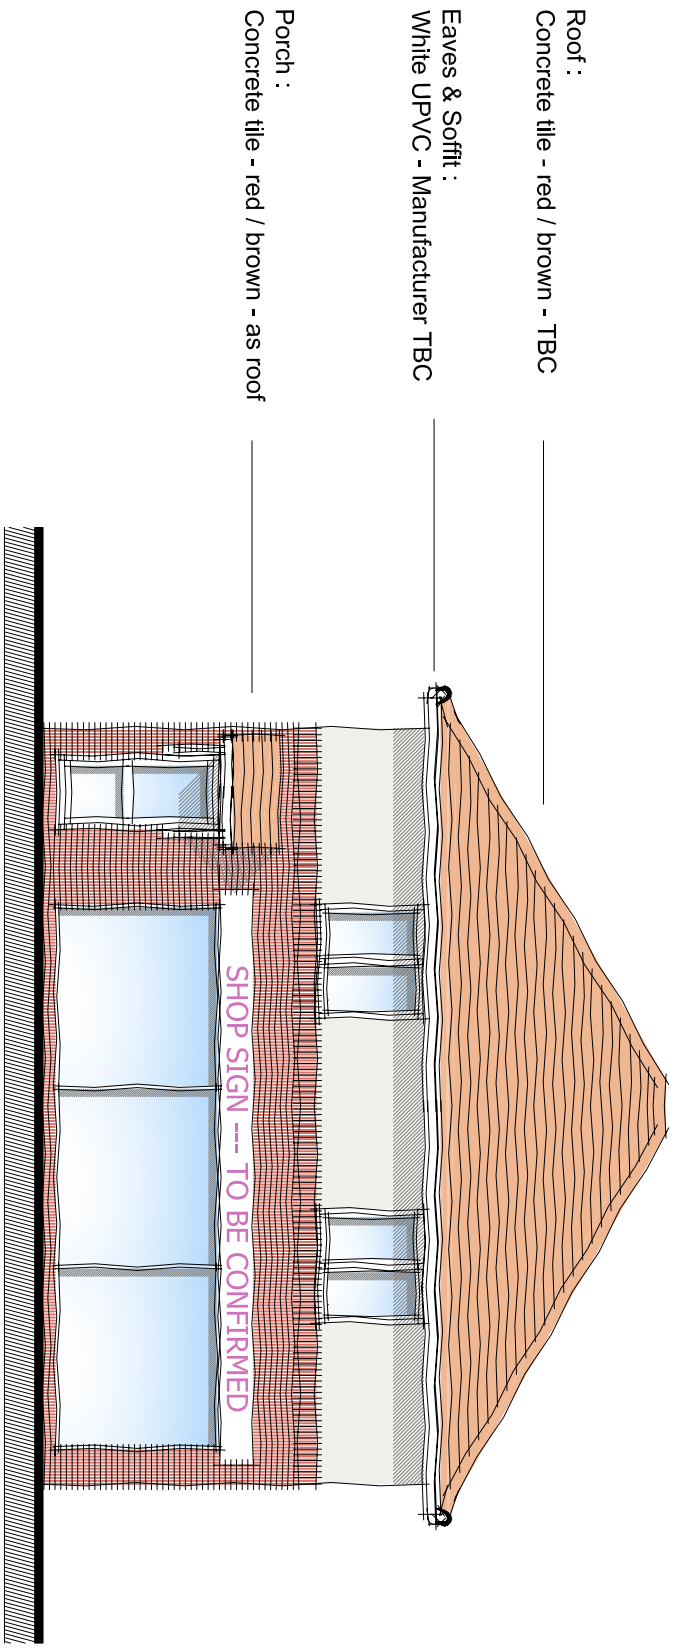


North Elevation - facing shared access

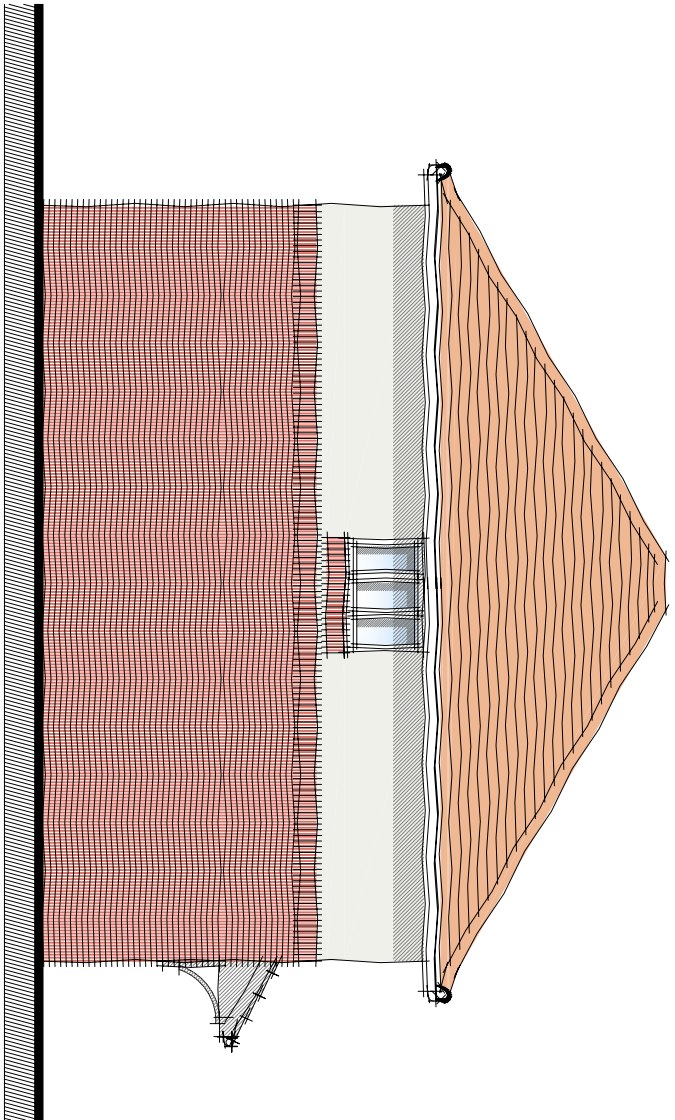


South Elevation - facing Tesco

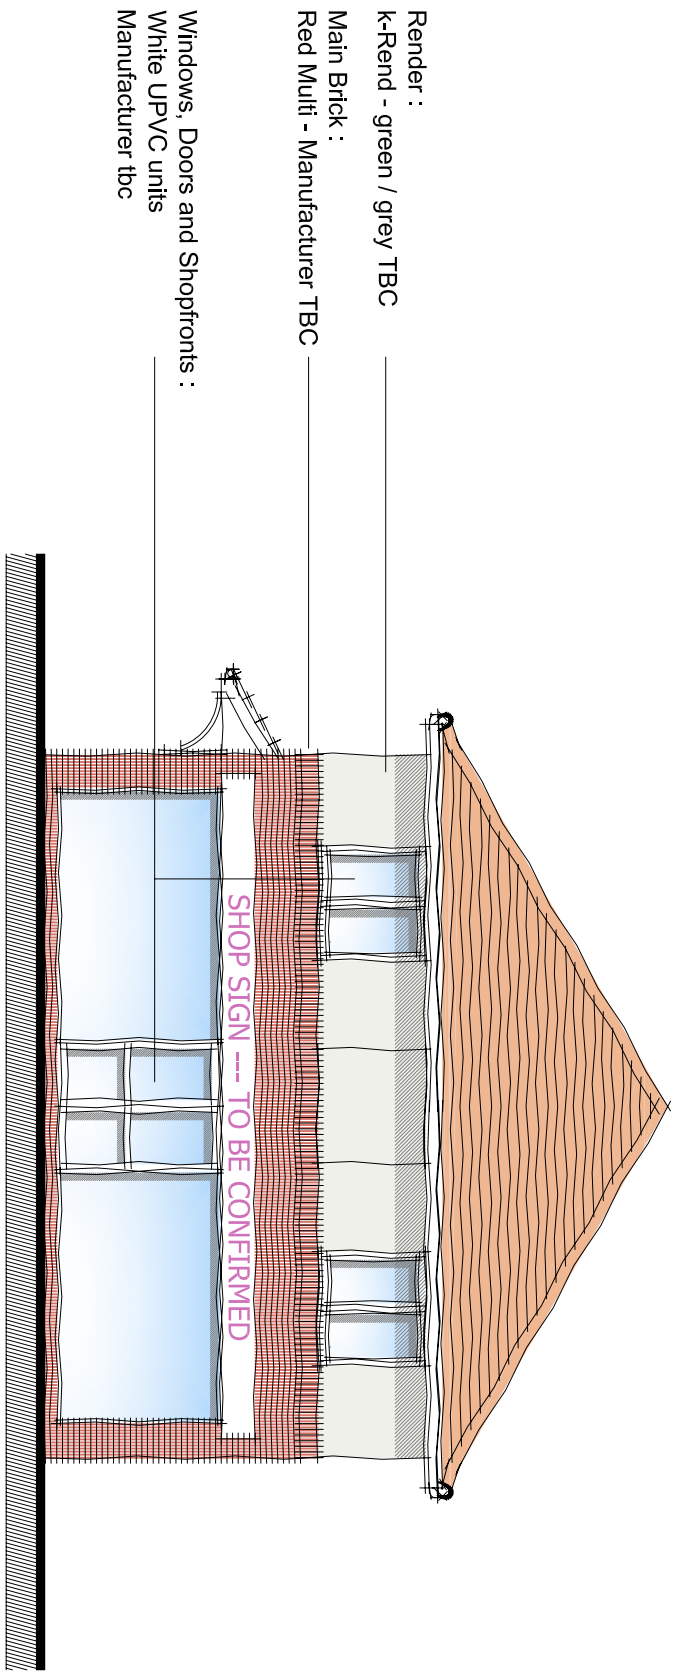


West Elevation - Elm Grove

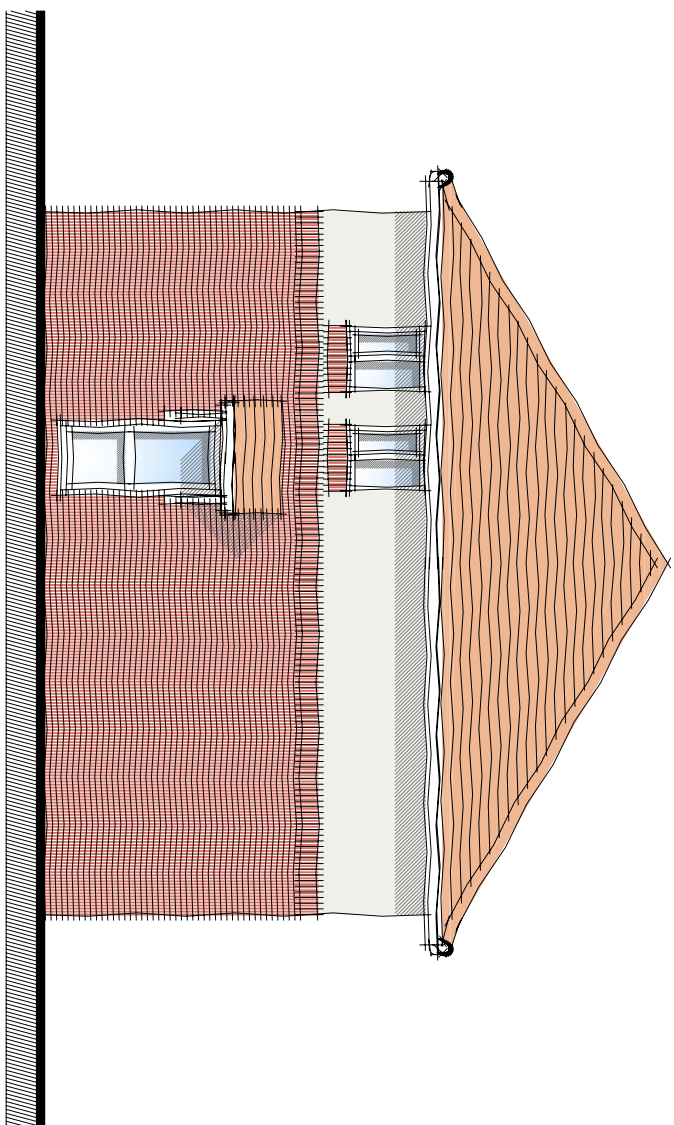

East Elevation - facing CRL

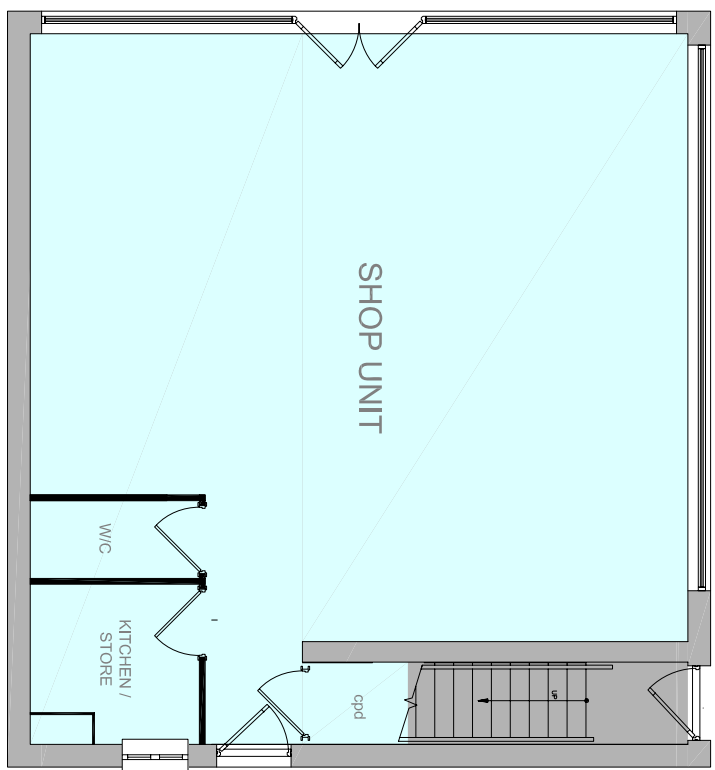

Ground Floor Plan

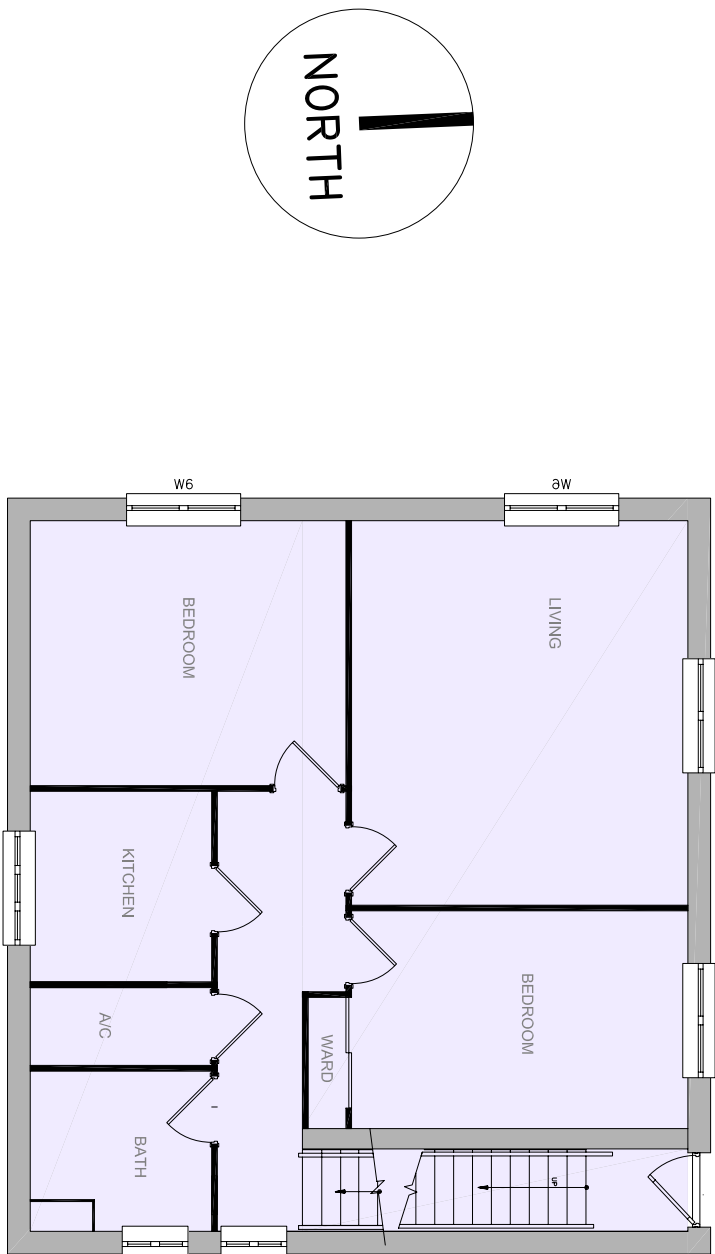

First Floor Plan

