


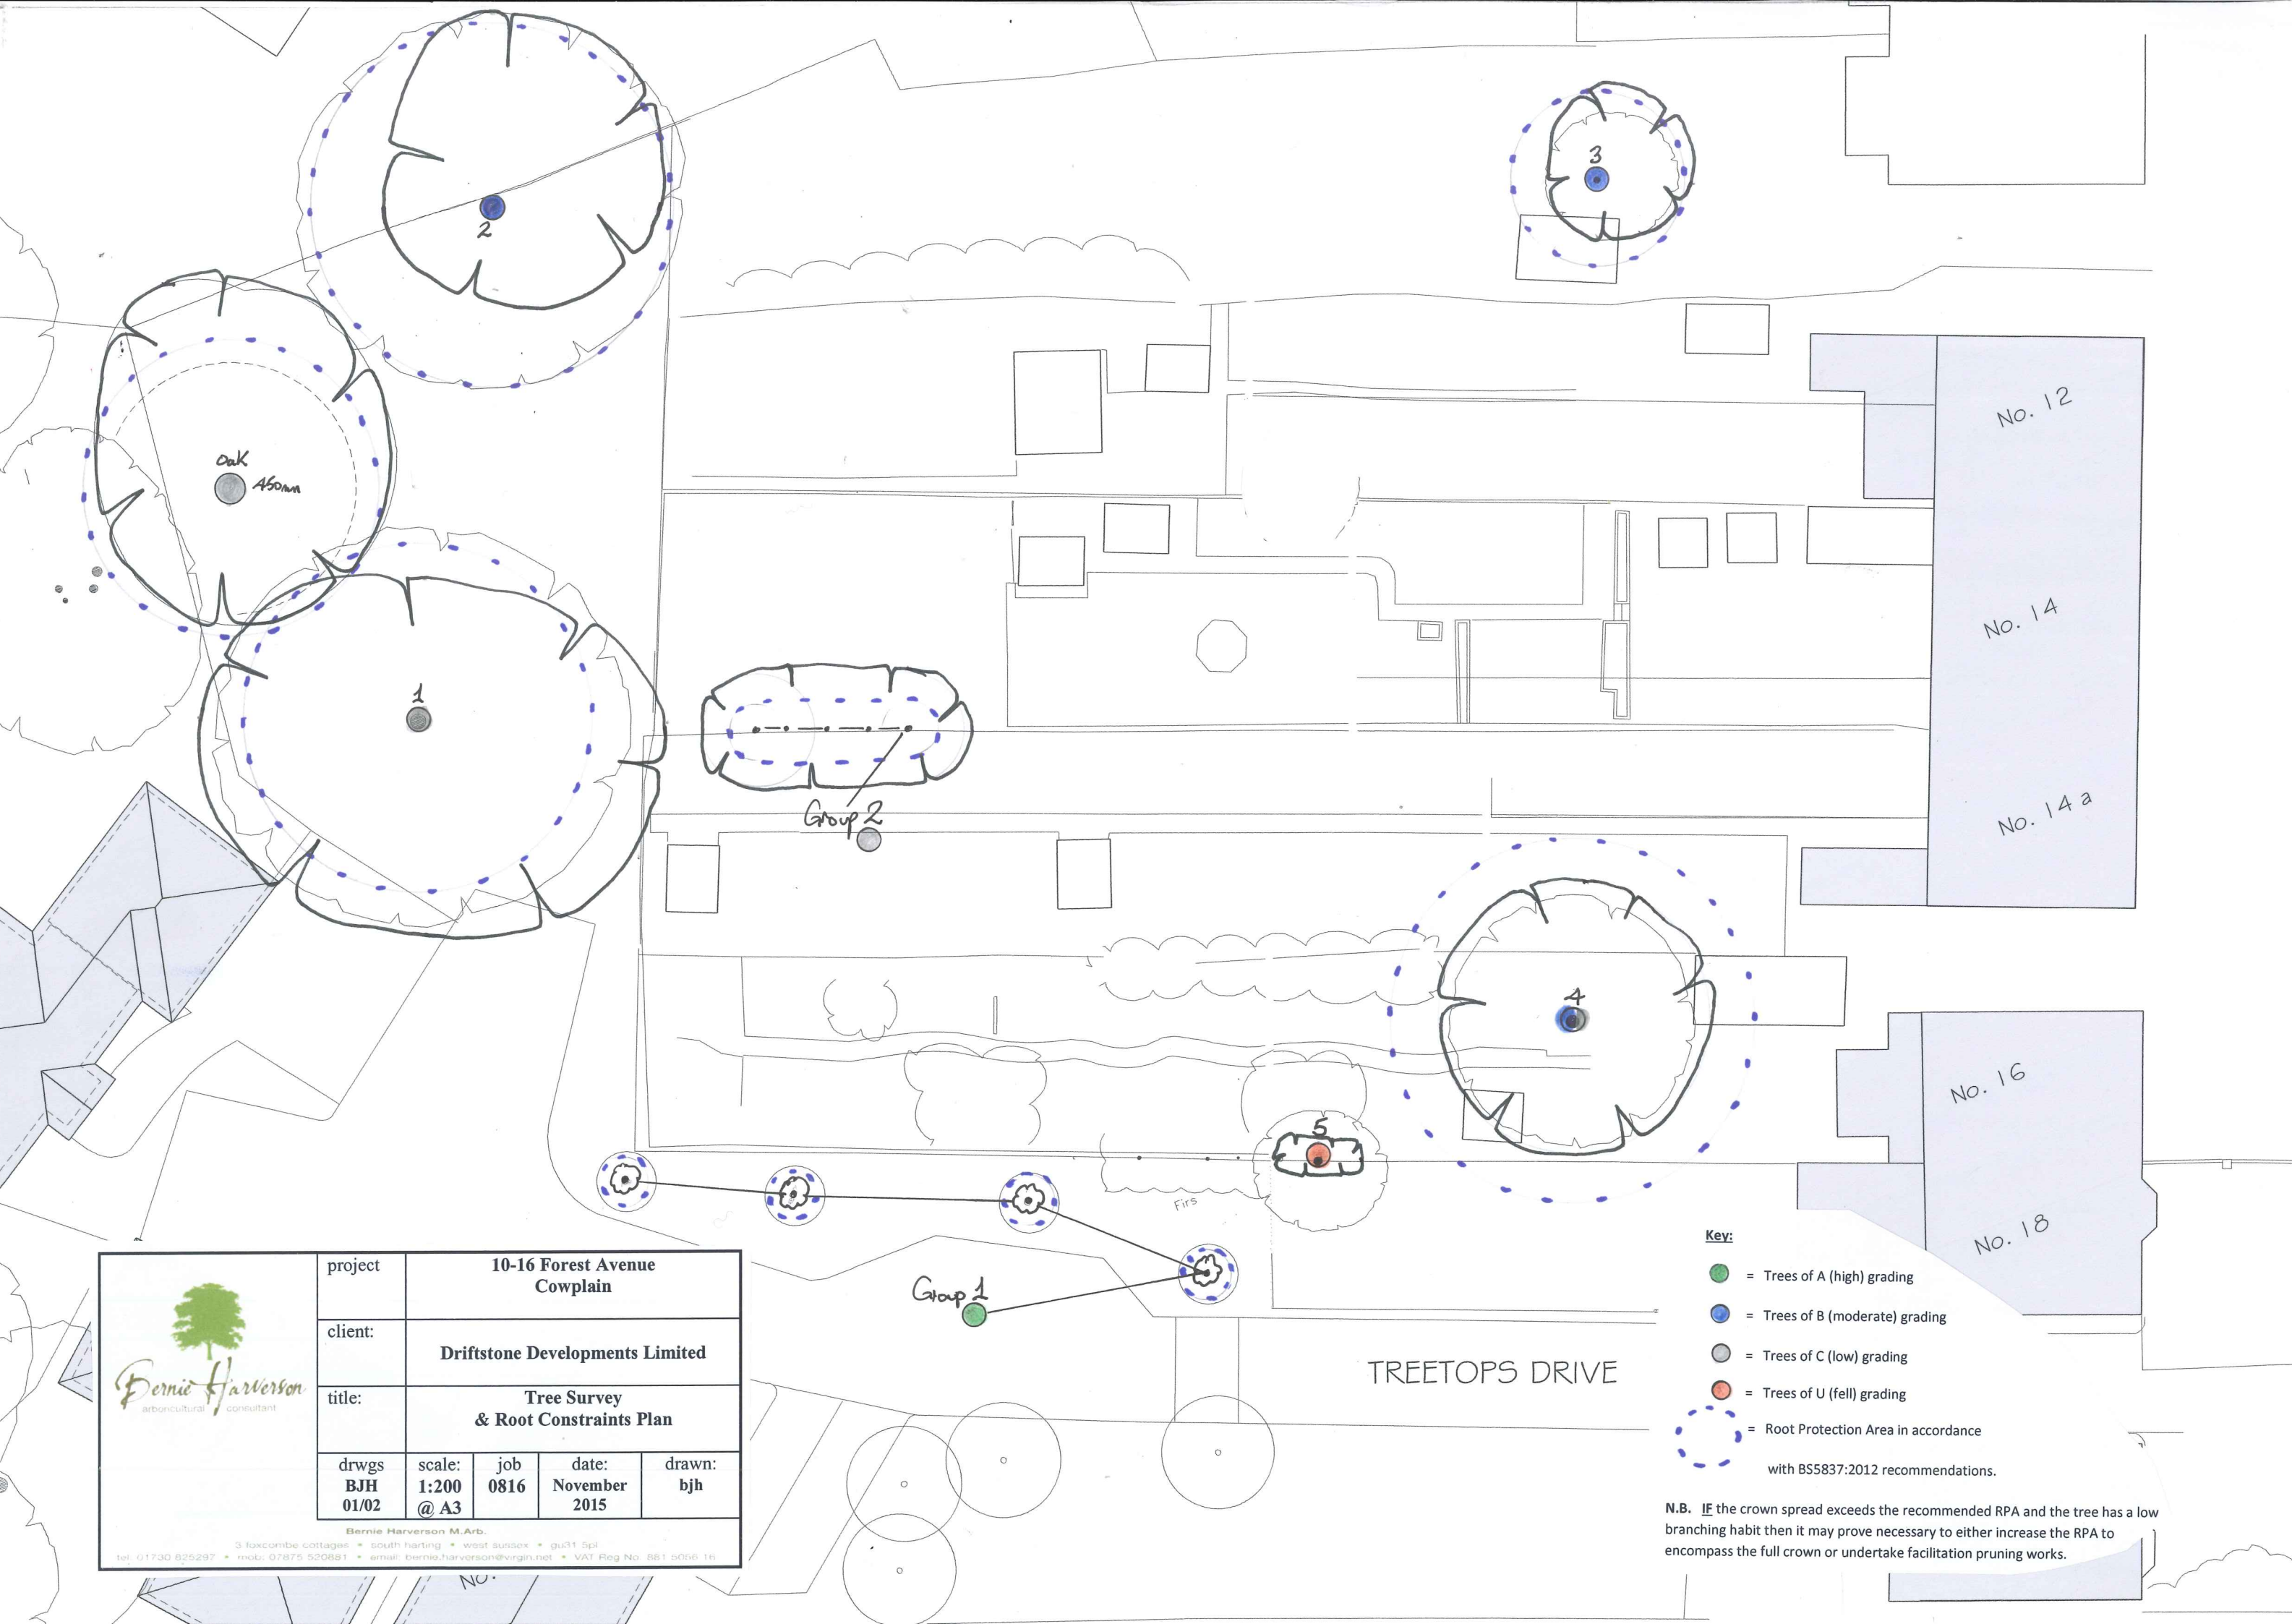

	project	10-16 Forest Avenue Cowplain			
	client:	Driftstone Developments Limited			
	title:	Tree Survey & Root Constraints Plan			
	dwgs BJH 01/02	scale: 1:200 @ A3	job 0816	date: November 2015	drawn: bjh
	Bernie Harverson M.Arb. 3 foxcombe cottages • south harting • west sussex • GU31 5PL tel: 01730 825297 • mob: 07875 520881 • email: bernie.harverson@virgin.net • VAT Reg No. 881 5056 1th				

- Key:**
- = Trees of A (high) grading
 - = Trees of B (moderate) grading
 - = Trees of C (low) grading
 - = Trees of U (fell) grading
 - = Root Protection Area in accordance with BS5837:2012 recommendations.

N.B. IF the crown spread exceeds the recommended RPA and the tree has a low branching habit then it may prove necessary to either increase the RPA to encompass the full crown or undertake facilitation pruning works.



 Bernie Harverson arboricultural consultant	
project	10-16 Forest Avenue Cowplain
client	Driftstone Developments Ltd
title	Tree Protection Plan Incl. Retentions & Removals
dwg	BJH 03/04
scale	1:200 @ A3
date	November 2015
job	0816
drawn by	bjh
Bernie Harverson M.Arb. 3 Foxcombe cottages • south tending • west Sussex • GU21 5PL tel 01703 625297 • mob 07815 520881 • email bernie.harverson@btinternet.com • VAT Reg No 831 9156 16	

- Key:**
-  = Trees which will be retained and fully protected during construction works
 -  = Trees which cannot be retained with this layout
 -  = The setting out positions for the Protective Fencing in accordance with BS5837:2012 recommendations – Section 6.2 and Figures 2
 -  = The close boarded boundary fence post positions will need to be probed to make sure no major roots are encountered and then the holes will need to be 'Hand Dug' and the holes lined with thick polythene before pouring concrete