
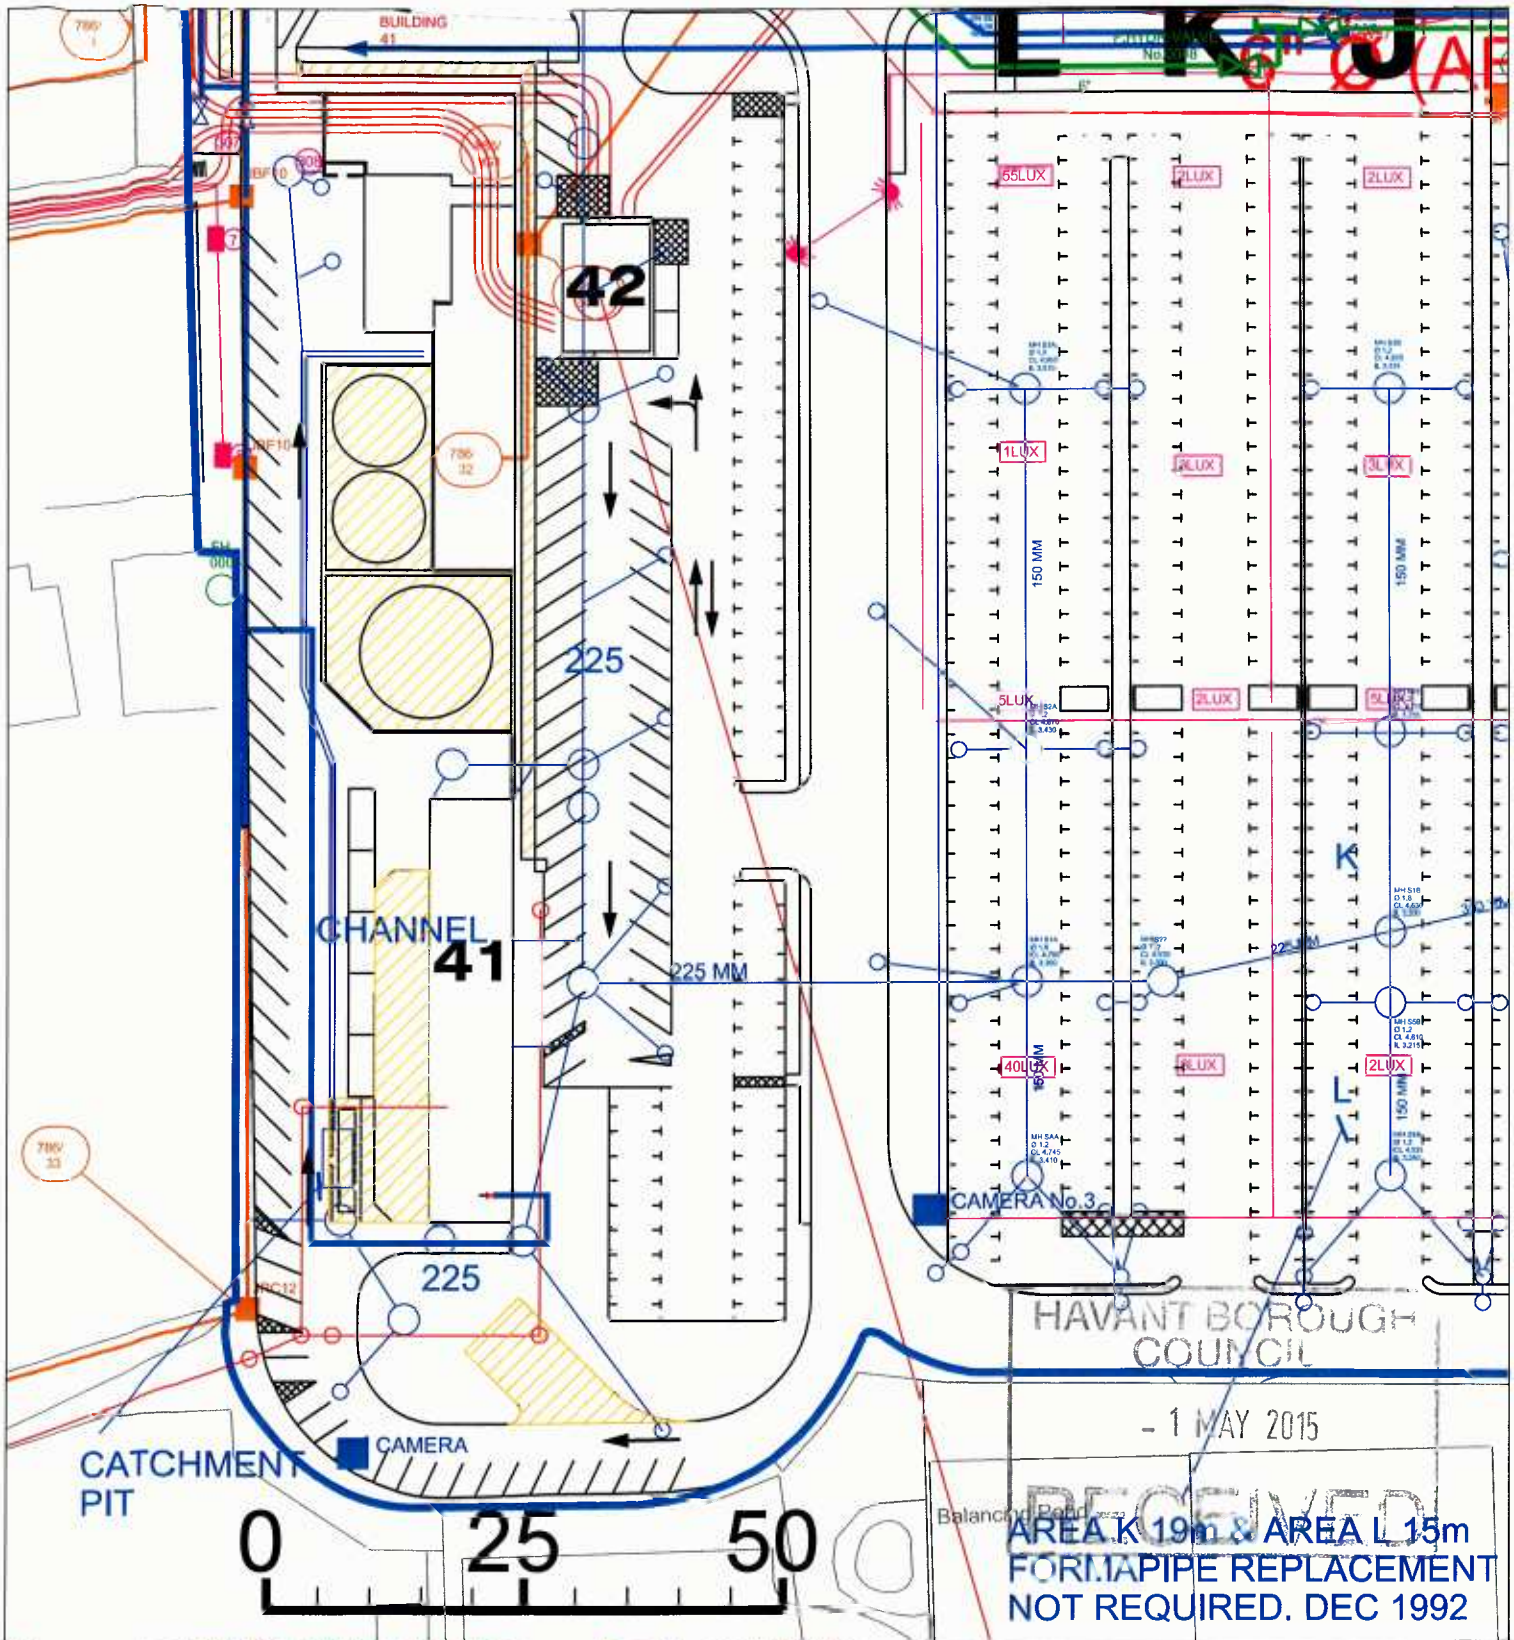


HAVANT BOROUGH COUNCIL

- 1 MAY 2015

RECEIVED

AREA K 19m & AREA L 15m
FORMA PIPE REPLACEMENT
NOT REQUIRED. DEC 1992

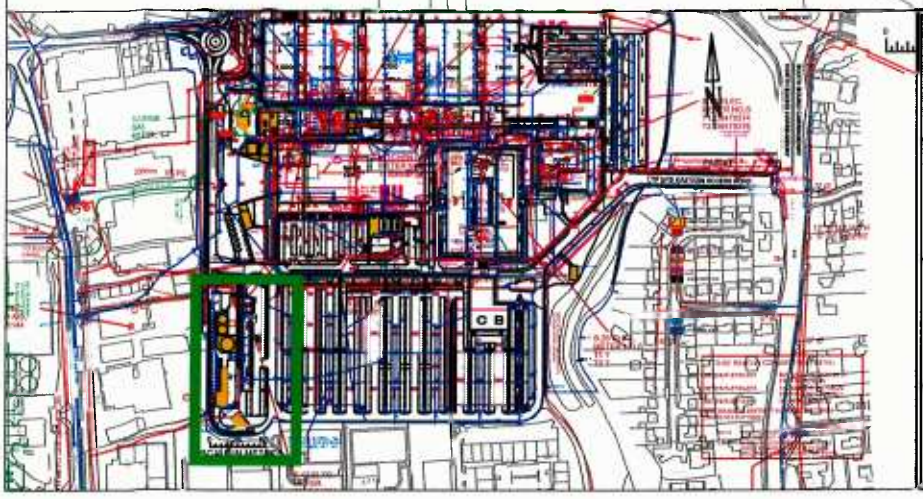

LANGSTONE TECH PARK
AREA 41
SCALE: 1:500

Q:\Logos\Lang_Tech_horiz_COL_no_town.jpg

fasset
business and property solutions

THIS DOCUMENT IS THE PROPERTY OF fasset business property solutions C
AND MUST NOT BE COPIED OR DISCLOSED TO A THIRD PARTY
WITHOUT PRIOR CONSENT OF THE OWNER

APPENDIX ONE.