


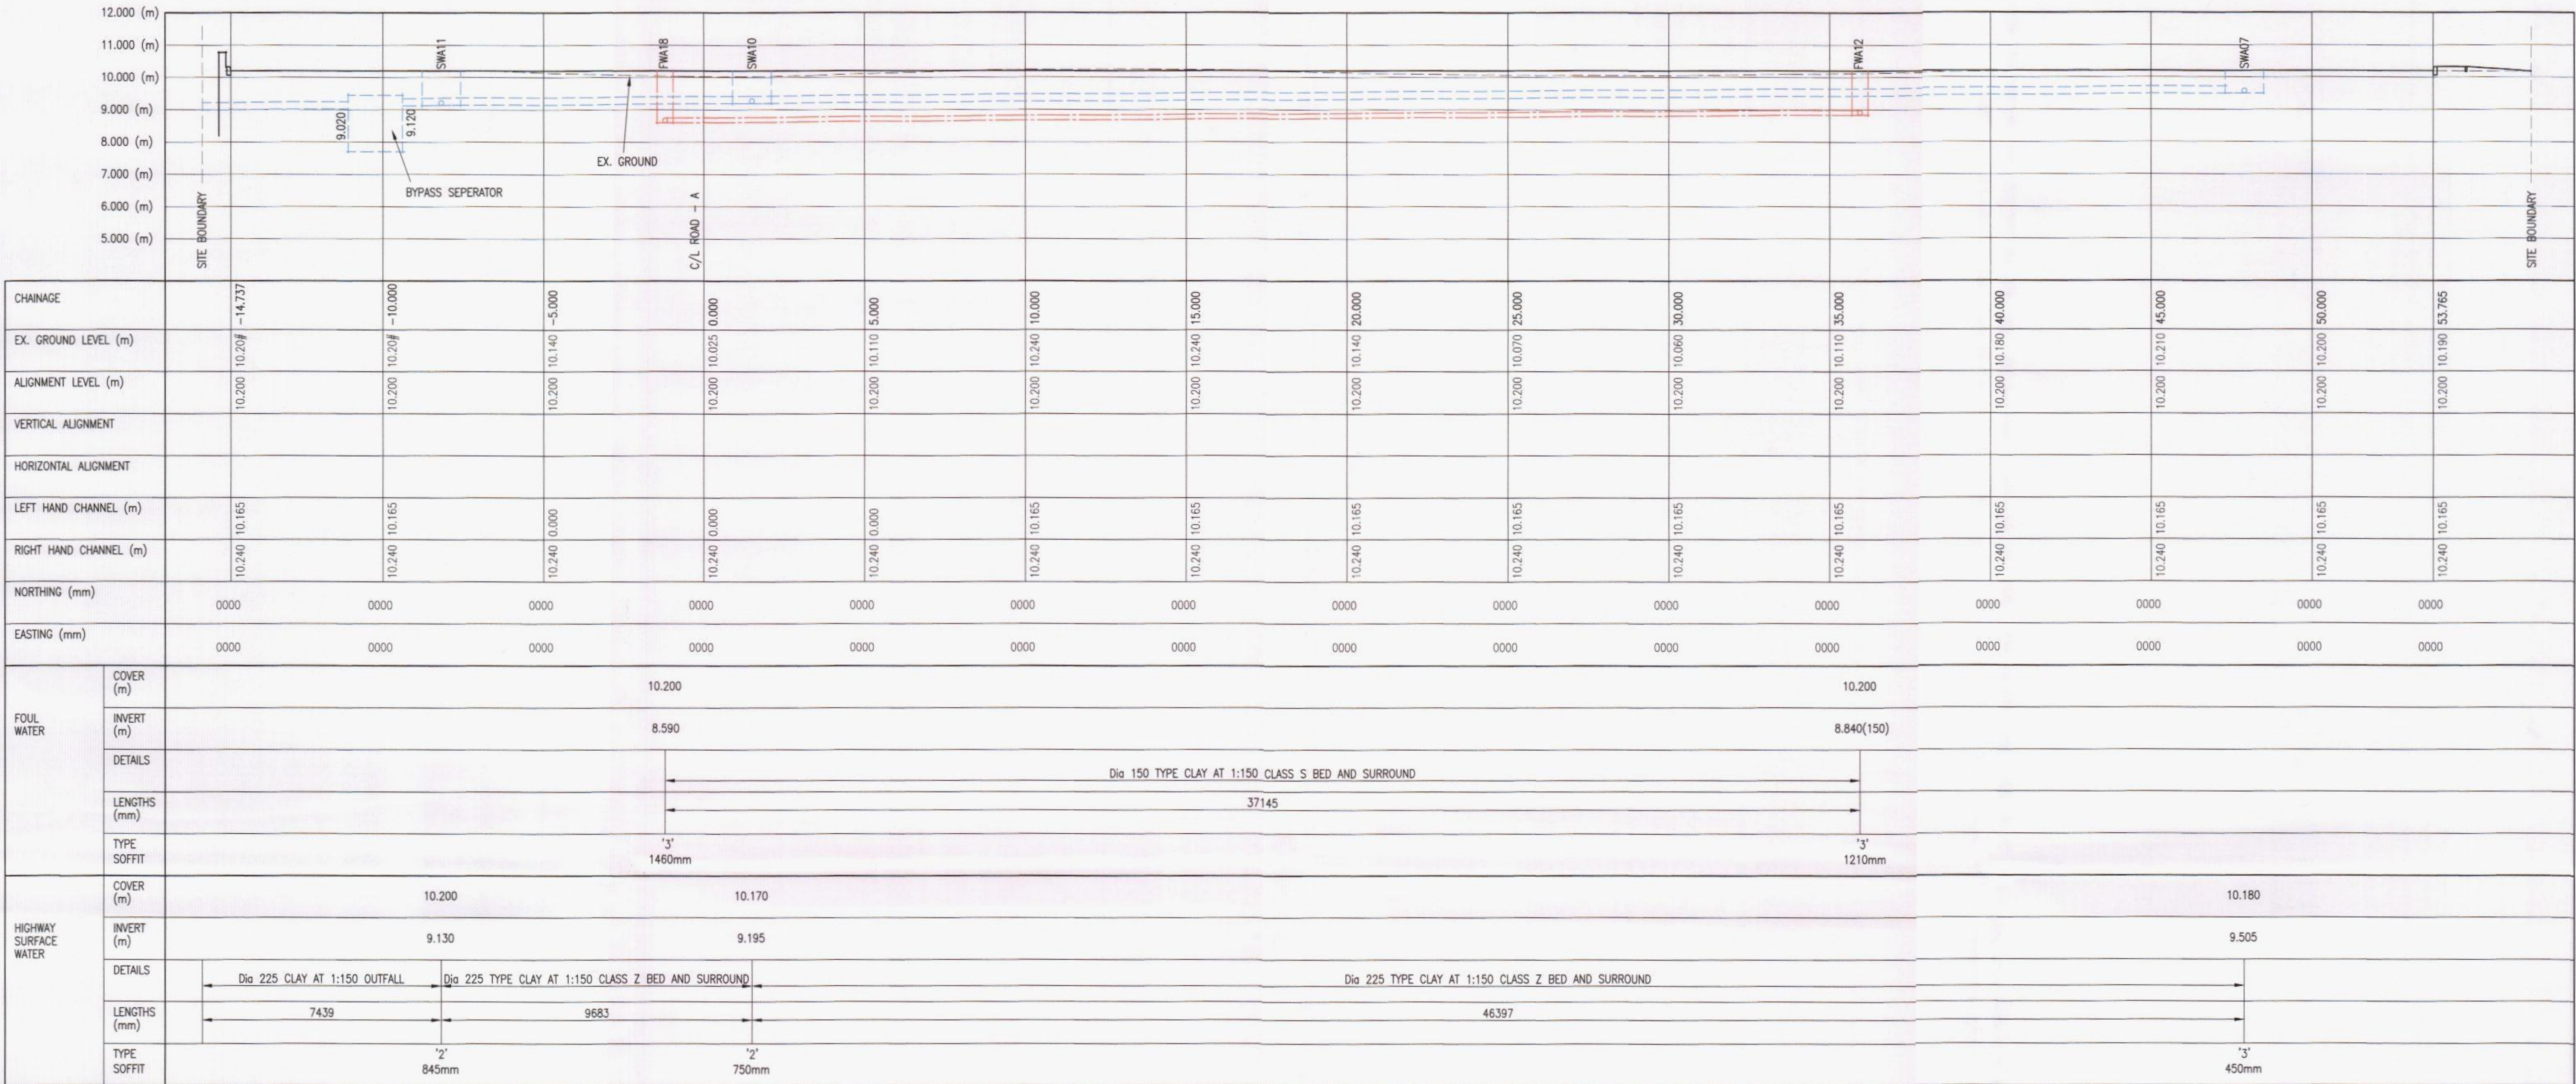

ACCESS ROAD - B - LONG SECTION
(HORIZONTAL SCALE 1:100 - VERTICAL SCALE 1:100)
(# - ESTIMATES LEVELS FOR LONG SECTION)

HAVANT BOROUGH COUNCIL
18 JUN 2015
RECEIVED

Notes

1. THIS DRAWING IS COPYRIGHT & MUST NOT BE DISCLOSED TO THIRD PARTIES WITHOUT OUR PERMISSION.

2. SCALED DIMENSIONS ARE NOT TO BE USED FOR CONSTRUCTION.

Project

PROPOSED REDEVELOPMENT
59-61 WEST STREET
HAVANT PO9 1LA

LONG SECTIONS
SHEET 2 OF 2

PRELIMINARY - NOT TO BE USED FOR CONSTRUCTION

RJWatkinson
Consulting Civil and Structural Engineers

12 High Street, Lyndhurst,
Hampshire SO43 7BD
t: 023 8028 3794
e: rjwptrs@rjwatkinson.co.uk
www.rjwatkinson.co.uk

Drawn	Date	Scale	Size
MRP	JUN 2015	AS SHOWN	A1

Drawing No.	Revision
9785-103	P1

rev. date dm description

P1	05.06.15	MRP	PRELIMINARY FOR DISCUSSION
----	----------	-----	----------------------------