


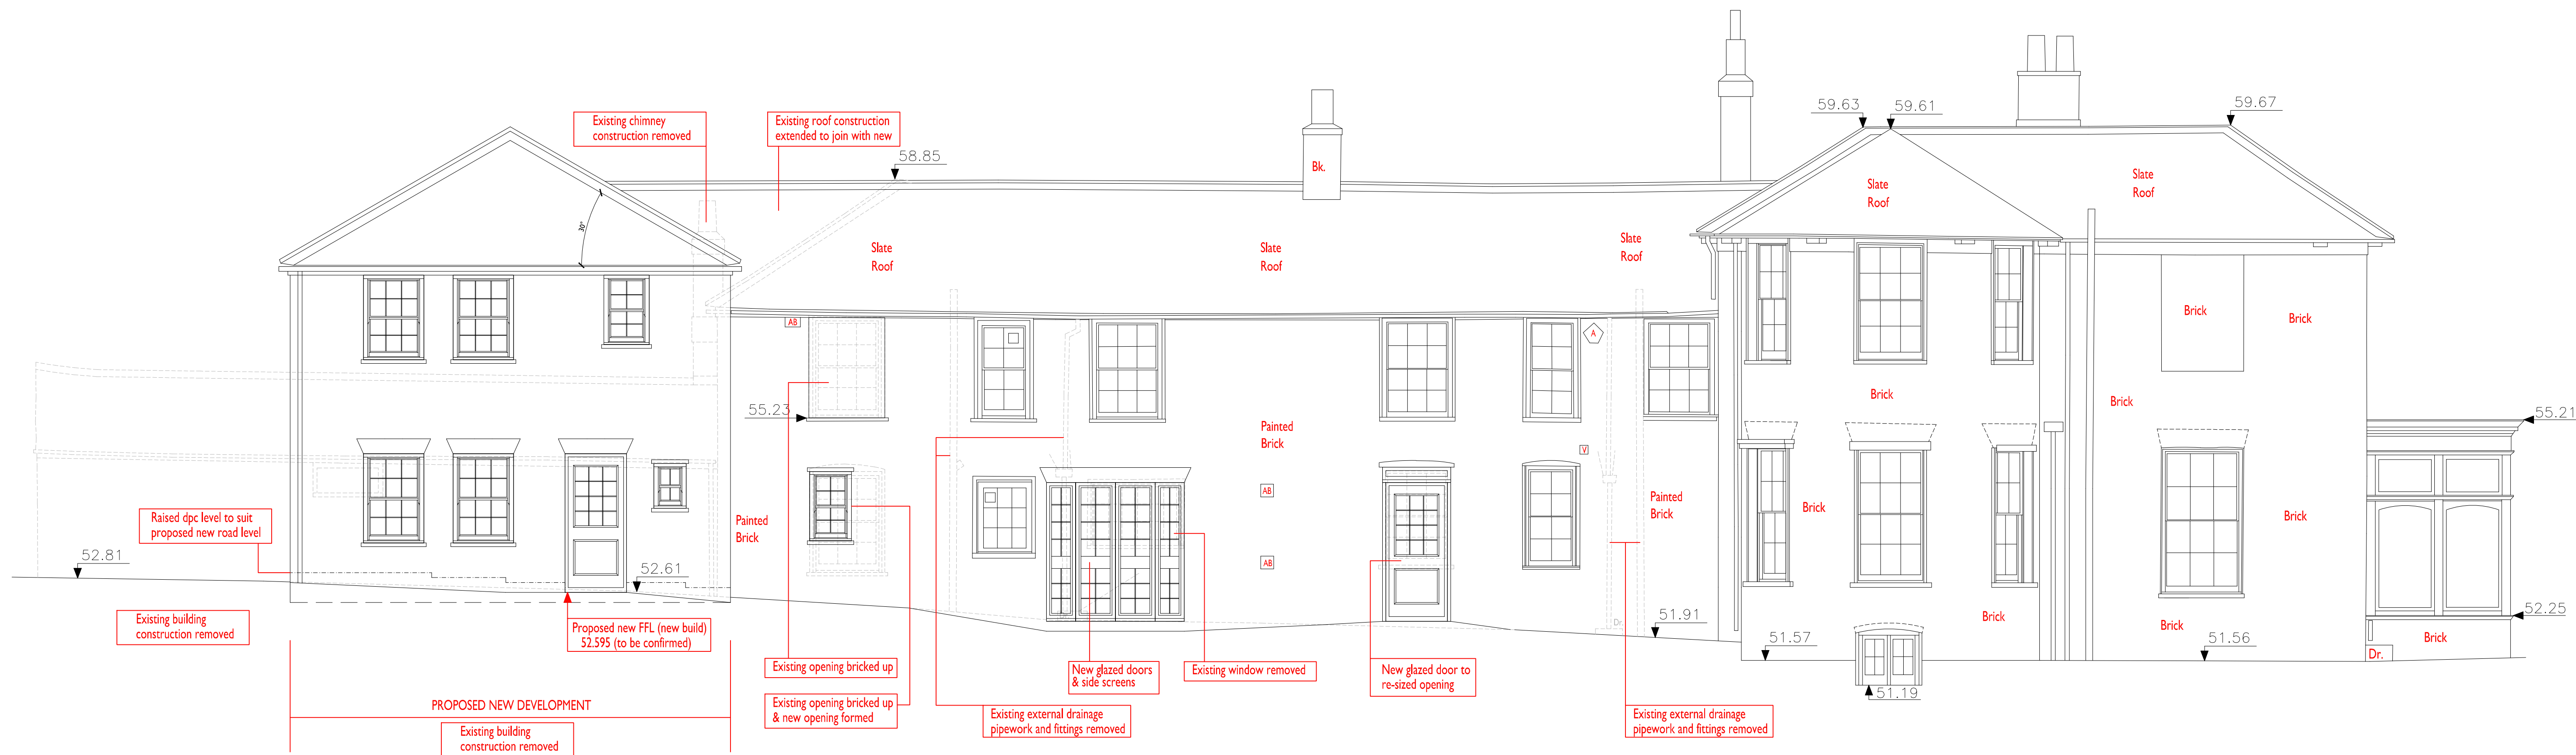

ELEVATION I

DATUM 49.00m


DATUM 49.00m




ELEVATION 2

DATUM 49.00m

DATUM 49.00m

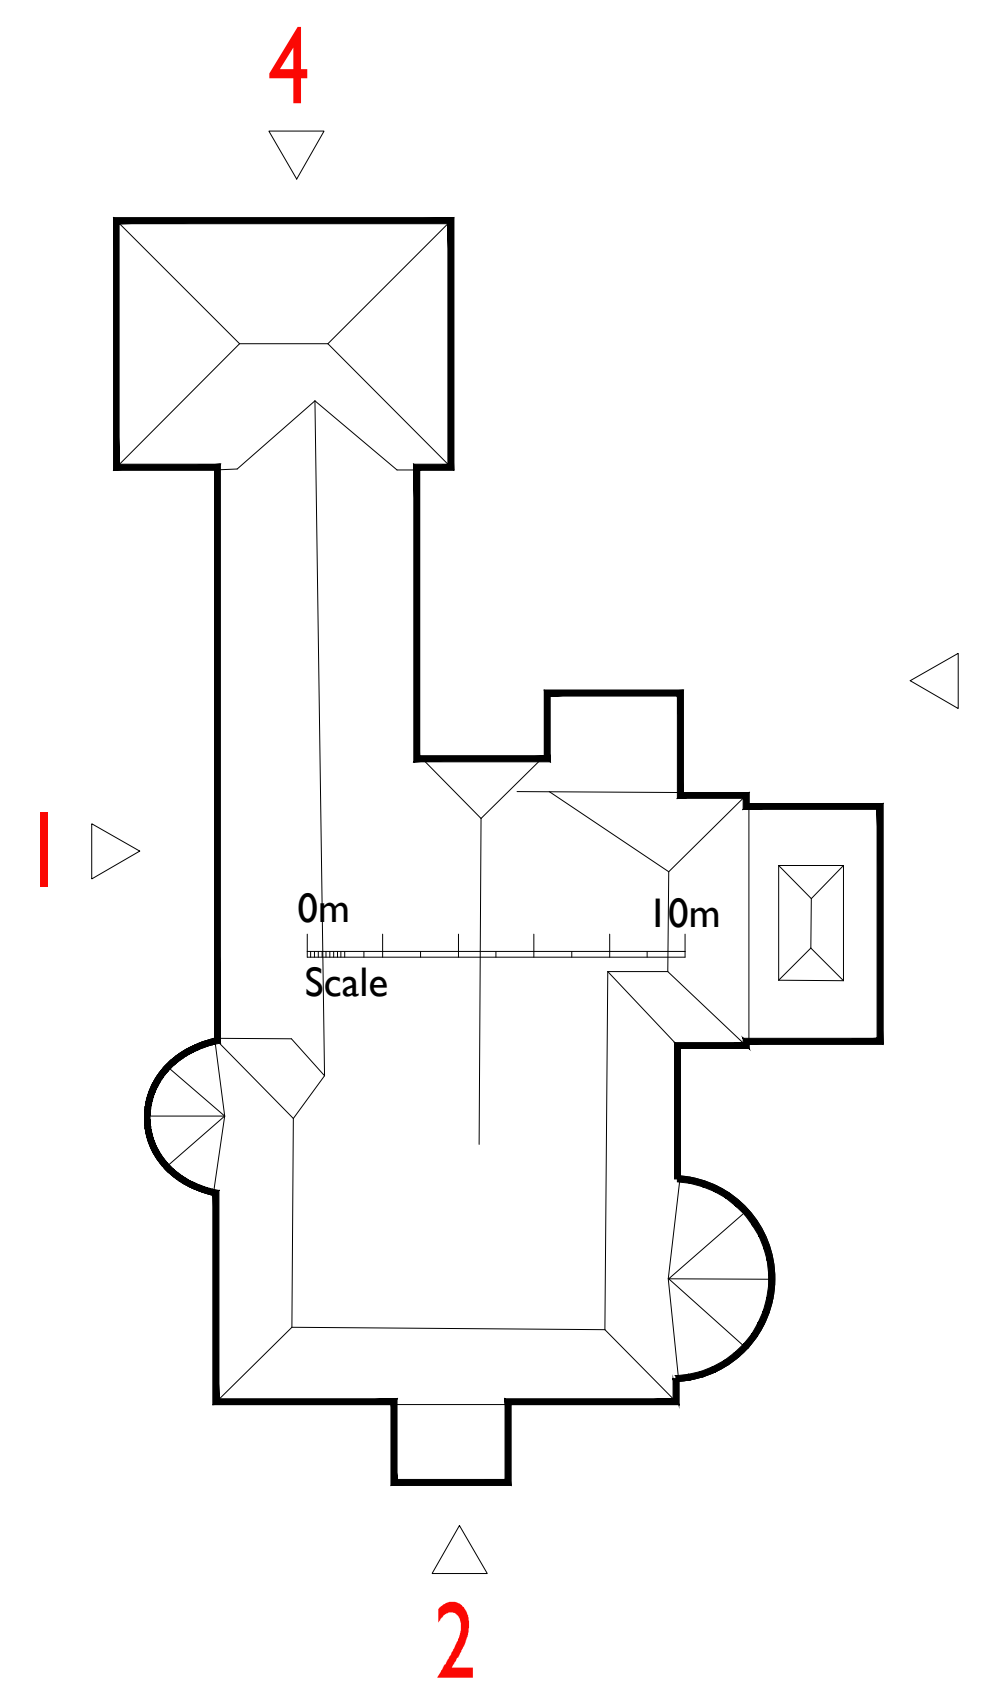


Elevation Location Plan

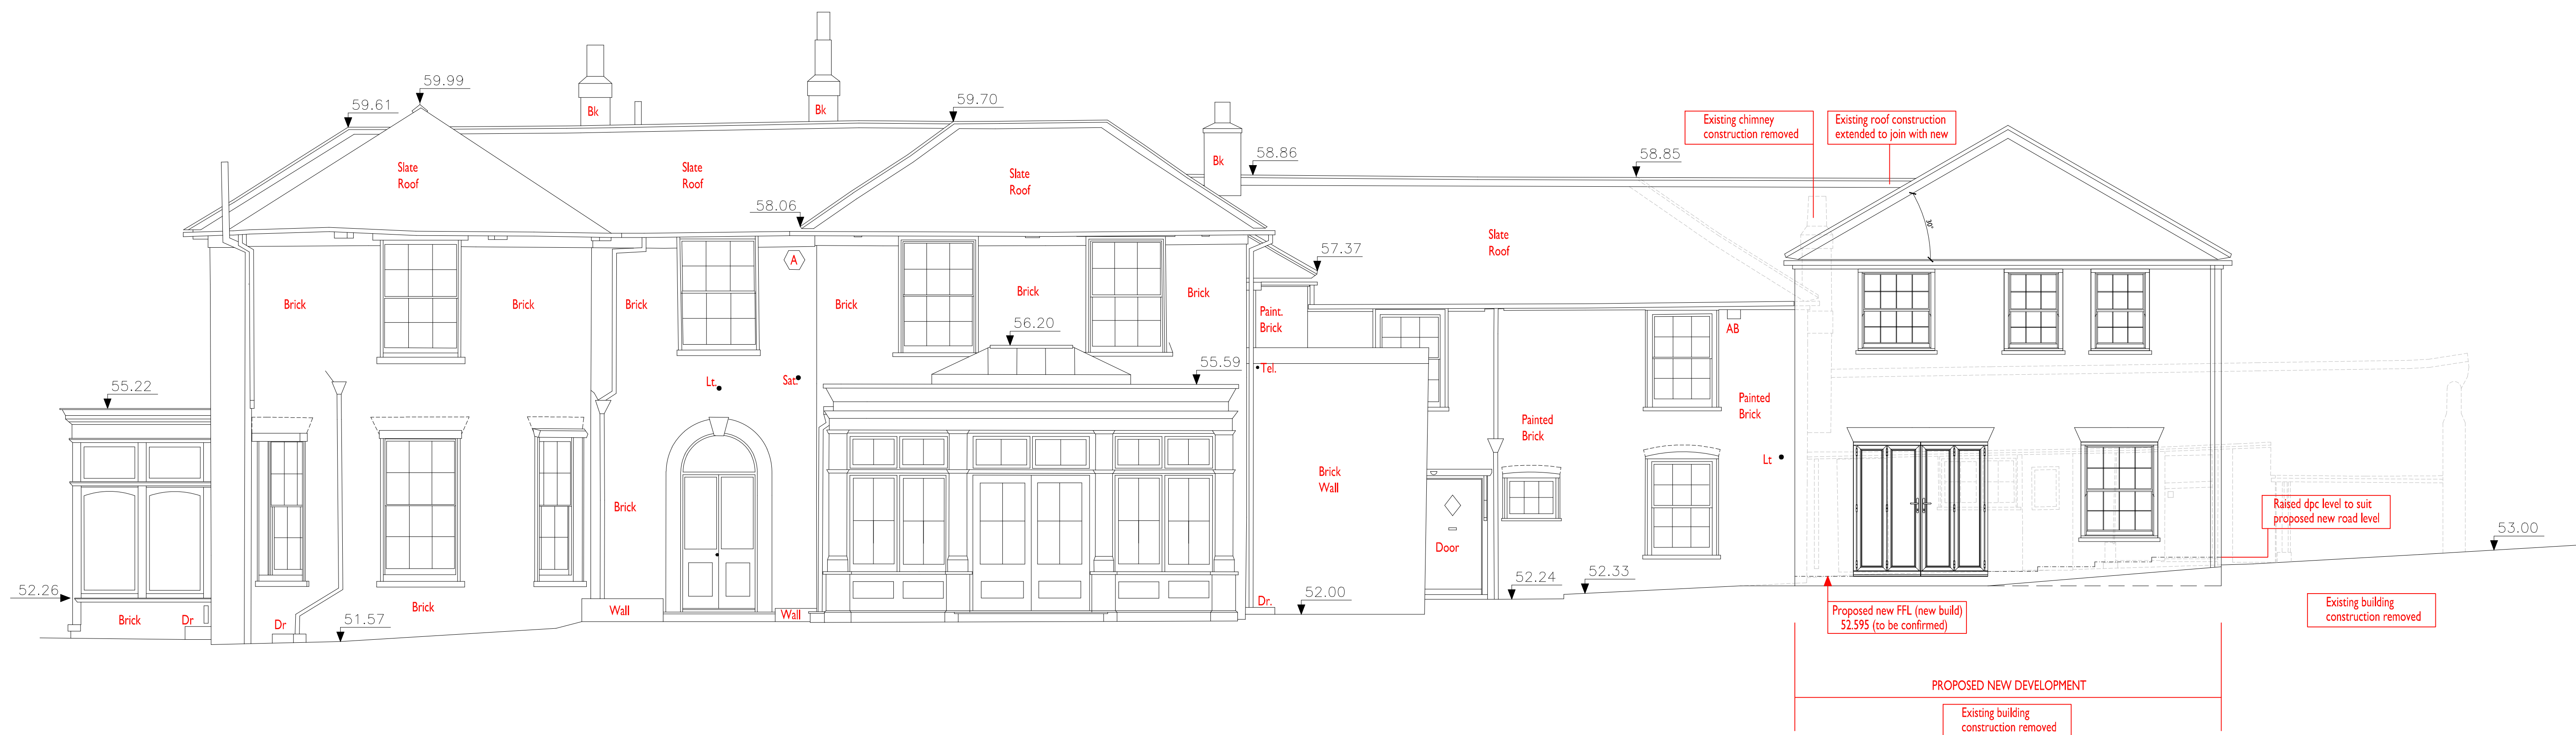

ELEVATION 3

DATUM 49.00m

DATUM 49.00m

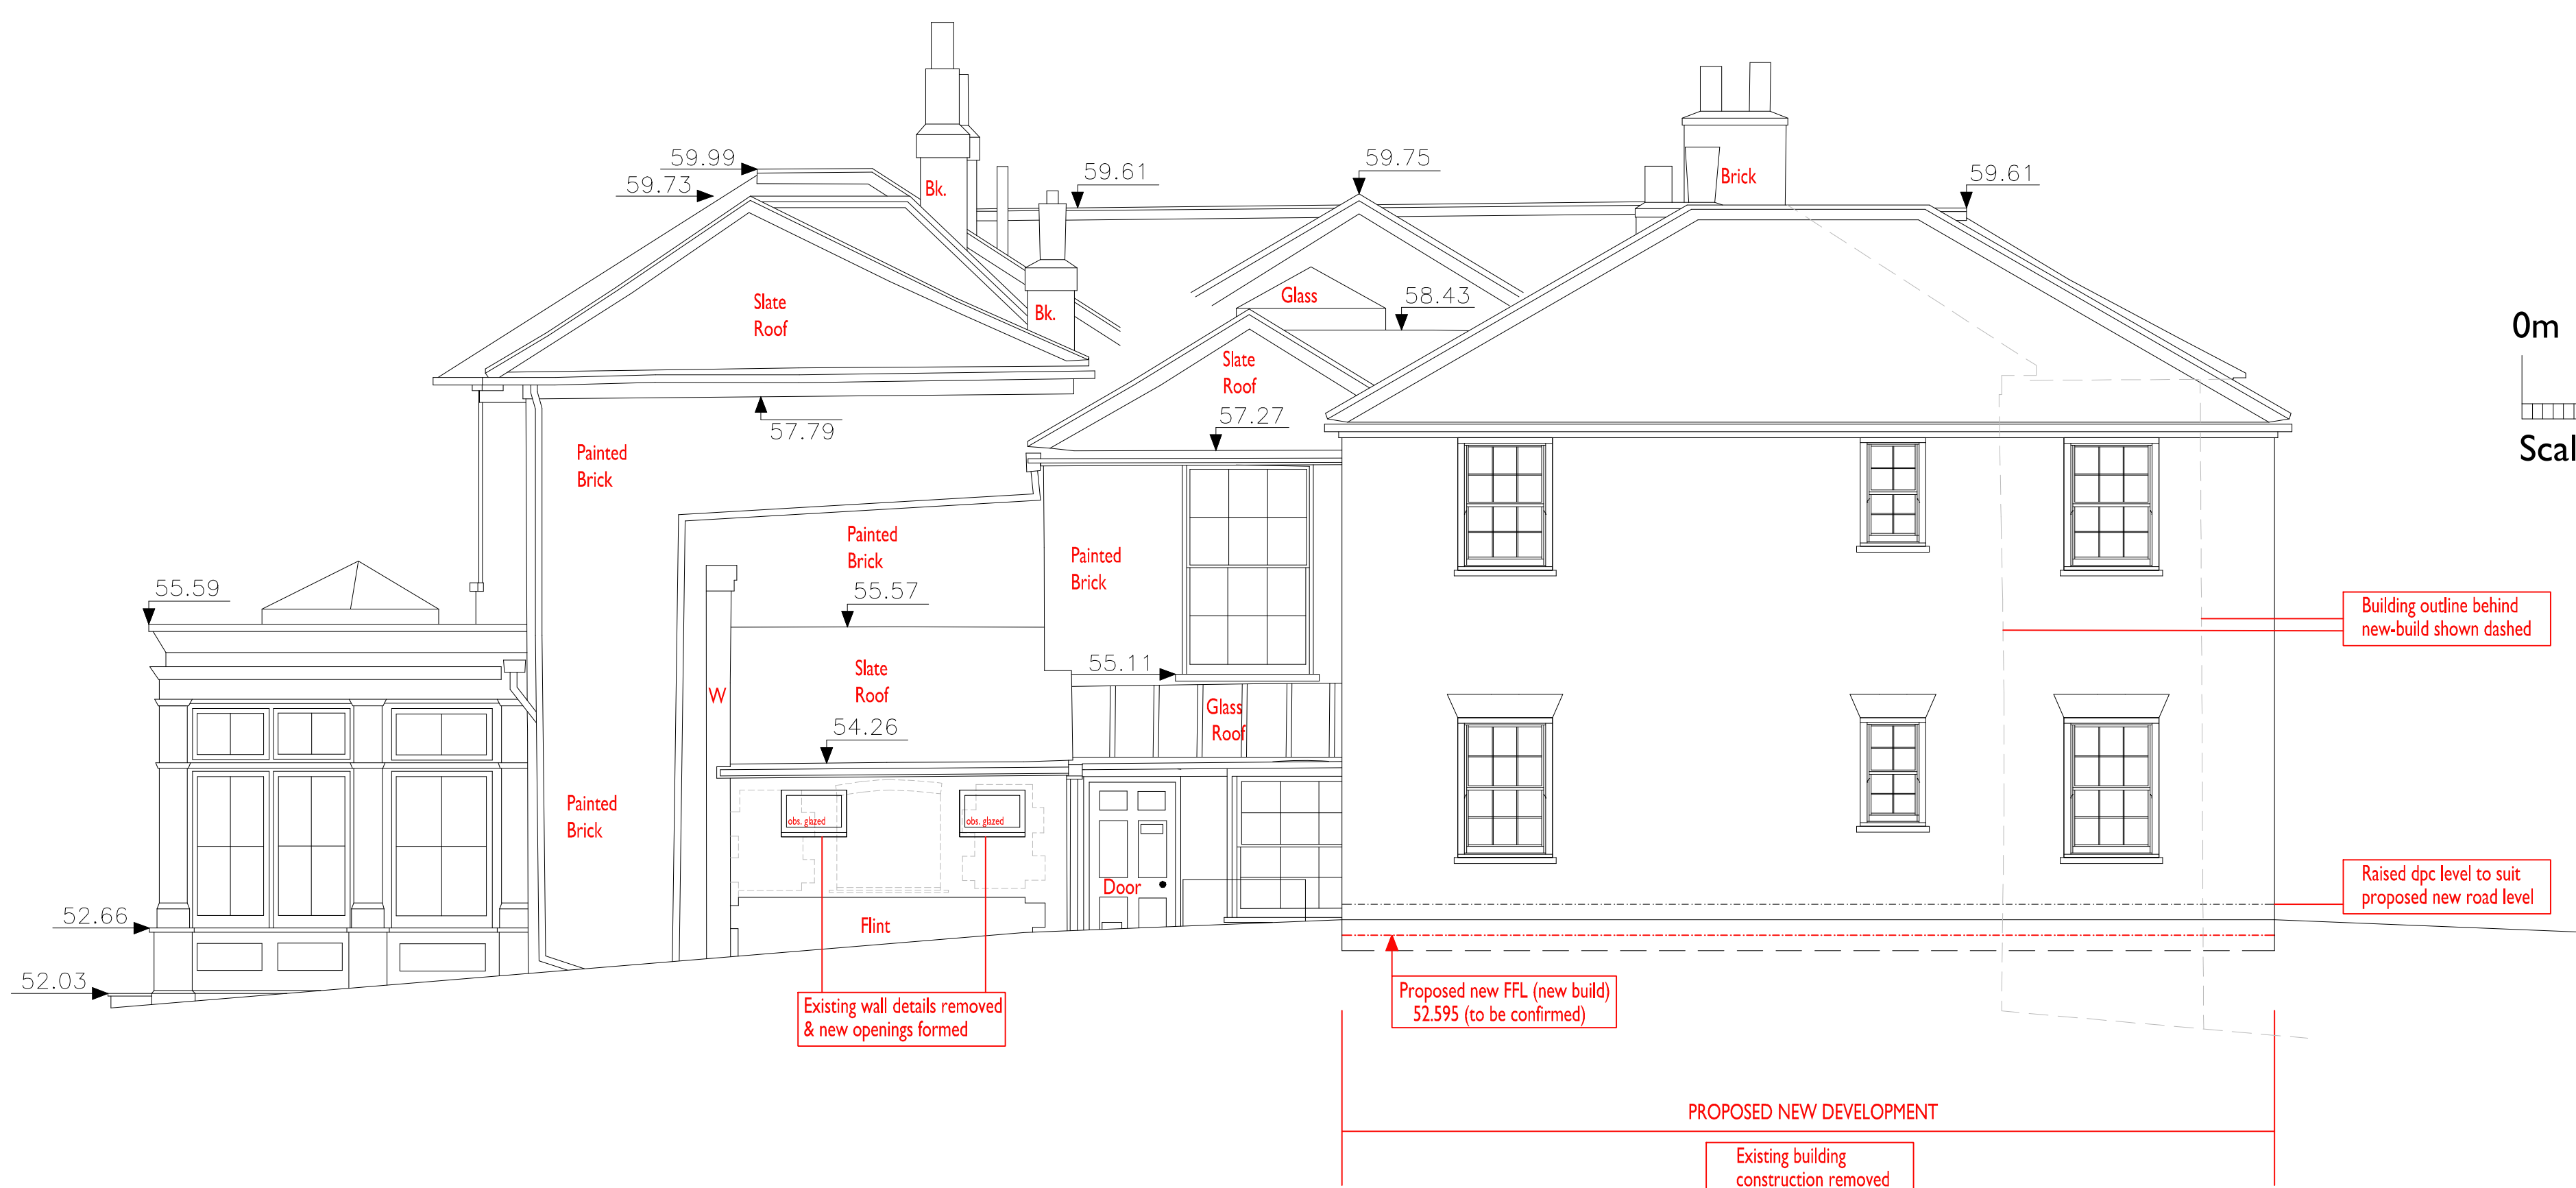

ELEVATION 4

DATUM 49.00m

DATUM 49.00m

