

2025N
975E

2000N


975E
1975N

1000E


1000E

1025E

1025E

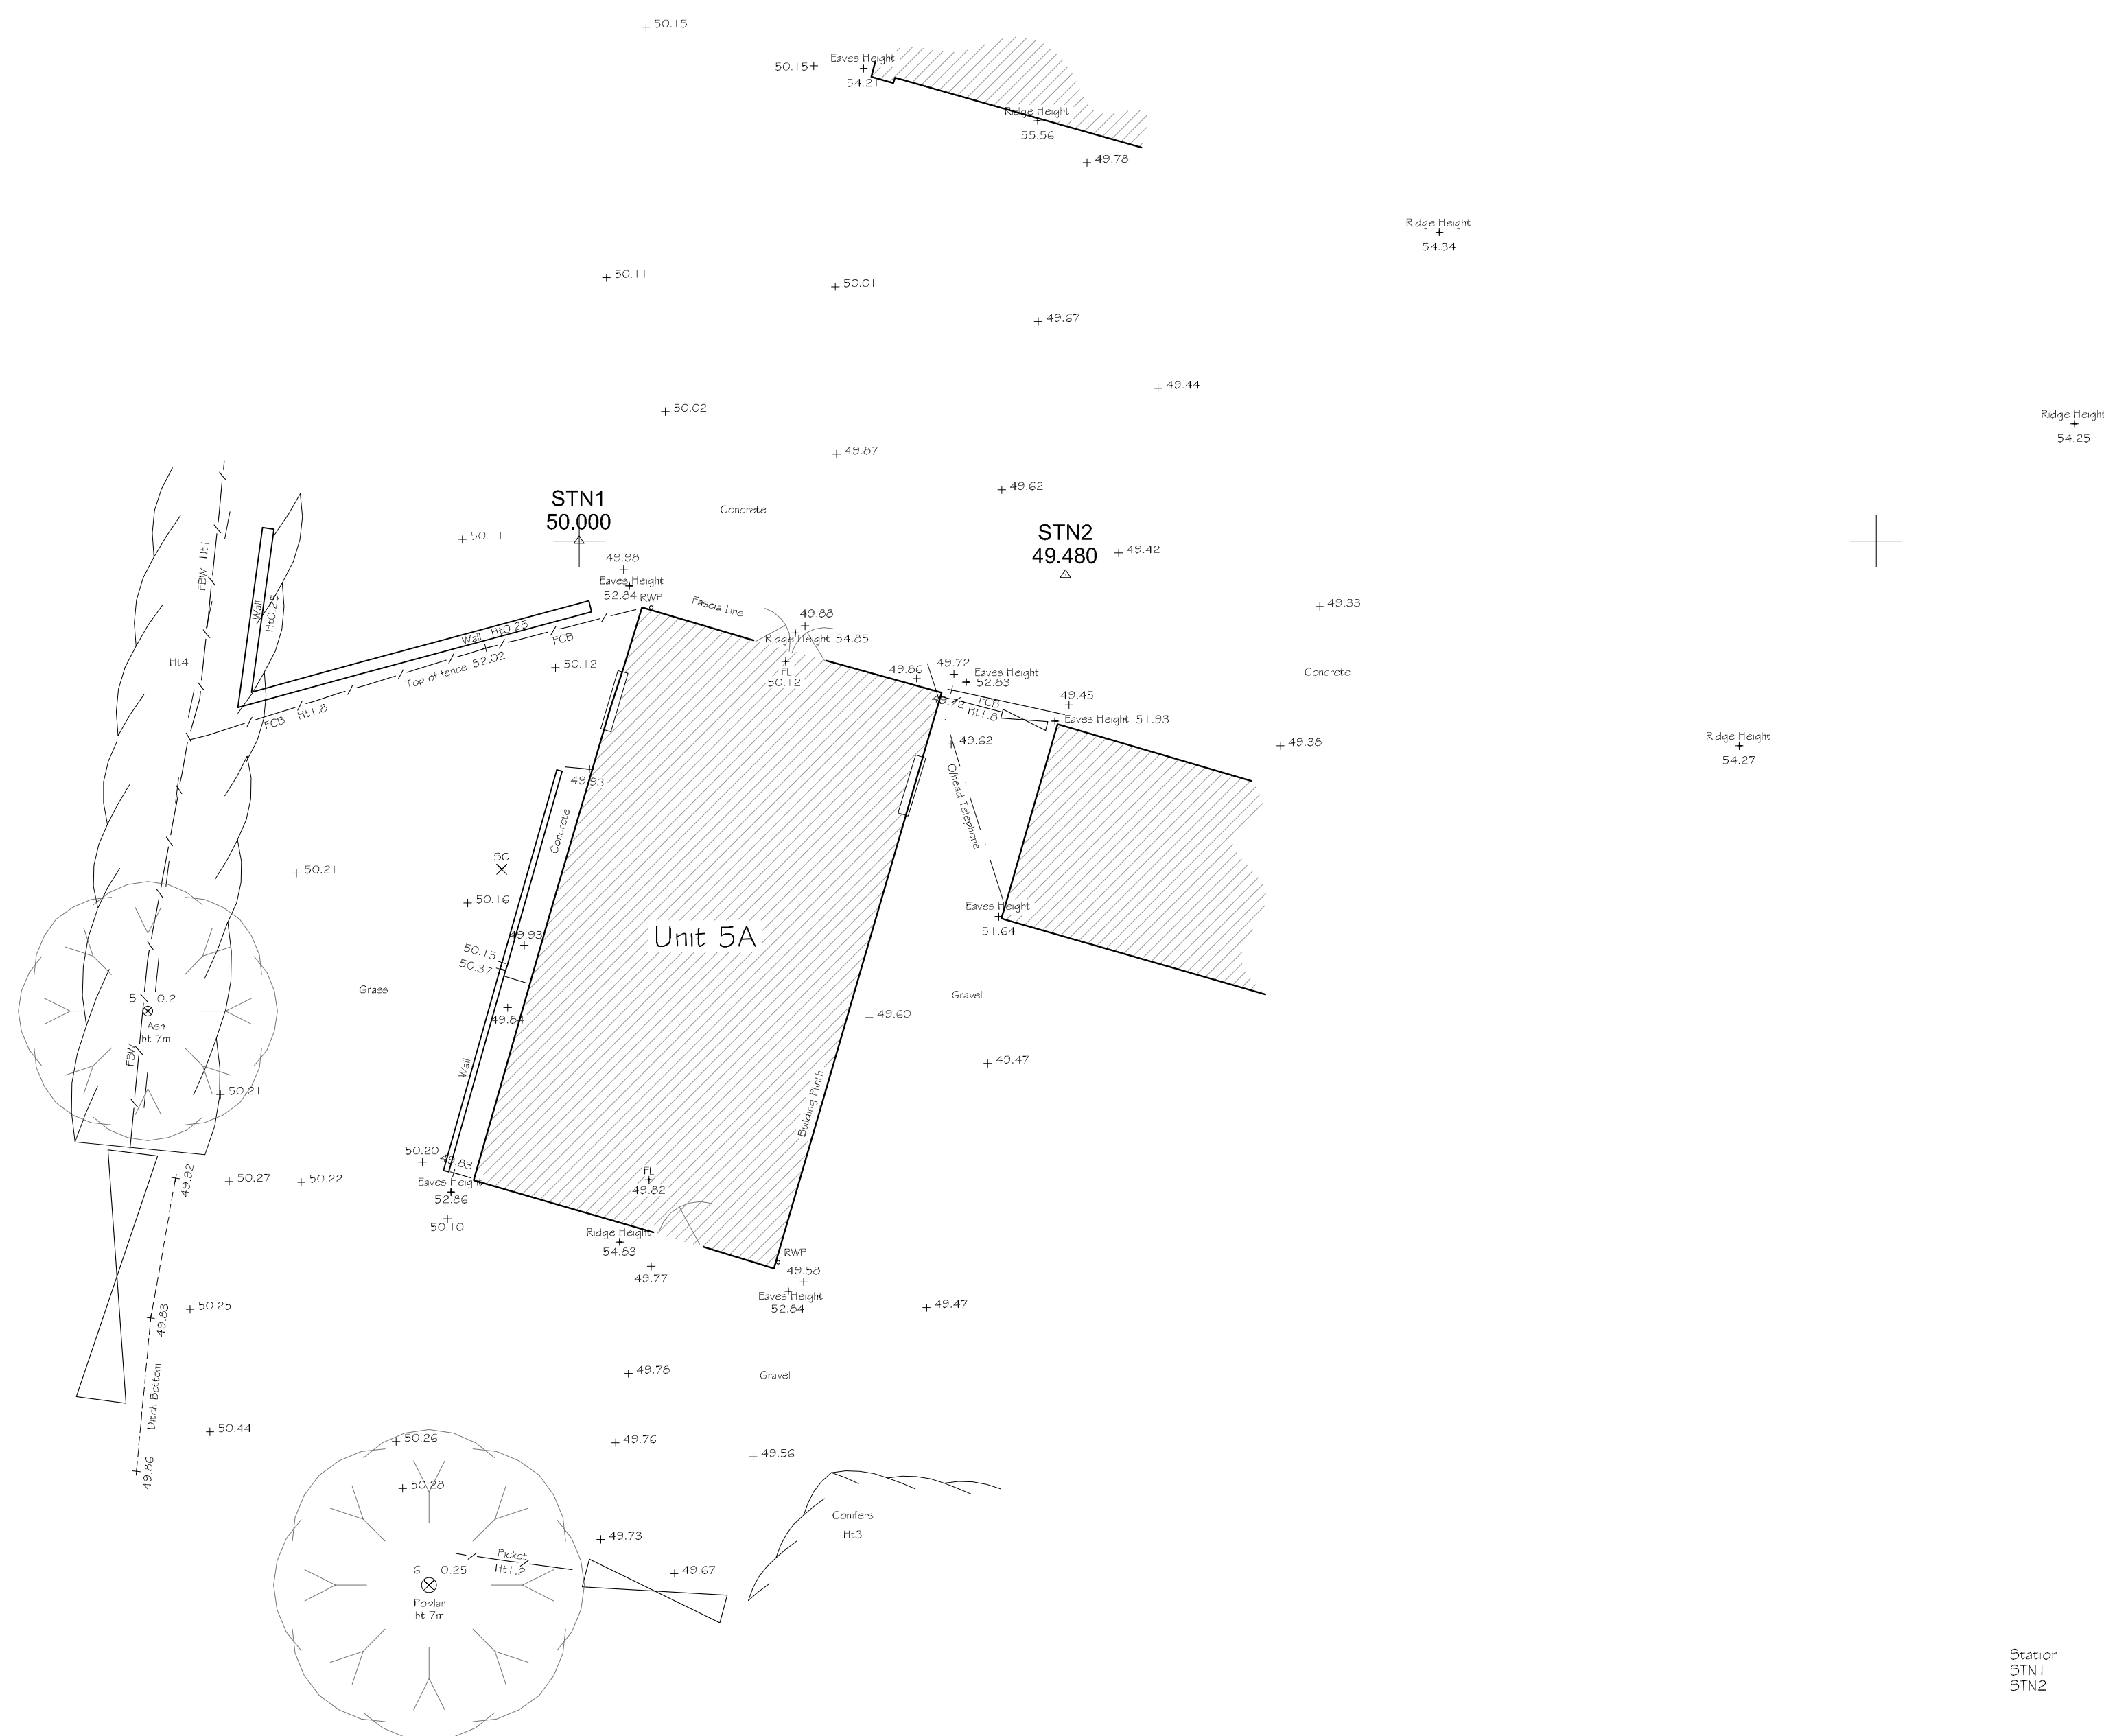

LEGEND			
BT Box	BTB	Kerf Dropped	KDL & KDR
BT Inspection Cover	BTIC	Lamp Post	LP
Bench	BE	Litter Bin	LB
Bollard	B	Manhole	MH
Bus Stop	BS	Manhole Circular	MHC
Cable TV Cover	CATV	Marker	Mkr
Concrete	CE	Paving Block	PB
Ceiling Level	CEL	Paving Concrete	PC
Cover Level	CL	Paving Edgings	PE
Drainage Channel	DC	Paving Slabs	PS
Damp Proof Course	DPC	Paving Tarmac	PT
Earth Rod	ER	Post Box	PBX
Leaves Height	EH	Rainwater Pipe	RWP
Leaves Line	EL	Ridge Height	RH
Electricity - Buried Cable	EBC	Road Line	RL
" Cable Pit	ECP	Road Sign	RS
" Control Box	ECB	Road Gully	RG
" Pole or Pylon	EP	Rodding Eye	RE
Fencing -	FBW	Sign	SN
" Chain Link	FCL	Sign Post	SNP
" Chestnut Paling	FCP	Sluice Valve	SV
" Close Boarded	FCB	Soil Vent Pipe	SVP
" Grass Barrier	FCRB	Stile	SE
" Gate	FG	Stop Cock	SC
" Iron Railings	FIR	Surface Water	SW
" Panel	FP	Trial Pit	TP
" Post & Chain	FPC	Telephone Box	TB
" Post & Rail	FFR	Traffic Lights	TL
" Post & Wire	FWW	Track	TK
Fire Escape	FESC	Tree Stump	TS
Fire Hydrant	FH	Vent	VT
Flower Bed	FB	Wall	WL
Floor level	FL	Wash Out	WO
Foul Water	FW	Wall Retaining	WLR
Gravel Drive	GD	Water - Level	WLVL
Gully	GY	" Meter	WM
Inspection Cover	IC	" Tap	WT

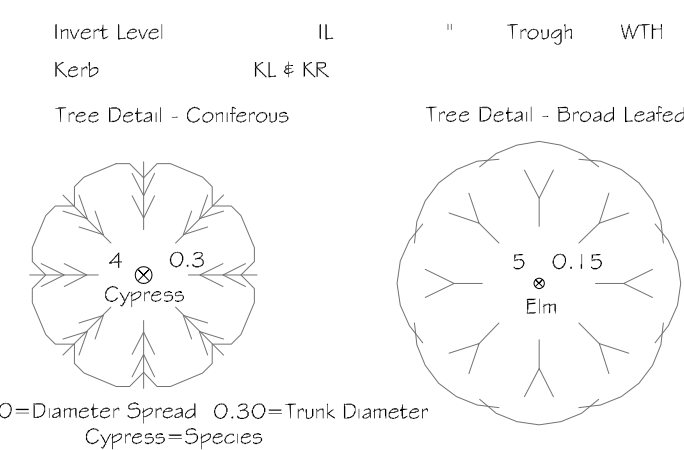

Site Notes :

General Notes :

Levels are related to a TBM value of 50.000m on Station 1.

The gnd is based upon the arbitrary co-ordinates of Station 1.

The North Arrow is for general indication only.

This drawing is not to be copied or reproduced without the permission of
BHP Surveys Limited.

Project :
Scheme: Planning Application
Location: Unit 5A, The Wren Centre
Title: Existing Site Survey

Client : The Wren Centre Ltd
Westbourne Road
Emsworth
Hampshire
PO10 7SU

Scale : 1:100 @A1	Drawn : BHP
Dwg No: BHP/1183	Checked : BHP
Sheet No: 1	Date : 12 Aug 2015
Revision :	

Drawn :	BHP
Checked :	BHP
Date :	12 Aug 2015



Romsey, Hampshire Tel: 01794 518060