





Existing Basement Floor Plan

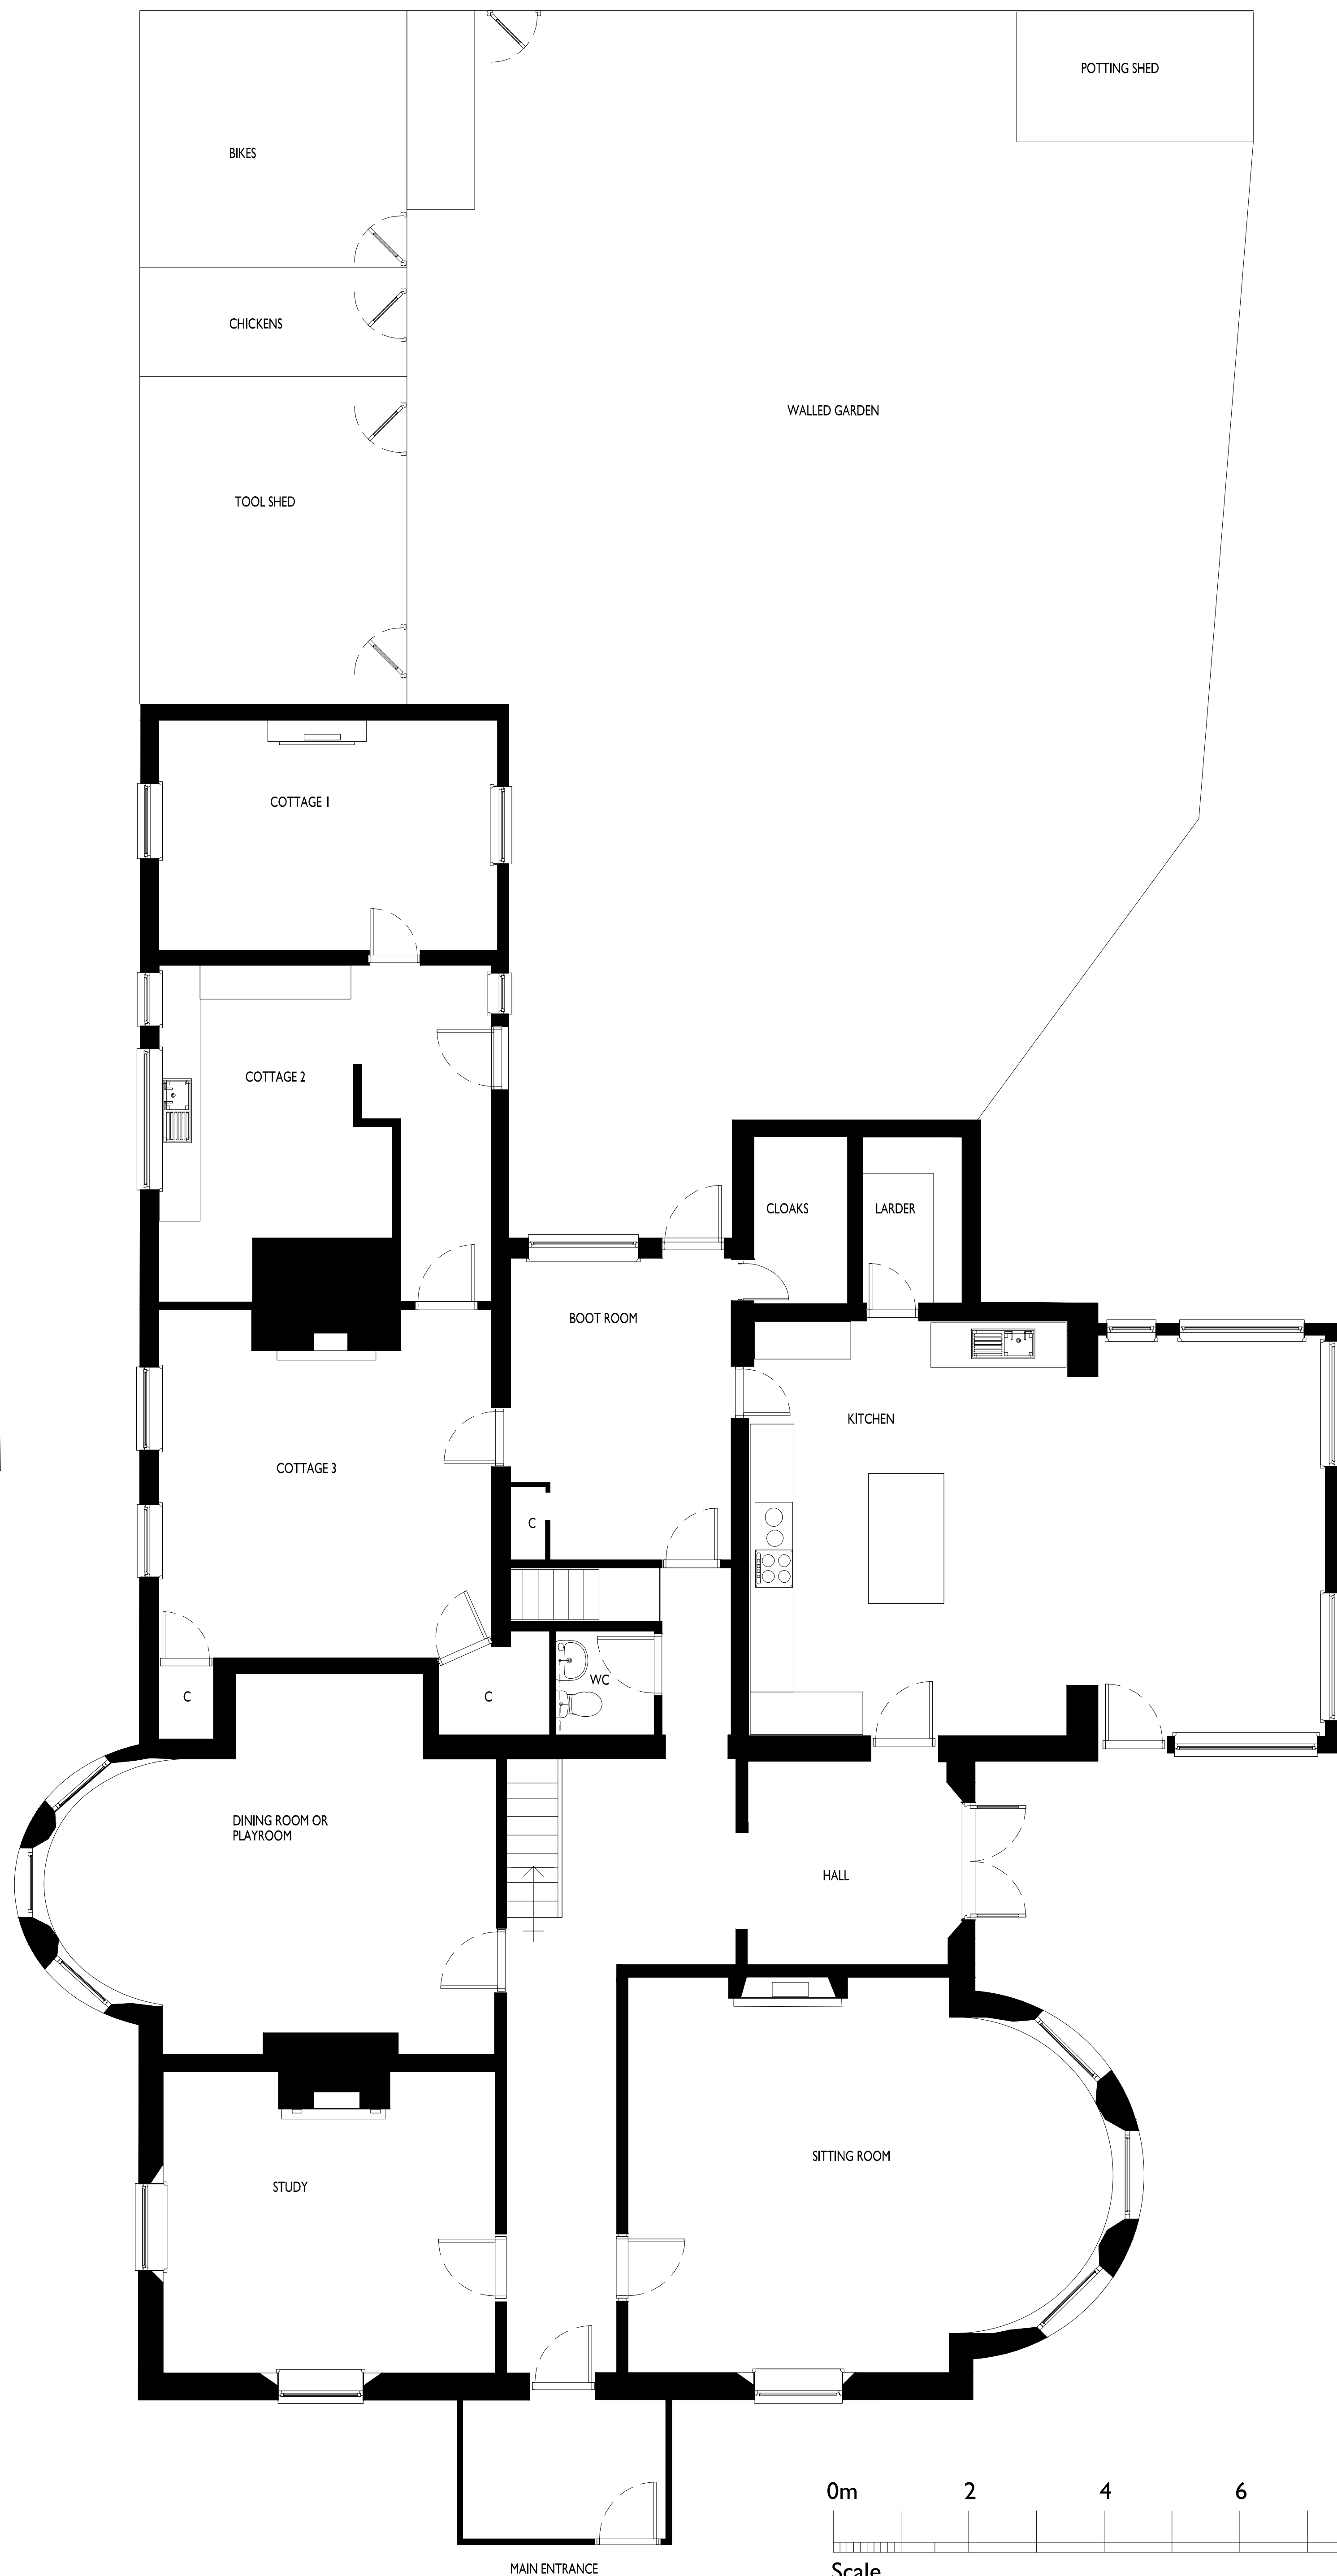

Existing Ground Floor Plan

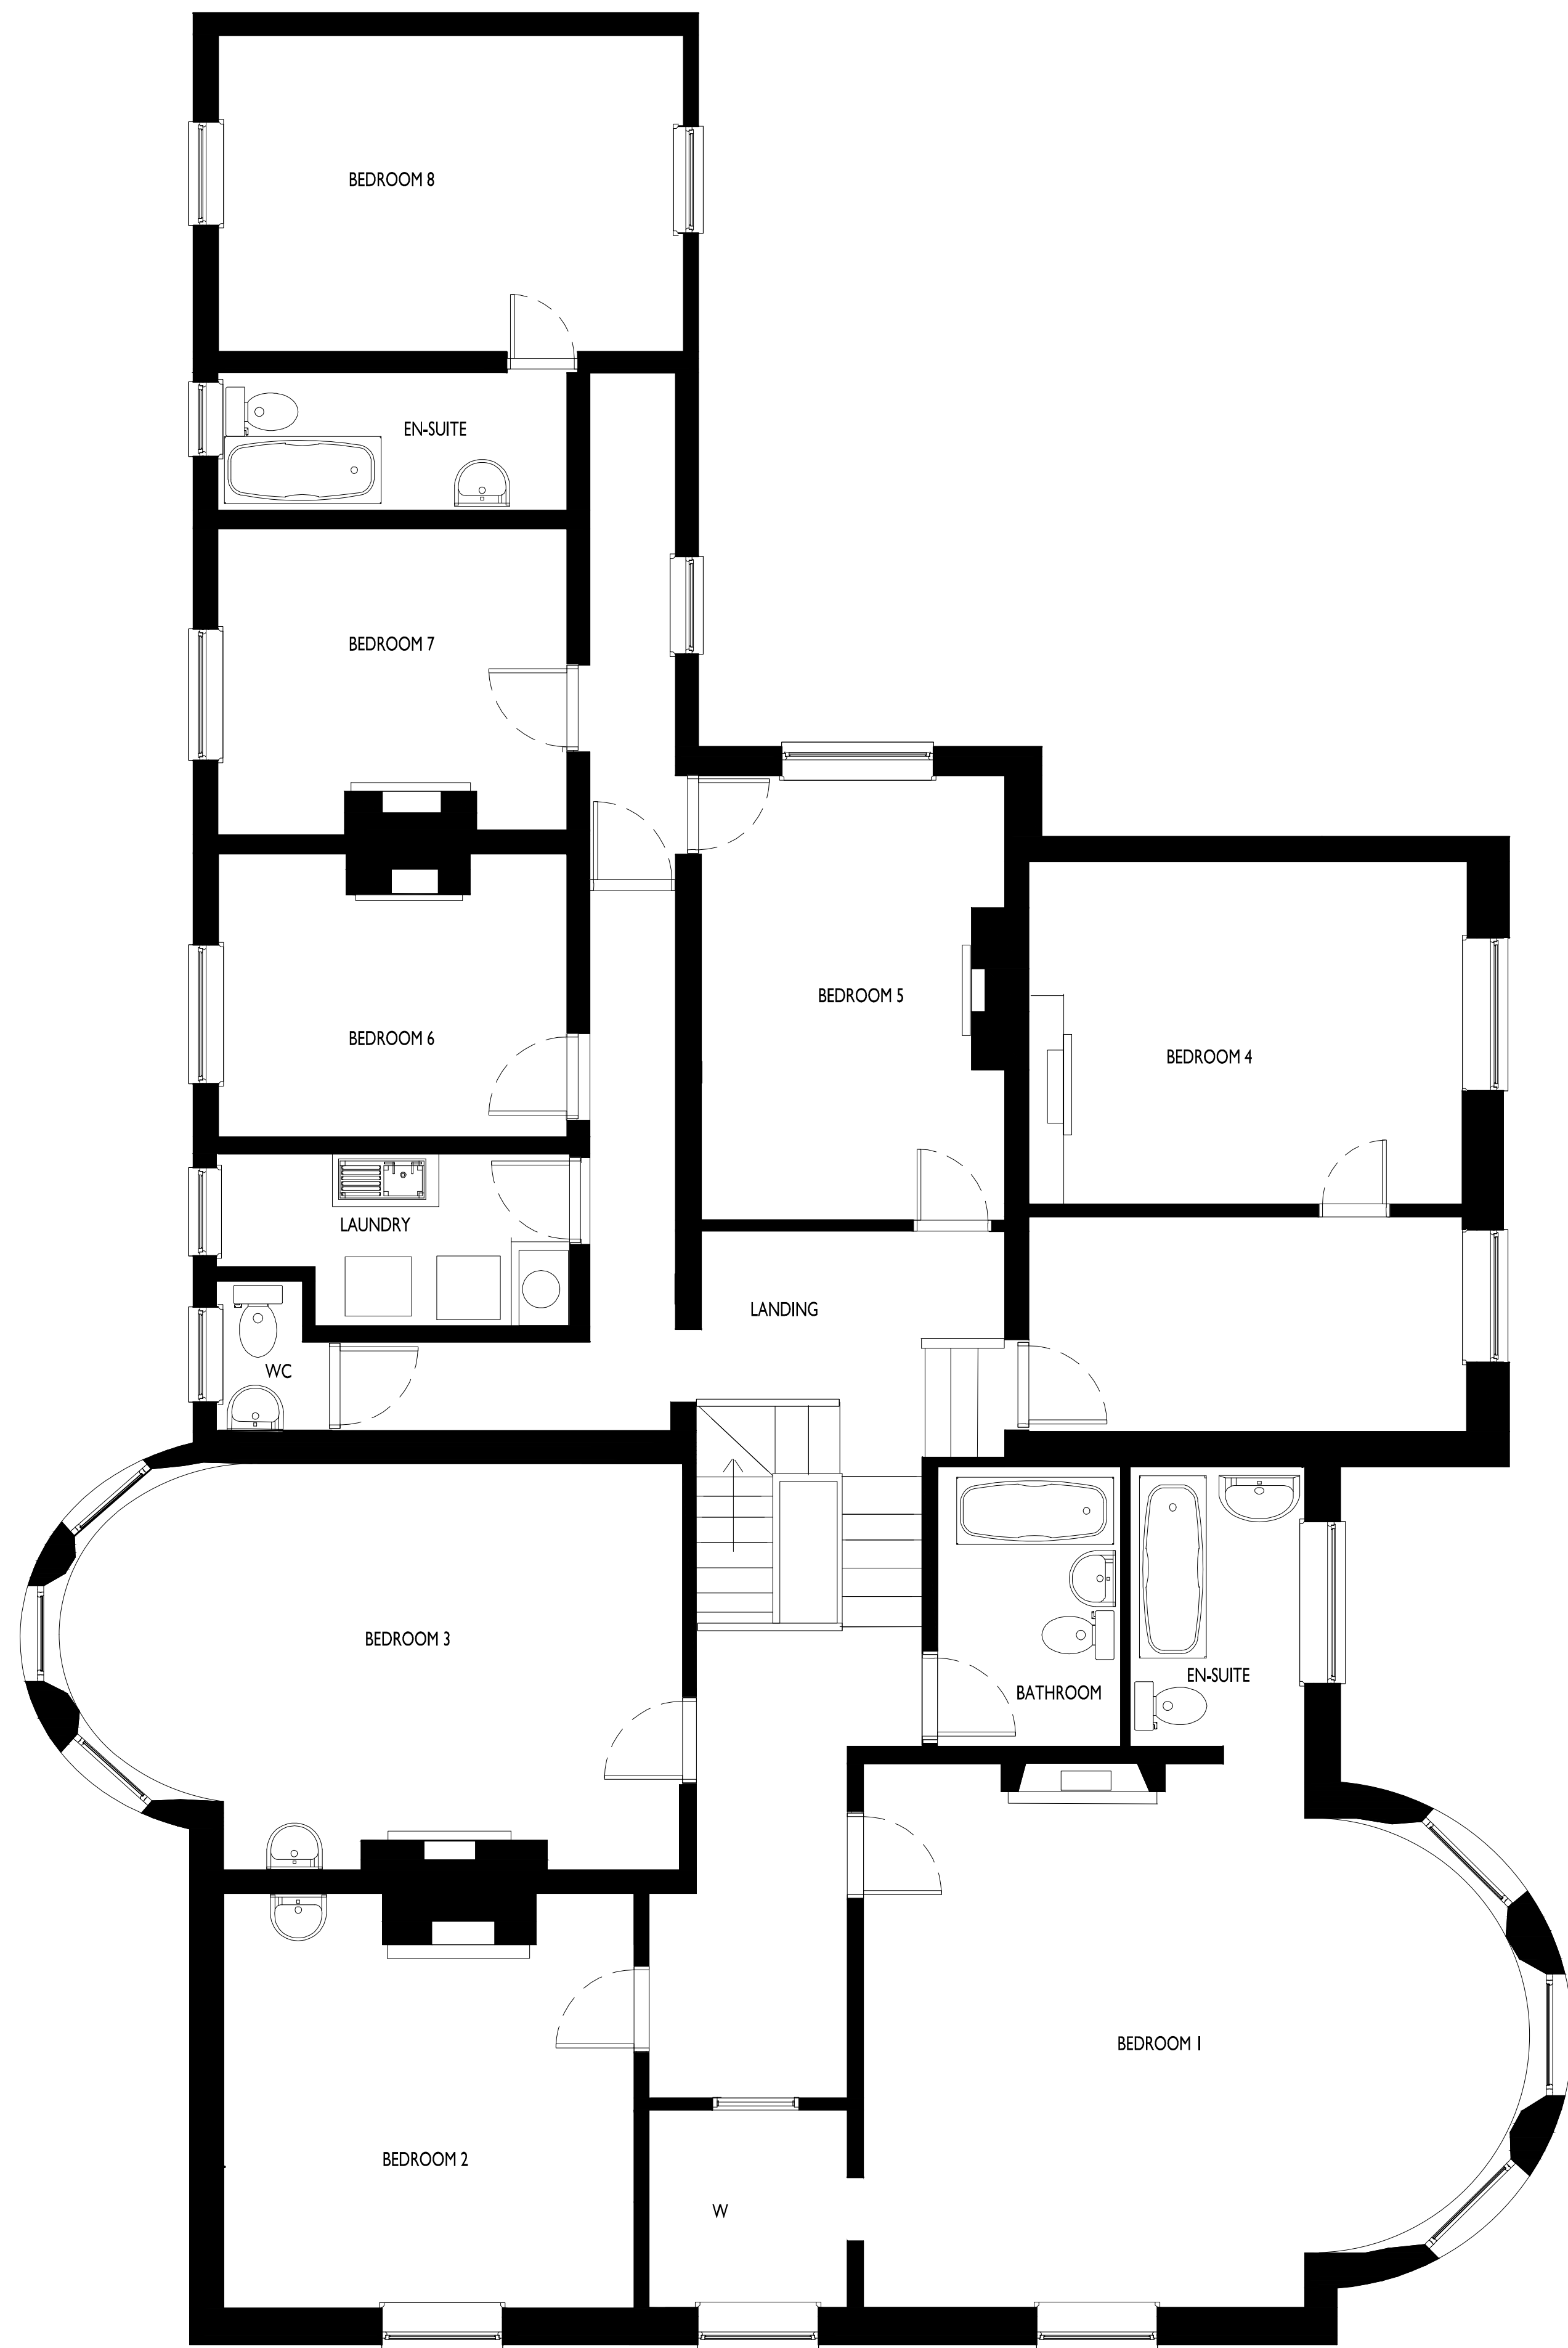

Existing First Floor Plan