




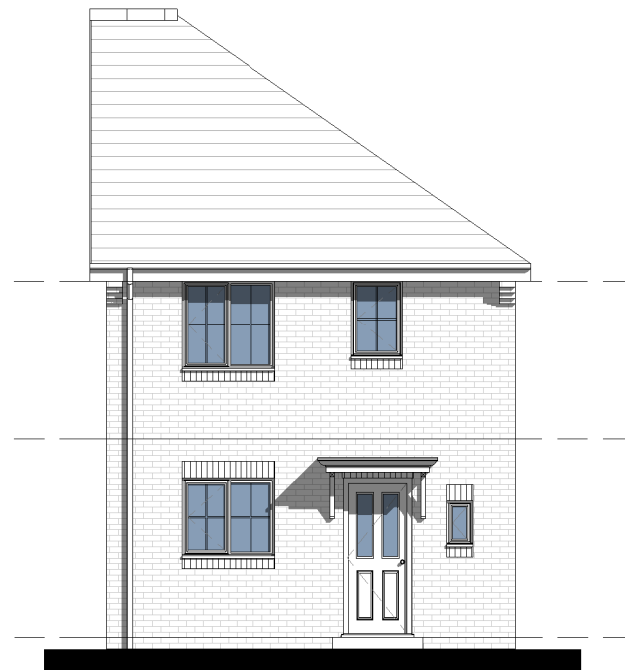

1 Front
1 : 100

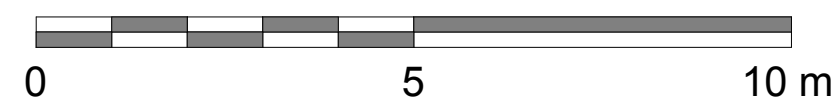

2 Gable 1
1 : 100
Applies to plots 128 & 129

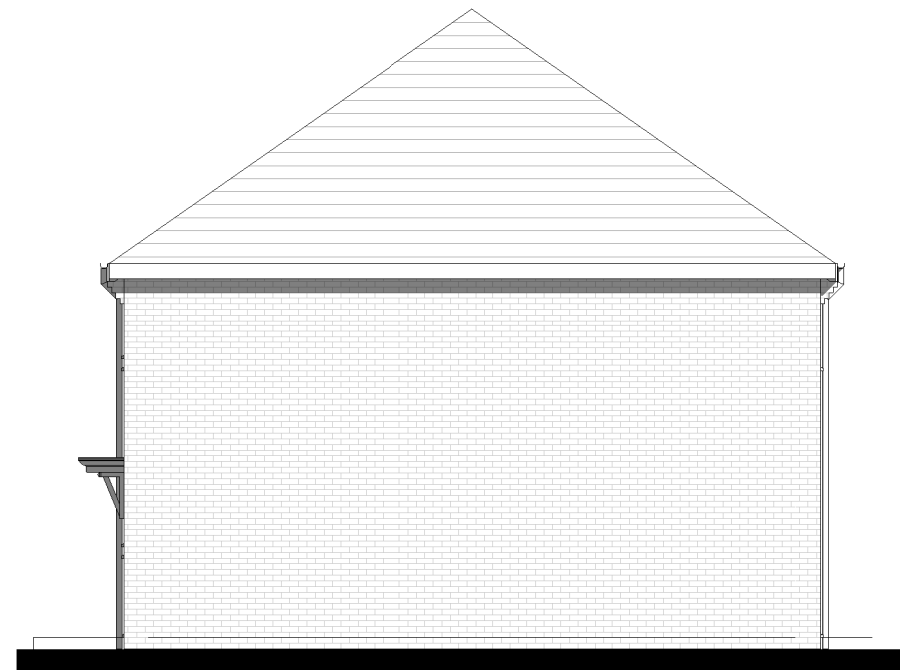

4 Rear
1 : 100

No.	Description	Date

Bellway Homes Ltd
Hayling Island,
Land North of Goldring Close

Type H 06 Elevations, 3 Bedroom House - Hipped
Variant

Project number	1543	P-H06-04
Date	April '14	
Drawn by	PV	
Checked by	PV	Scale 1 : 100