
Notes

1. This drawing is the copyright of MH Architects Ltd
2. Do not scale this drawing except for Local Authority planning purposes
3. All dimensions must be checked on site by the contractor prior to commencement of the works.

Rev.	Revision	By	Date	Check	Date

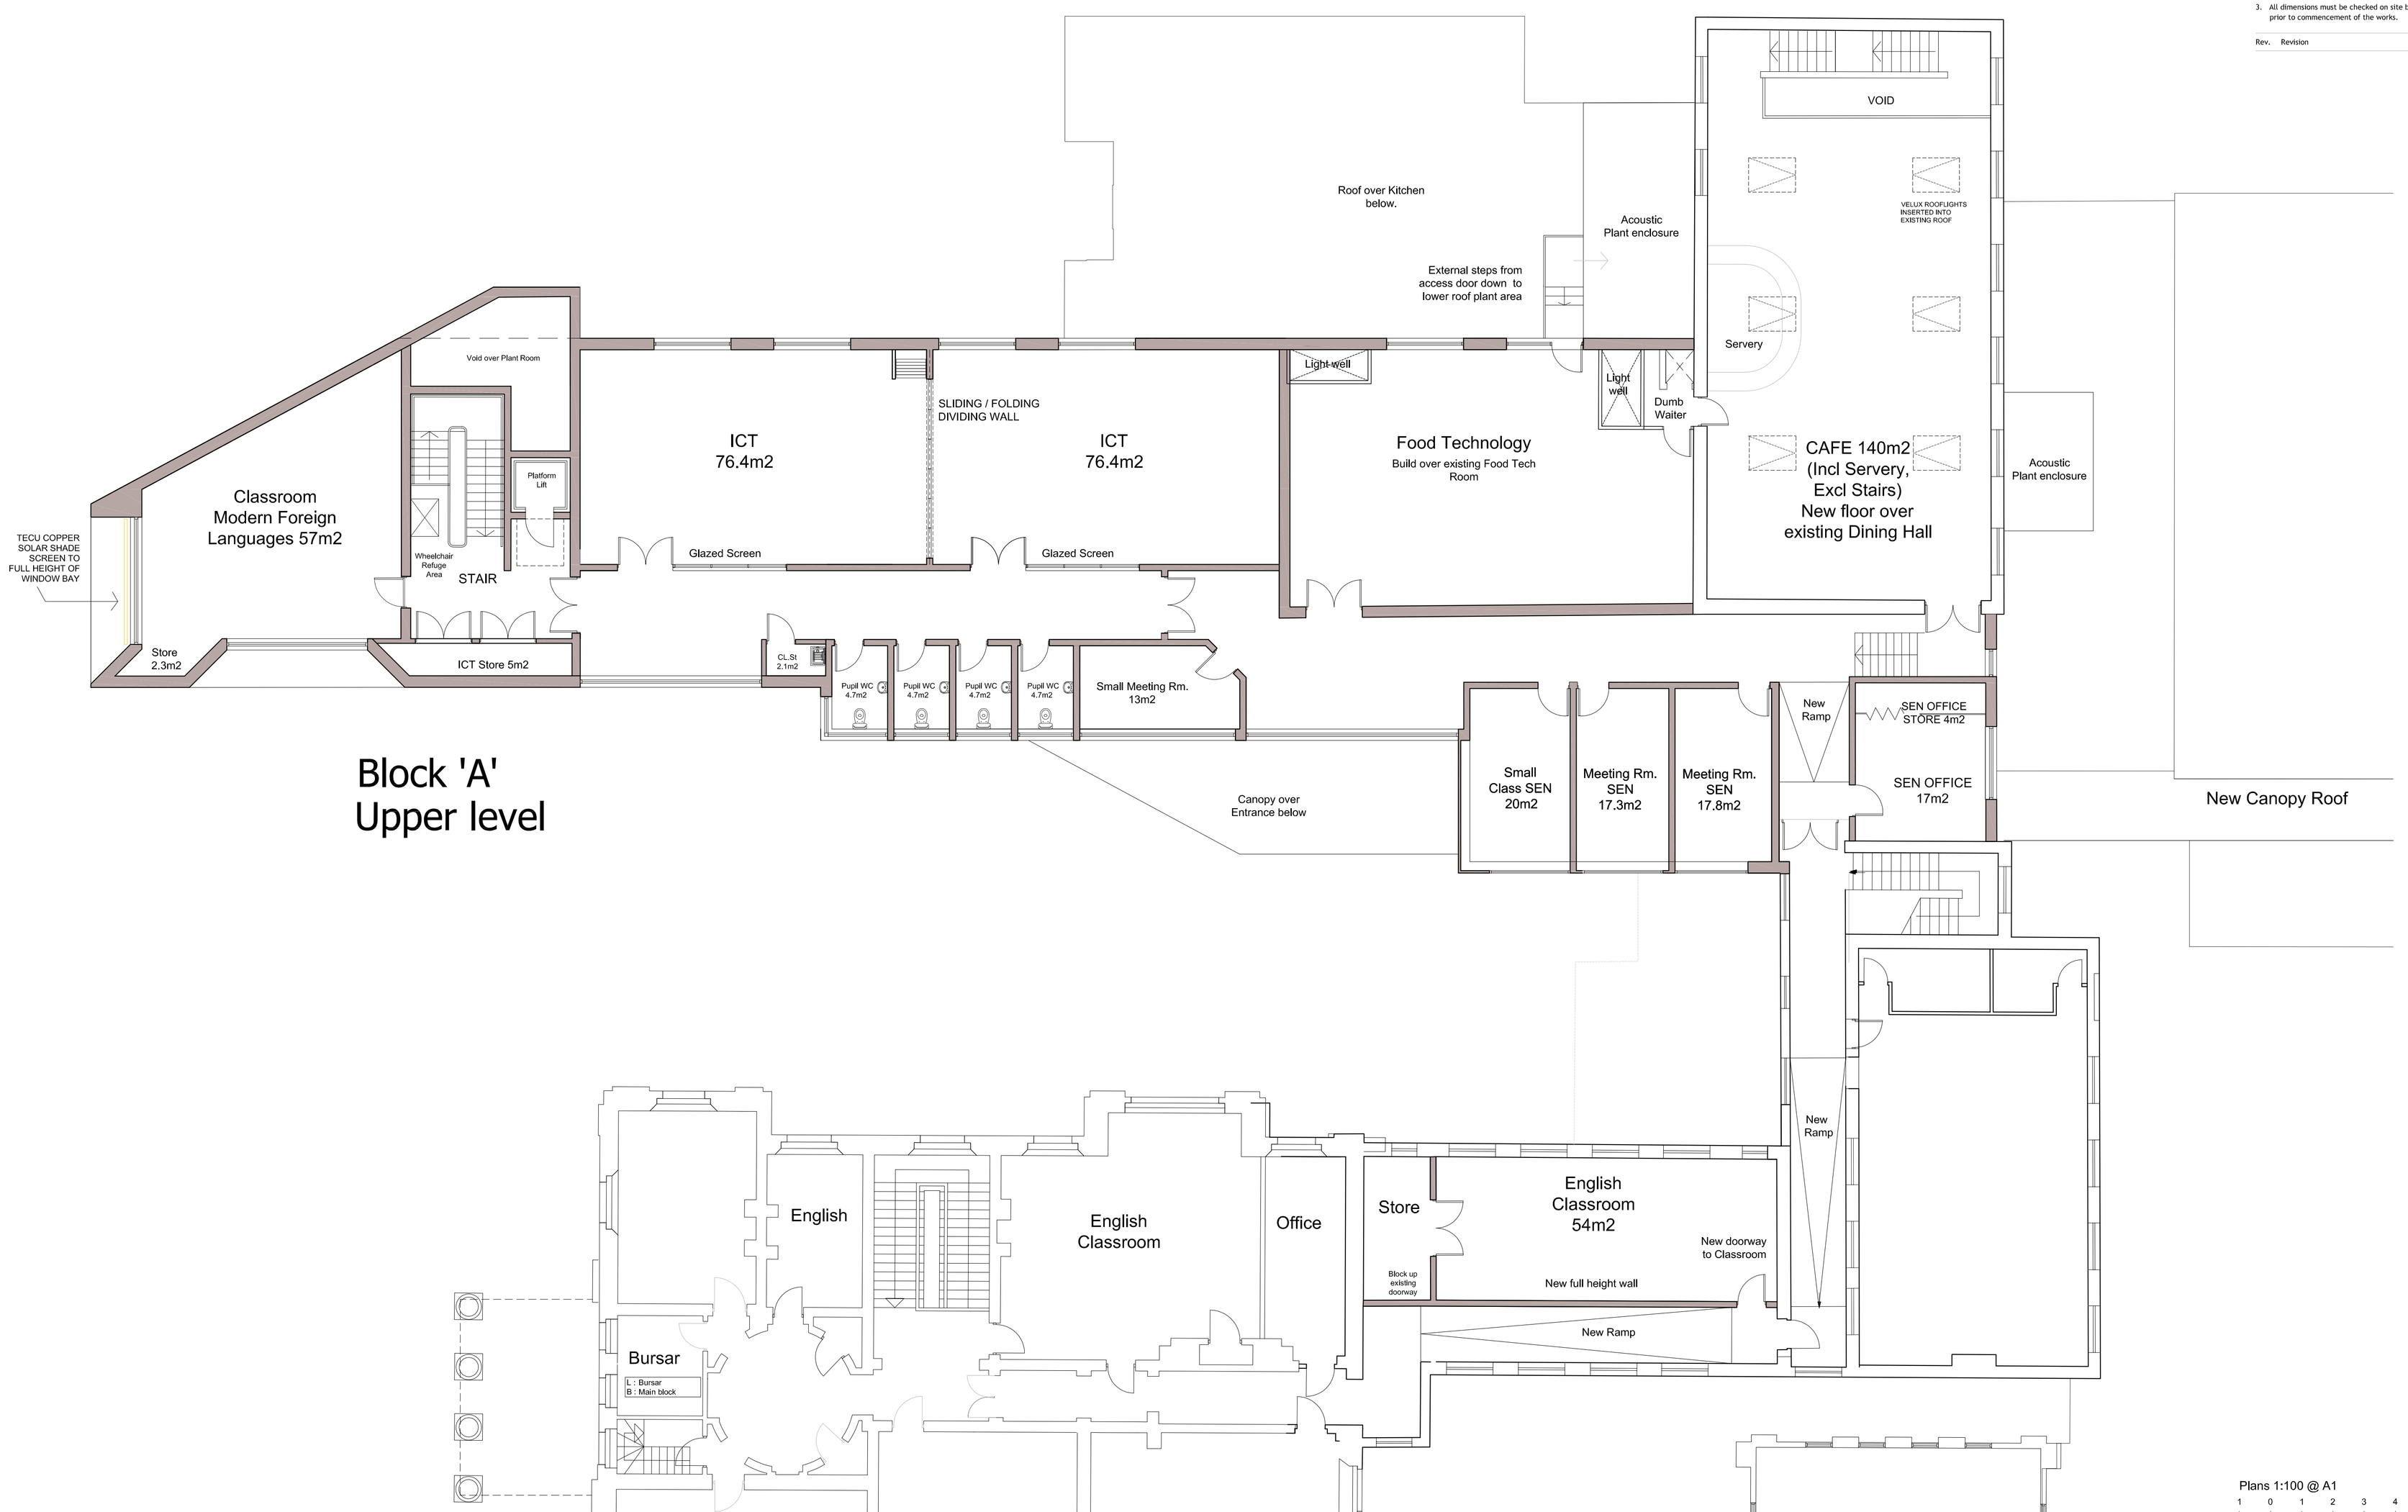

Block 'A' Upper level

N

Plans 1:100 @ A1

1 0 1 2 3 4 5 6 7 8 9m

1:100

Purbrook Park School

Extensions, Internal Remodelling and External Works
Purbrook Park School, Waterlooville
Purbrook Park School Trust

Project & Drawing title

Block A
Proposed Upper Level

Drawn	Date	Checked	Date	Scale at A1
TGM	22.05.14	HG	22.05.14	1:100

Job N°.	Drawing N°.	Rev.
13 083	PL-11	

Status

PLANNING

Ground Floor | Bicentennial Building
Southern Gate | Chichester
West Sussex | PO19 8EZ

t: 01243 774748
e: admin@mharchitects.co.uk
www.mharchitects.co.uk

Limited Company
Registered in England No.5994233

mh ARCHITECTS