


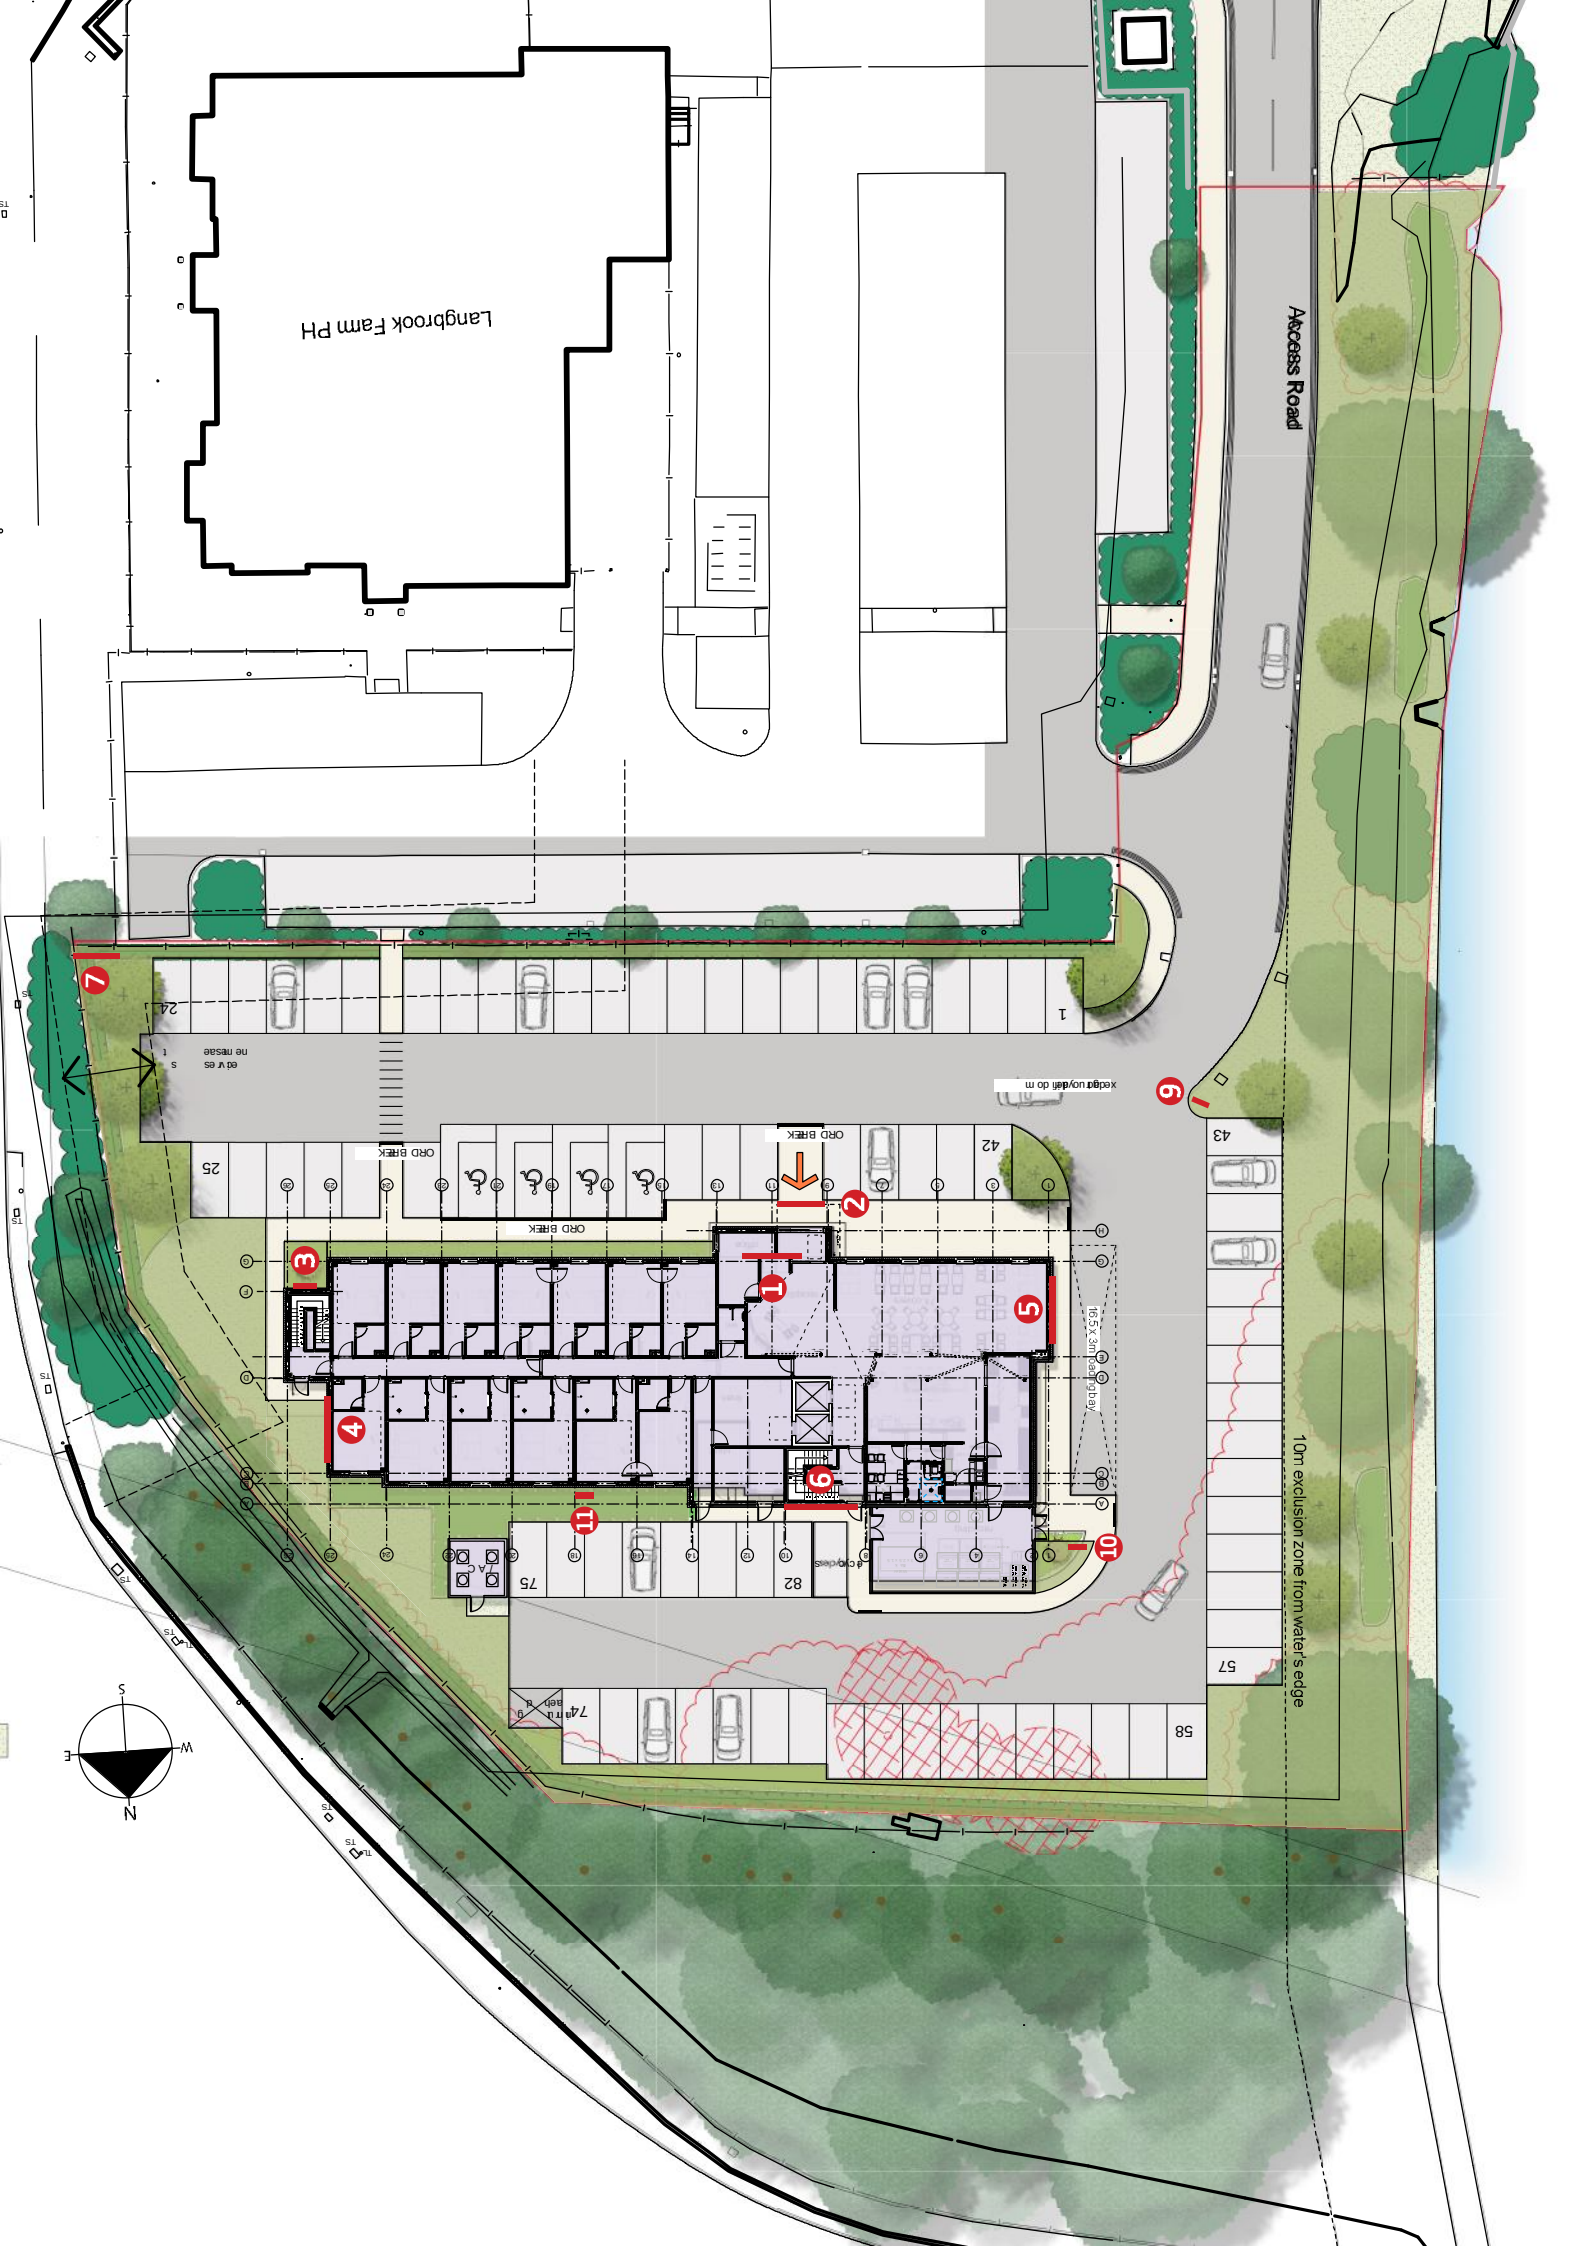

Access Road

Langbrook Farm PH

10m exclusion zone from water's edge

xcdgt uoy/dnlt do m

to 51.5m ceiling level

