


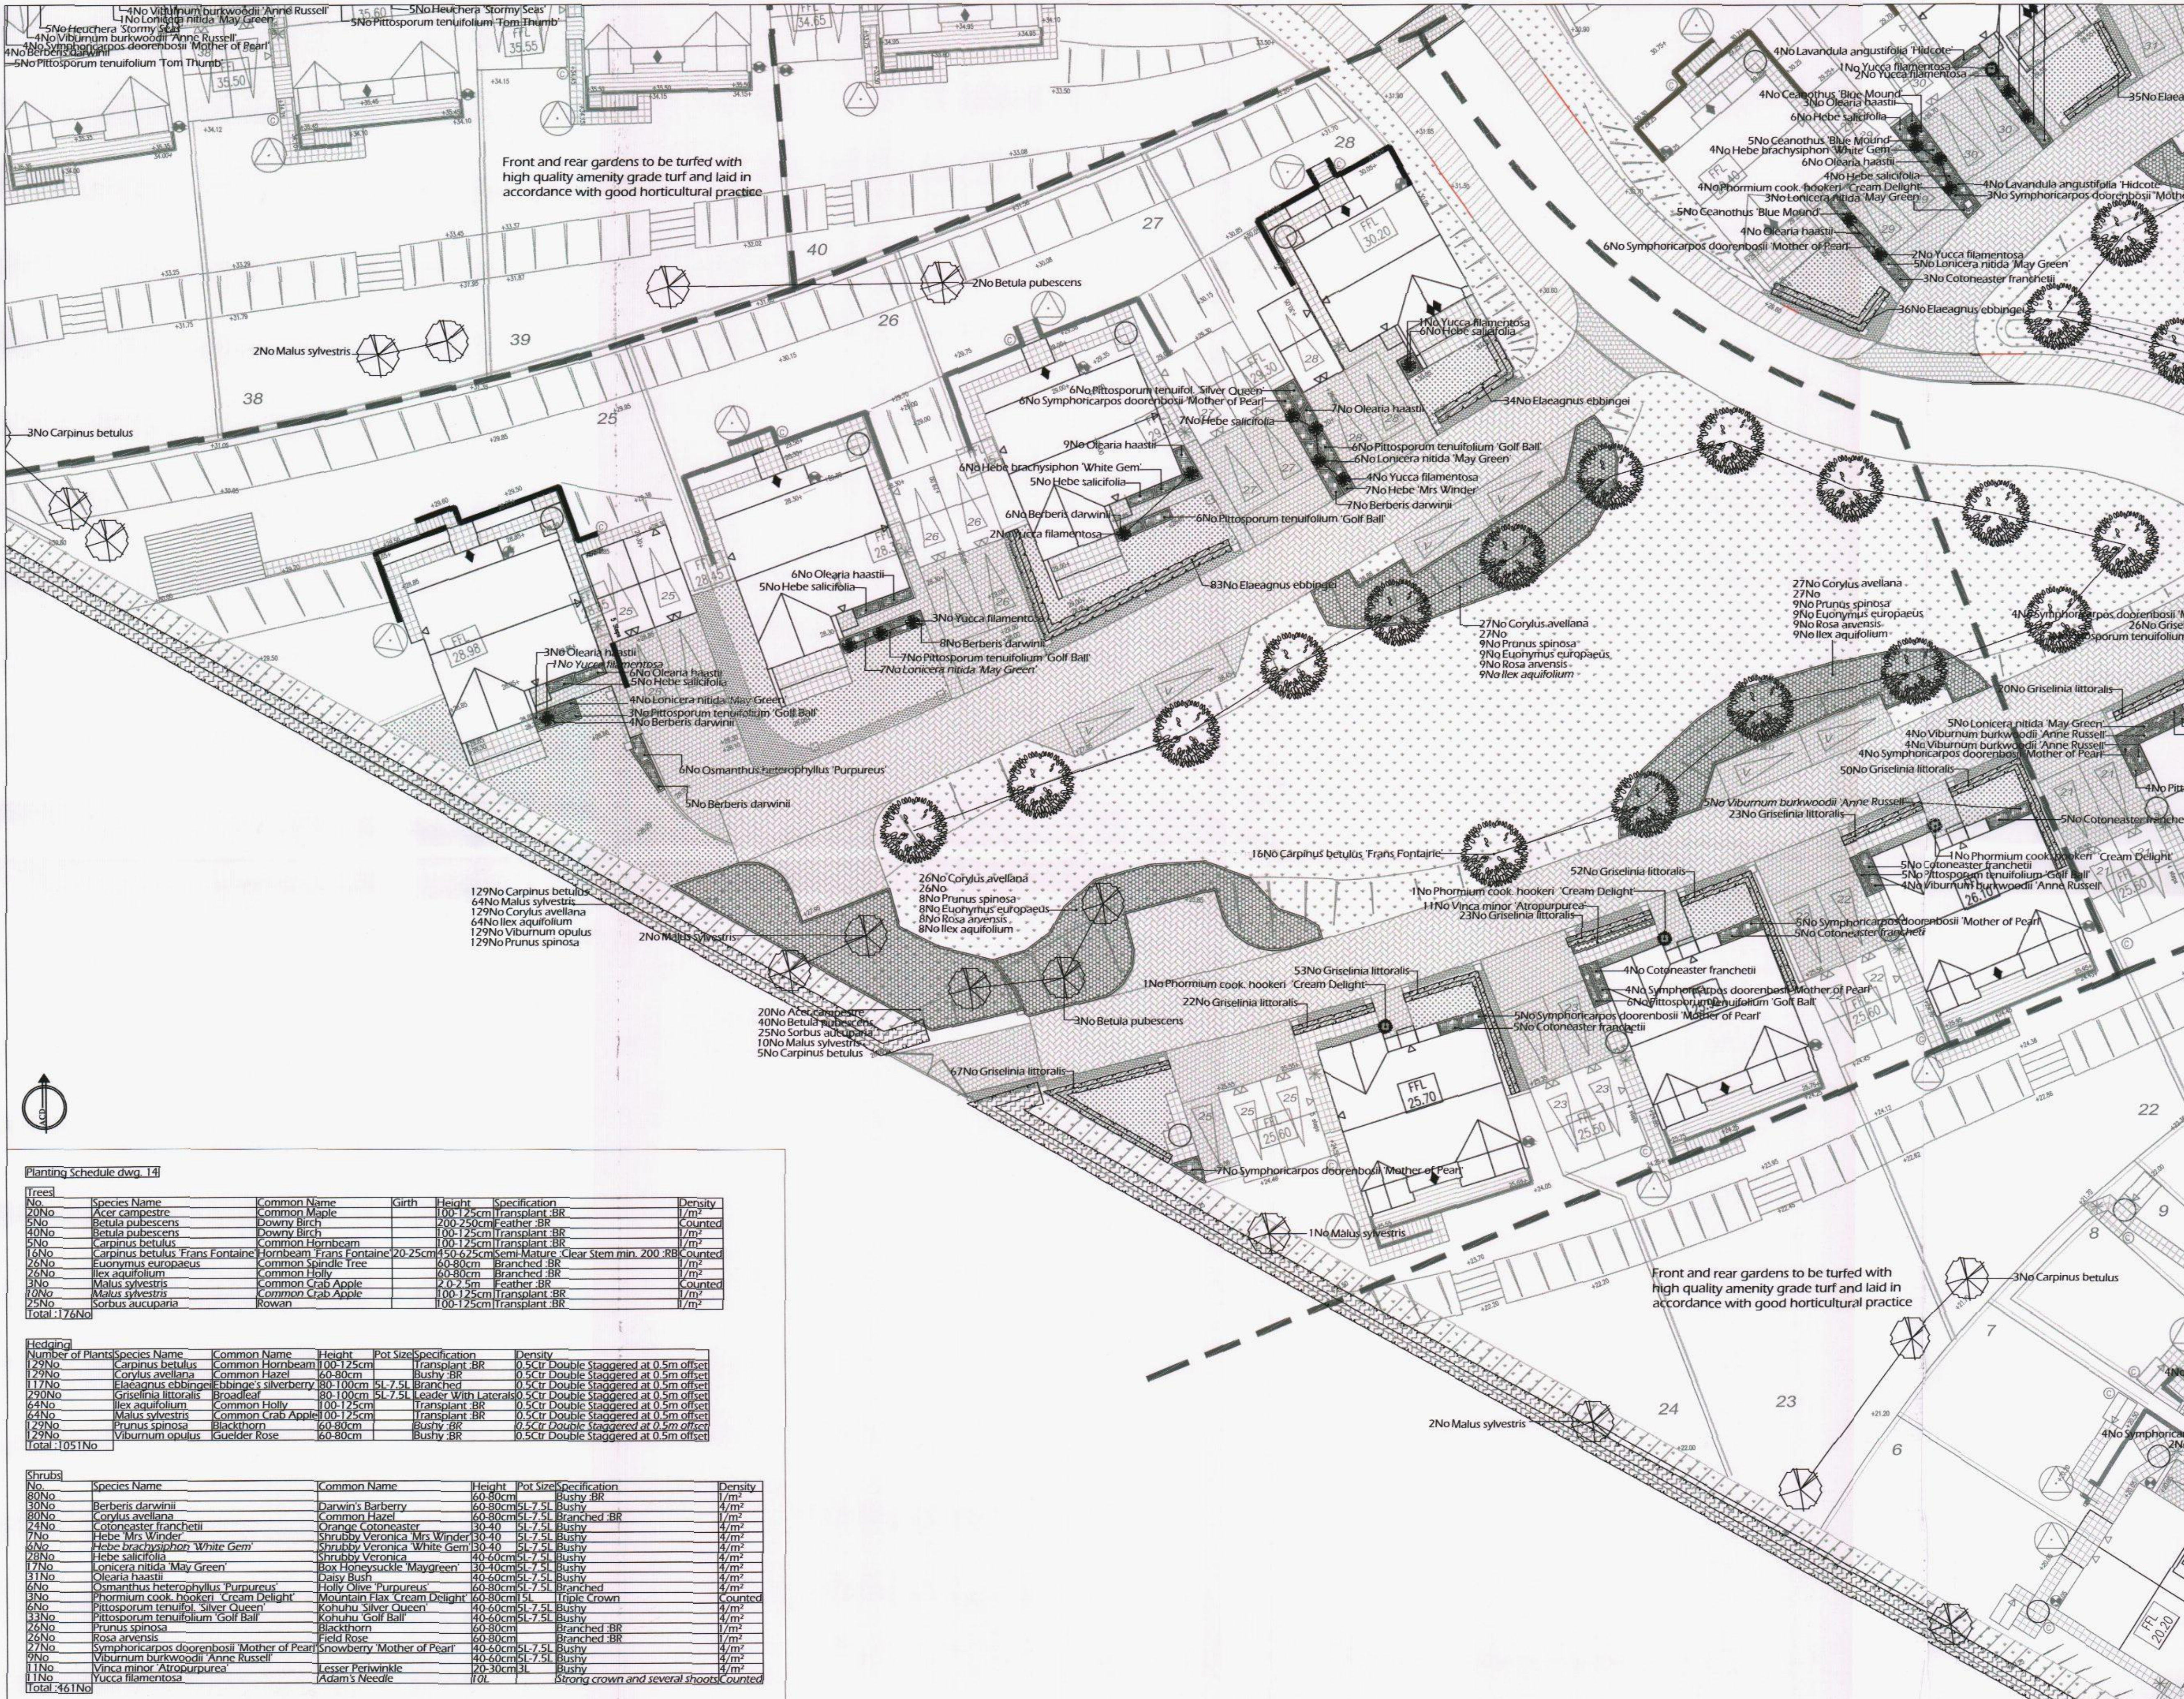

SPECIFICATION
Forestry Commission Practice note 8.
All native species should be of local stock. Native trees and shrubs certified as British Native plant stock.
All planting stock should comply with the Horticultural Trade Association National Plant specification.
All planting preparation, handling, planting & maintenance should be in accordance with CPSE Code for Handling and Establishing plants.
All trees and shrubs to comply with BS 3938 Part 1 1992, planted to BS 4043:1989 and BS 4428:1989. All works generally, to comply with the written Soft Landscape Specification.
Topsoil incorporated into planting beds to be gently mounded towards the centre of each bed to allow for settlement.
Before planting the shrub bed shall be covered with a weed proof membrane and afterwards mulched with a large round gravel top dressing. For beds with native plants and hedgerows bark mulch should be applied with 75mm consolidated thickness of medium textured decorative grade natural pine bark having first been prepared in accordance with the specification.
Free standing hedges shall have a 3 strand galvanised wire and tanalised softwood timber post fence, to BS 1722 Part 2:2000, erected along a line between the two rows of hedge plants.
All existing trees and hedges to be protected in accordance with BS5837:2012 for the duration of the construction period.

NOTE: DO NOT SCALE FROM DRAWING

- Legend**
- Existing trees and vegetation to be retained and protected during construction, brambles and invasive species to be removed. Refer to Tree Survey.
 - Proposed semi mature tree planting within soft landscape. See detail on sheet.
 - Proposed conifer tree planting within soft landscape. See detail on sheet.
 - Proposed feathered tree planting within soft landscape. See detail on sheet.
 - Proposed specimen shrub with clear stem.
 - Proposed specimen shrub planting to receive short angular staking on half standards with expandable tree ties.
 - Proposed specimen plant in container.
 - Proposed hedge planting to be planted in a double staggered row 500mm apart and at 500mm centres in each row. To be maintained at 1.2m height and 1.8m height adjacent to site boundaries.
 - Proposed mixed native hedge planting to be planted in a double staggered row 500mm apart and at 500mm centres in each row. To be maintained at 1.8m height.
 - Proposed shrub planting to be planted into a weed proof membrane to receive 50mm of grey eco aggregate - 20mm.
 - Proposed native shrub mix planting to receive 70mm bark mulch.
 - Proposed amenity grass areas to receive good quality amenity grass swards laid in line with good horticultural practices.
 - Proposed Saline Coastal and Road verges grassland mix (A21) by Germinel Seeds or similar and approved.
 - Proposed long grass areas.
 - Proposed narrow areas of grey eco aggregate - 20mm for top dressing. Laid over a weed proof membrane.
 - Proposed front garden areas to be paved with concrete slabs.
 - Cut lines.

Rev	Date	Details	Drawn
C	06.07.2015	Client comments	AE
B	08.05.2015	Mixes revised in line with foundation details	AK
A	29.01.2015	Open space details added	AK

ACD
Ecology
Arboriculture
Landscape Architecture

ACD Landscape Architect & ACD Ecology
Rothbourne Rail Business Centre, Grange Lane,
Malmesbury, SN16 0ES
Tel: 01666 825646
ACD Arboriculture
Courtney House, Mill Lane, Godingham, GUTHRY COUNCIL
Tel: 01483 425714
ACD (Landscape Architects) Southampton
12 Southgate Street, Winchester, SO23 9BZ
Tel: 01965 855604
www.acdlandscape.co.uk

BARRATT HOMES
scheme: Portsdown Hill
Bedhampton
client: Barratt Southampton
drawing: Landscape Proposals
date: November '14
scale: 1:200@A1
drawing no: BSH18849 14
drawn: AK checked: AW
Copyright of ACD Landscape Architects Ltd. All rights described in Chapter IV of the Copyright, Designs and Patents Act 1988 have been generally asserted. 2011. Copyright of this plan remains with ACD until all fees have been paid in full.