



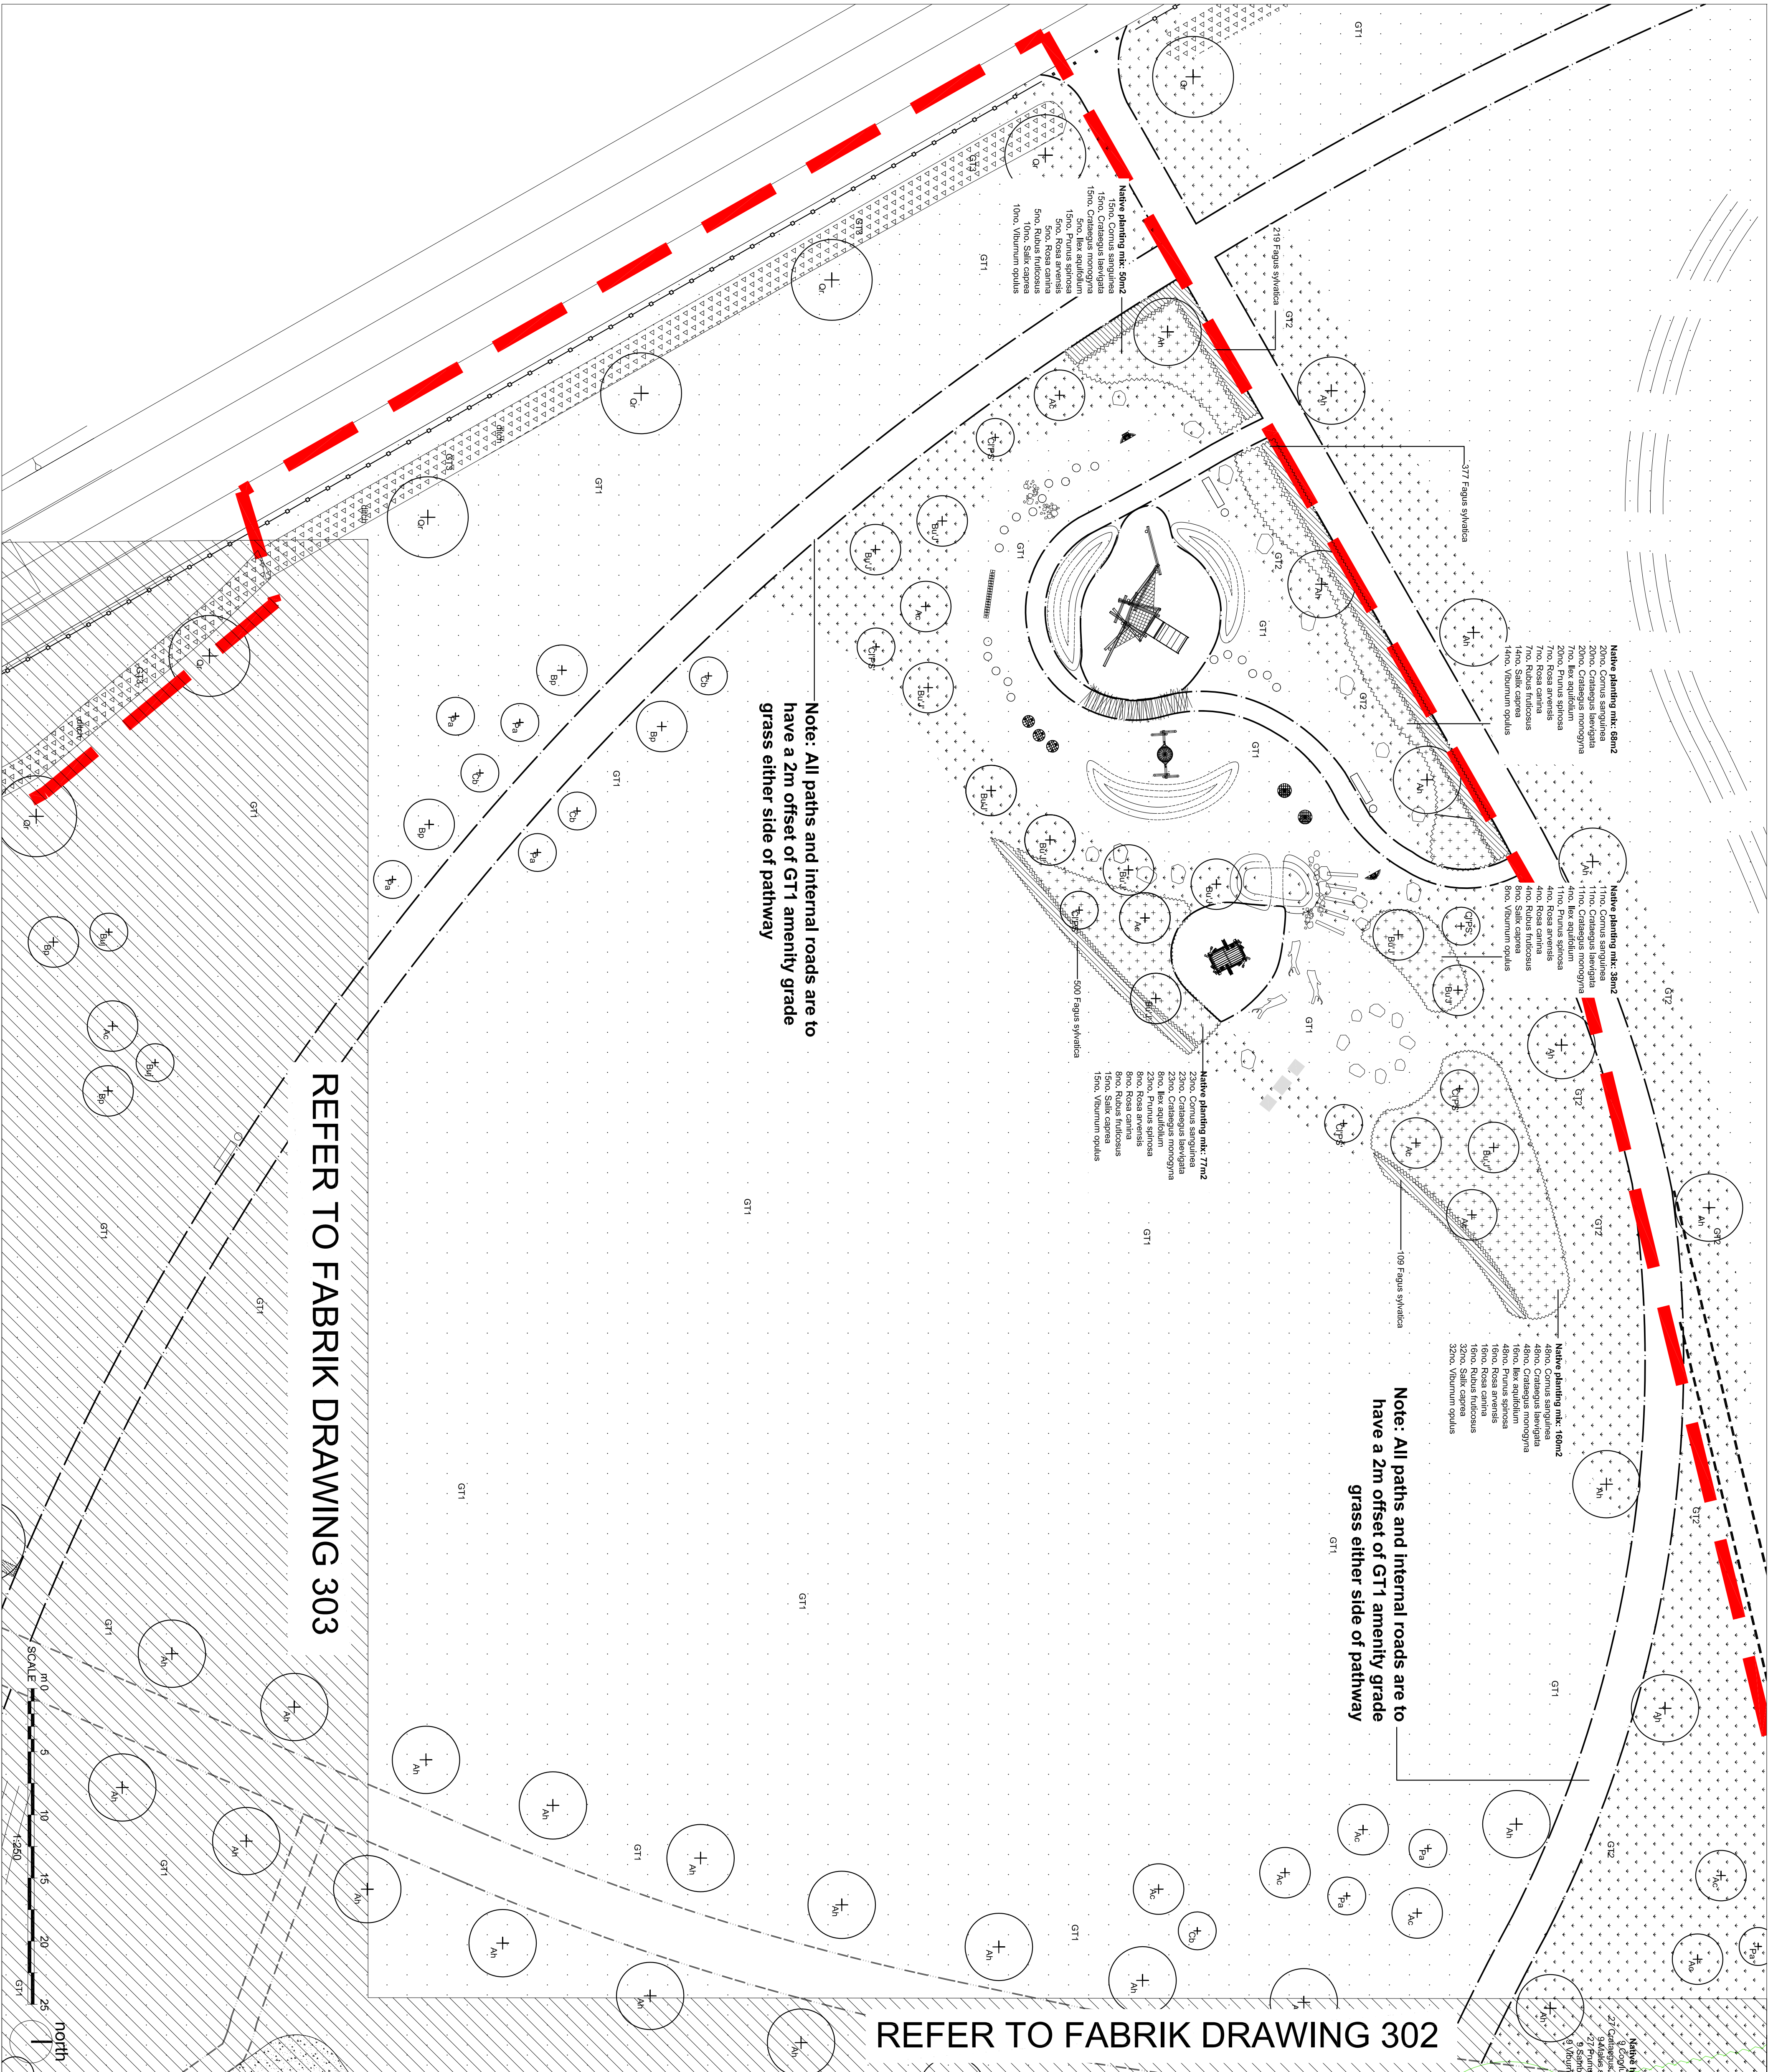

Notes

1. This drawing is the property of Fabrik Ltd. It must not be copied or reproduced without written consent.
2. Only figured dimensions are to be taken from this drawing. All contractors must visit site and be responsible for taking and checking all dimensions related to the works shown on the drawing.

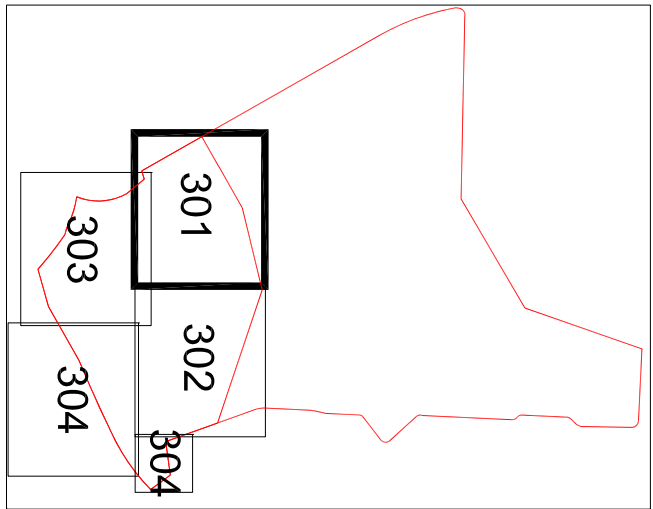

Refer to fabric drawing D2050.L.TPA.300 for legend and plant schedule.
Refer to fabric drawings D2050.L.TPA.200-4 for detailed hard landscape proposals.

Scale	Date	Drawn
1:250 @ A1	November 2014	Kik
Drawing No.	Revision	
D2060 L.TPA.301	B	
☐ Preliminary ☒ Issued for Planning Approval ☐ Issued for Construction		
☐ Issued for Design Information ☐ Issued for Tender ☐ As Built		
Drawing sheet size - A1 Copyright Reserved ©		