


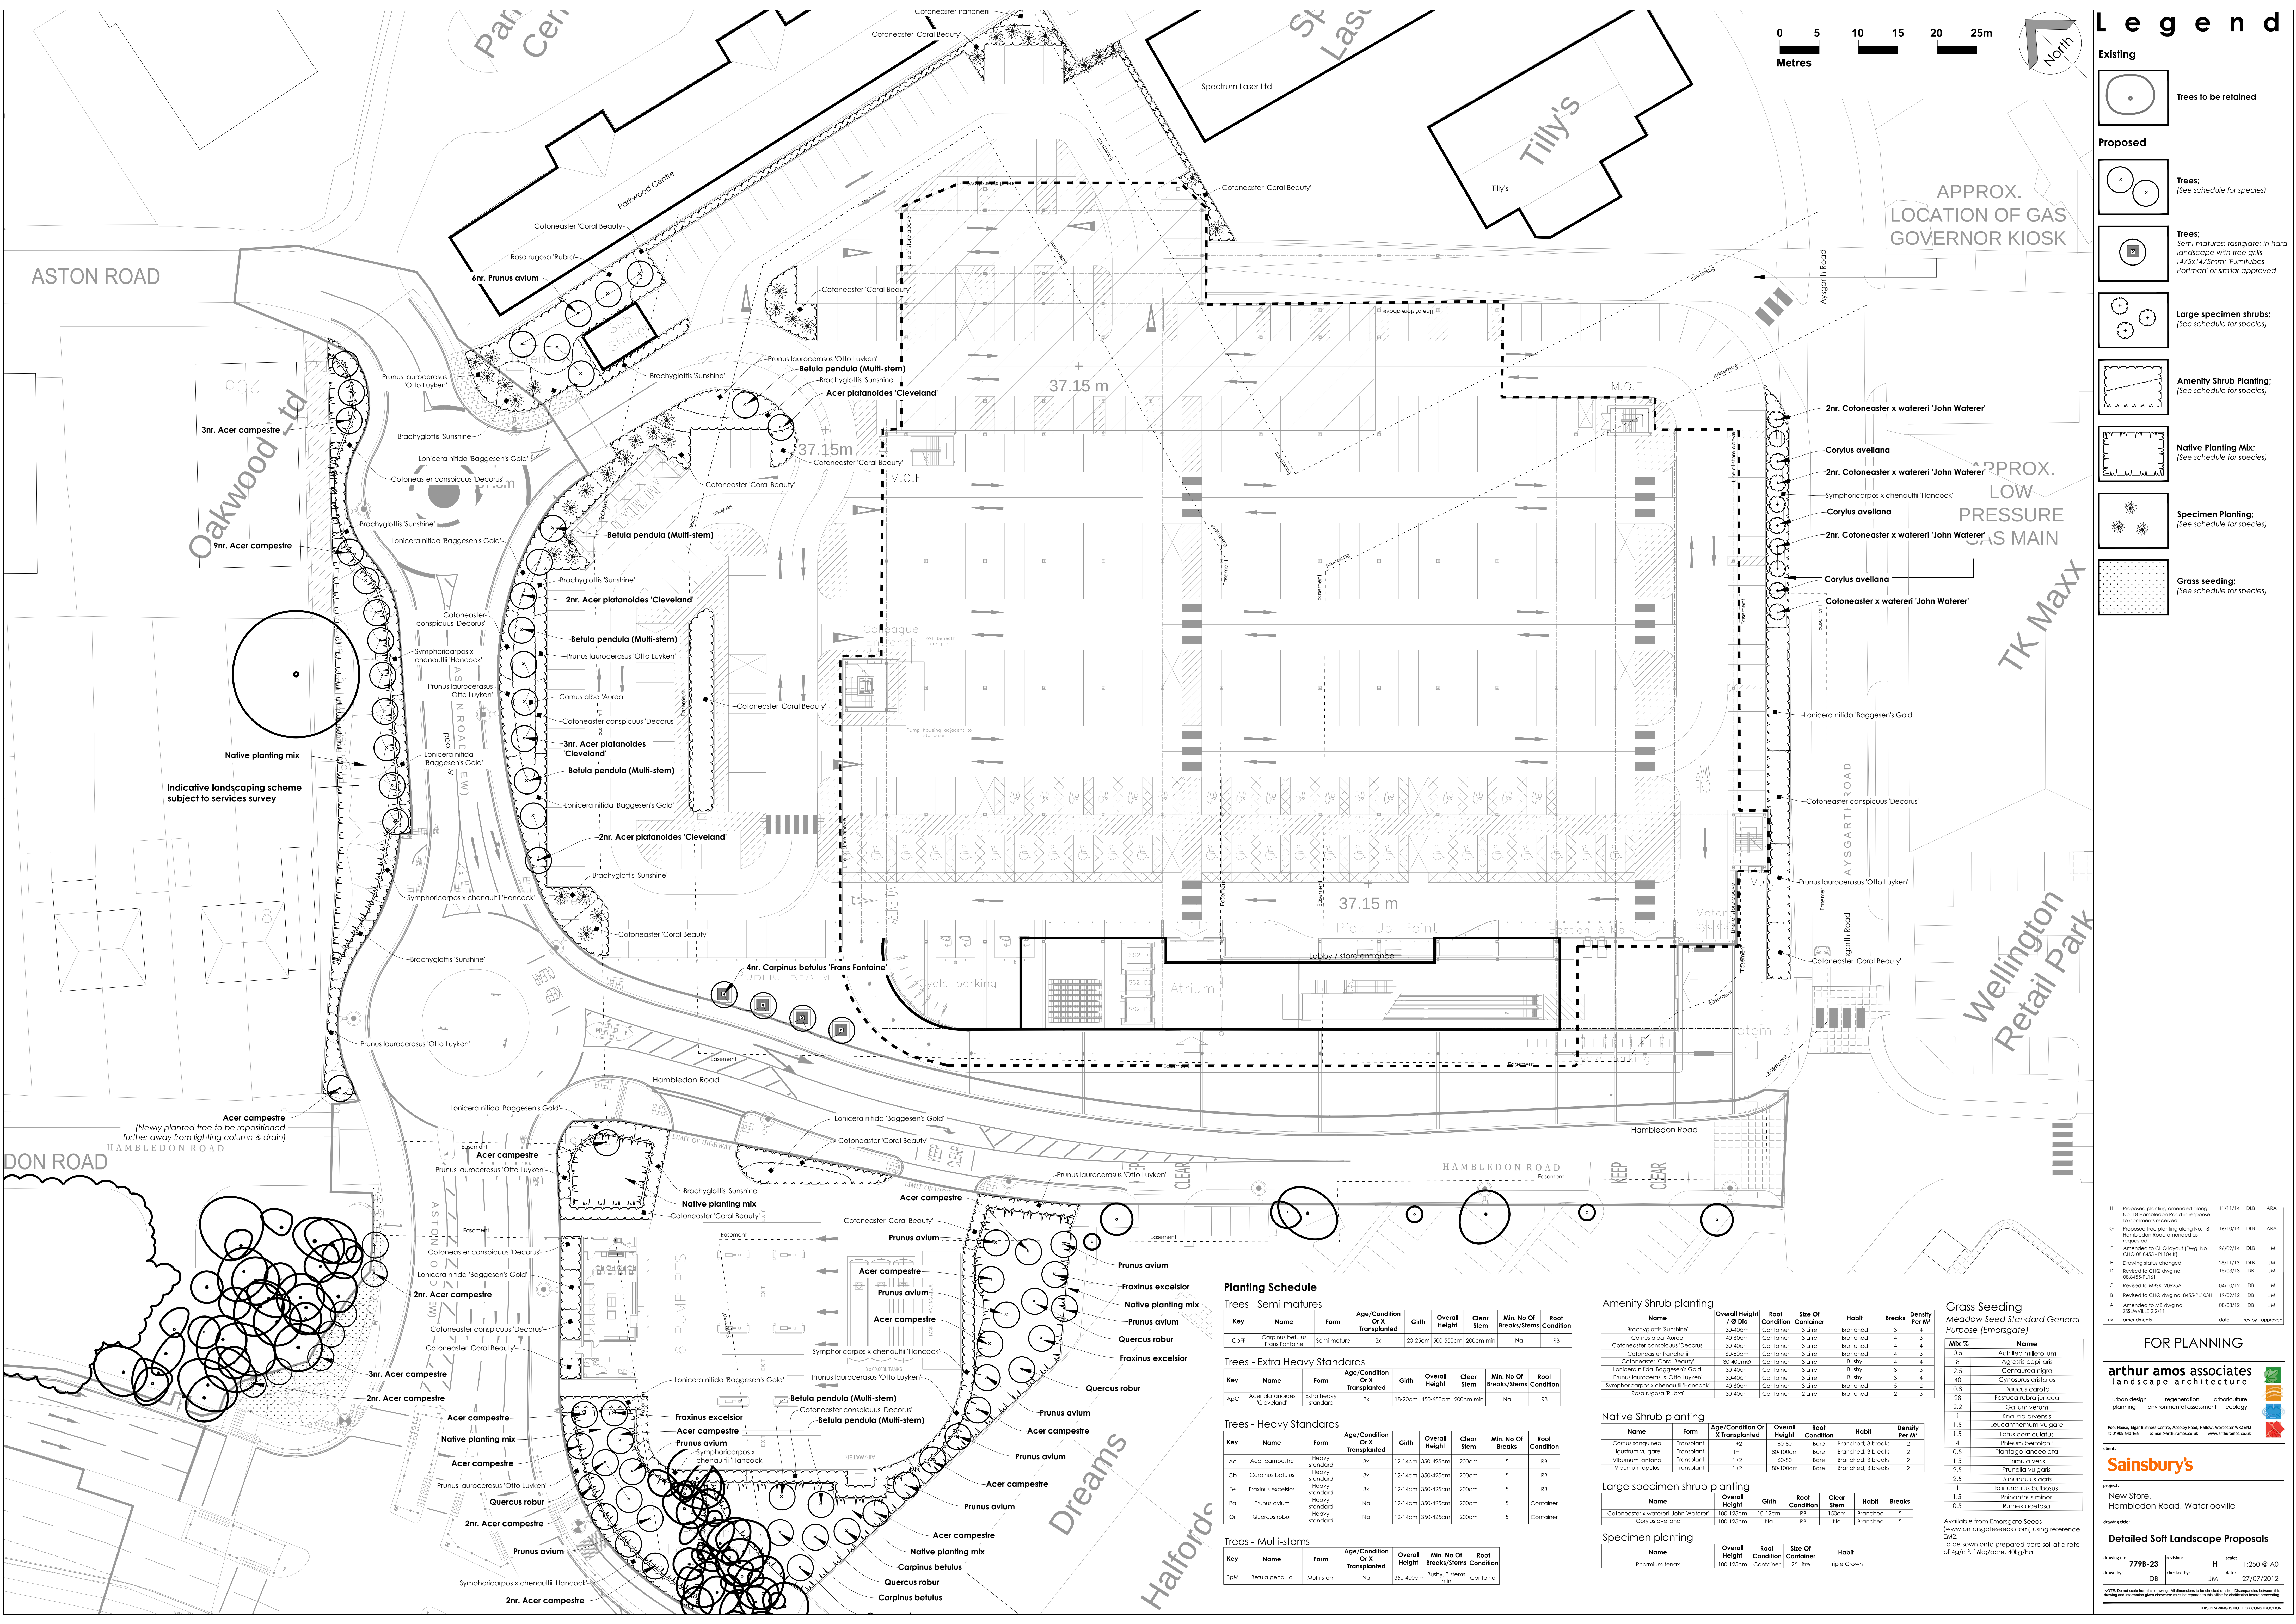

Legend

Existing

Trees to be retained

Proposed

Trees:
(See schedule for species)

Trees:
Semi-matures; fastigate; in hard
landscape with free grills
1475x1475mm; humilubs
Portman or similar approved

Large specimen shrubs;
(See schedule for species)

Amenity Shrub Planting;
(See schedule for species)

Native Planting Mix:
(See schedule for species)

Specimen Planting;
(See schedule for species)

Grass seeding;
(See schedule for species)

H	Proposed planting amended along	11/11/14	DLB	AKA
G	Proposed tree planting along No. 18	16/10/14	DLB	AKA
F	Amended to CHQ layout (Dwg. No.	26/02/14	DLB	JAN
E	Revised to CHQ dwg no. 8455/PL104	15/03/13	DLB	JAN
D	Revised to CHQ dwg no. 8455/PL104	04/10/12	DLB	JAN
C	Revised to CHQ dwg no. 8455/PL104	19/09/12	DLB	JAN
B	Amended to M84 dwg no. 235/PL104	08/08/12	DLB	JAN
A	Amended to M84 dwg no. 235/PL104	08/08/12	DLB	JAN

FOR PLANNING

arthur amos associates
landscape architecture

urban design regeneration arboriculture
planning environmental assessment ecology

Paul Hearn, Roger Hearn, Peter Hearn, Peter Hearn, Peter Hearn
01903 645 166 01903 645 166 01903 645 166 01903 645 166

client:
Sainsbury's

project:
New Store,
Hambleton Road, Waterlooville

drawing no:
7798-23

revision:
D8

checked by:
JM

date:
27/07/2012

scale:
1:250 @ A0

NOTE: The client has the right to request the removal of any or all of the proposed planting and any other measures to be taken to ensure the proposed planting is suitable for the site.

THIS DRAWING IS NOT FOR CONSTRUCTION

Planting Schedule

Trees - Semi-matures

Key	Name	Form	Age/Condition Or X Transplanted	Girth	Overall Height	Clear Stem	Min. No Of Breaks/Stems	Root Condition
CbFF	Cornus alba 'Aurea'	Semi-mature	3x	20-25cm	300-500cm	200cm min	No	RB

Trees - Extra Heavy Standards

Key	Name	Form	Age/Condition Or X Transplanted	Girth	Overall Height	Clear Stem	Min. No Of Breaks/Stems	Root Condition
ApC	Acer platanoides 'Cleveland'	Extra heavy standard	3x	18-20cm	450-550cm	200cm min	No	RB

Trees - Heavy Standards

Key	Name	Form	Age/Condition Or X Transplanted	Girth	Overall Height	Clear Stem	Min. No Of Breaks/Stems	Root Condition
Ac	Acer campestre	Heavy standard	3x	12-14cm	350-425cm	200cm	5	RB
Cb	Cornus betulus	Heavy standard	3x	12-14cm	350-425cm	200cm	5	RB
Fb	Fraxinus excelsior	Heavy standard	3x	12-14cm	350-425cm	200cm	5	RB
Pa	Prunus avium	Heavy standard	3x	12-14cm	350-425cm	200cm	5	RB
Qr	Quercus robur	Heavy standard	3x	12-14cm	350-425cm	200cm	5	RB

Trees - Multi-stems

Key	Name	Form	Age/Condition Or X Transplanted	Girth	Overall Height	Min. No Of Breaks/Stems	Root Condition
BpM	Betula pendula	Multi-stem	No	350-400cm	350-425cm	Bushy, 3 stems min	Container

Amenity Shrub planting

Name	Overall Height / Ø Dia	Root Condition	Size Of Container	Habit	Breaks	Density Per M²
Brachyglottis 'Sunshine'	30-40cm	Container	3 Litre	Branched	3	4
Cornus alba 'Aurea'	40-60cm	Container	3 Litre	Branched	4	3
Cotoneaster conspicuus 'Decorus'	30-40cm	Container	3 Litre	Branched	4	4
Cotoneaster franchetti	60-80cm	Container	3 Litre	Branched	4	3
Cotoneaster 'Coral Beauty'	30-40cm	Container	3 Litre	Bushy	4	4
Lonicera nitida 'Baggesen's Gold'	30-40cm	Container	3 Litre	Bushy	3	3
Prunus laurocerasus 'Otto Luyken'	30-40cm	Container	3 Litre	Bushy	3	4
Symphoricarpos x chenaultii 'Hancock'	40-60cm	Container	3 Litre	Branched	5	2
Rosa rugosa 'Rubra'	30-40cm	Container	2 Litre	Branched	2	3

Native Shrub planting

Name	Age/Condition Or X Transplanted	Overall Height	Root Condition	Habit	Density Per M²
Cornus sanguinea	Transplant	1+2	Bare	Branched, 3 breaks	2
Ligustrum vulgare	Transplant	1+3	Bare	Branched, 3 breaks	2
Viburnum lantana	Transplant	1+2	Bare	Branched, 3 breaks	2
Viburnum opulus	Transplant	1+2	Bare	Branched, 3 breaks	2

Large specimen shrub planting

Name	Overall Height	Girth	Root Condition	Clear Stem	Habit	Breaks
Cotoneaster x watereri 'John Waterer'	100-125cm	10-12cm	RB	150cm	Branched	5
Corylus avellana	100-125cm	No	RB	No	Branched	5

Specimen planting

Name	Overall Height	Root Condition	Size Of Container	Habit
Phormium tenax	100-125cm	Container	20 Litre	Triple Crown

Grass Seeding

Meadow Seed Standard General Purpose (Emorsgate)

Mix %	Name
0.5	Achillea millefolium
1.5	Agrostis capillaris
8	Centaurea nigra
2.5	Cynosurus cristatus
40	Dracontium vulgare
0.8	Festuca rubra juncea
2.2	Galium verum
1	Knautia cyparissia
1.5	Lotus corniculatus
4	Phleum pratense
0.5	Plantago lanceolata
1.5	Primula veris
2.5	Prunella vulgaris
2.5	Ranunculus acris
1	Ranunculus bulbosus
1.5	Rhinanthus minor
0.5	Rumex acetosa

Available from Emorsgate Seeds
(www.emorsgate.co.uk) using reference
EAG.
To be sown onto prepared bare soil at a rate
of 40g/m². 16kg/acre. 40kg/ha.