




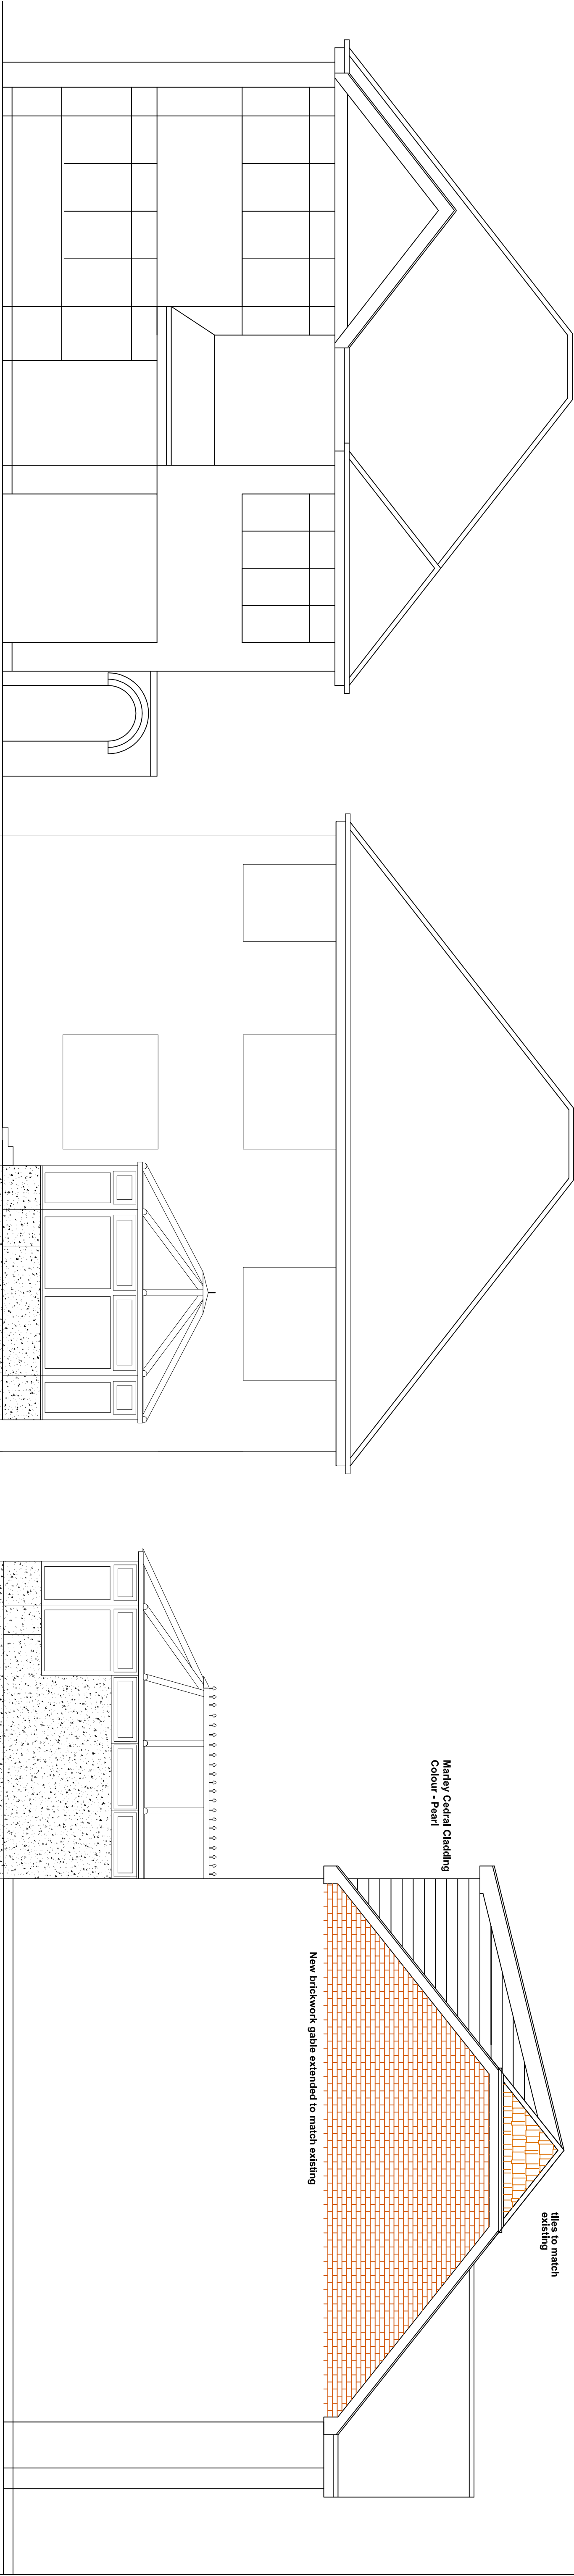

Existing South elevation

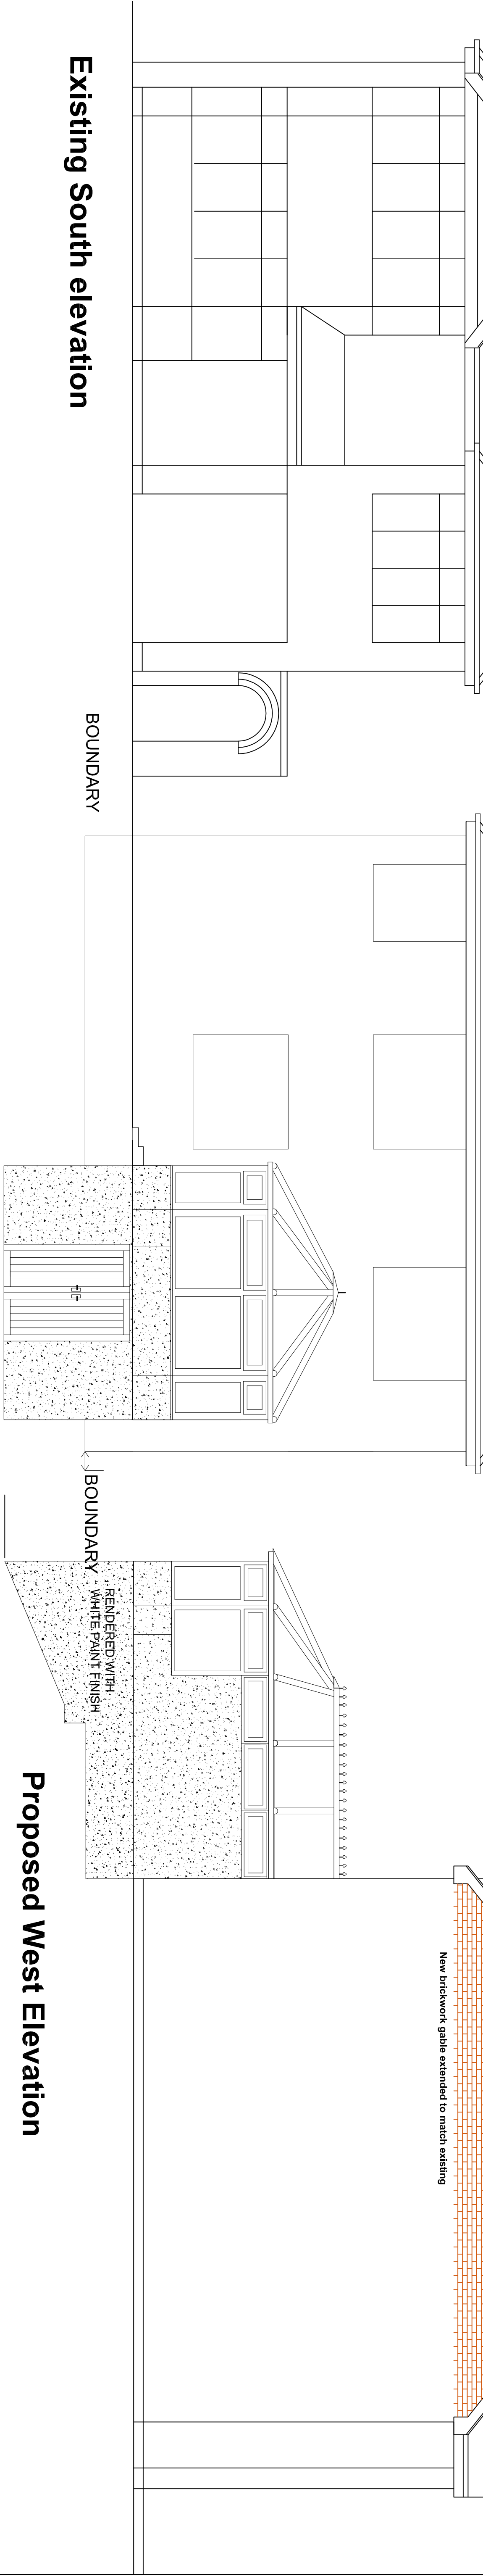


Ex. North Elevation

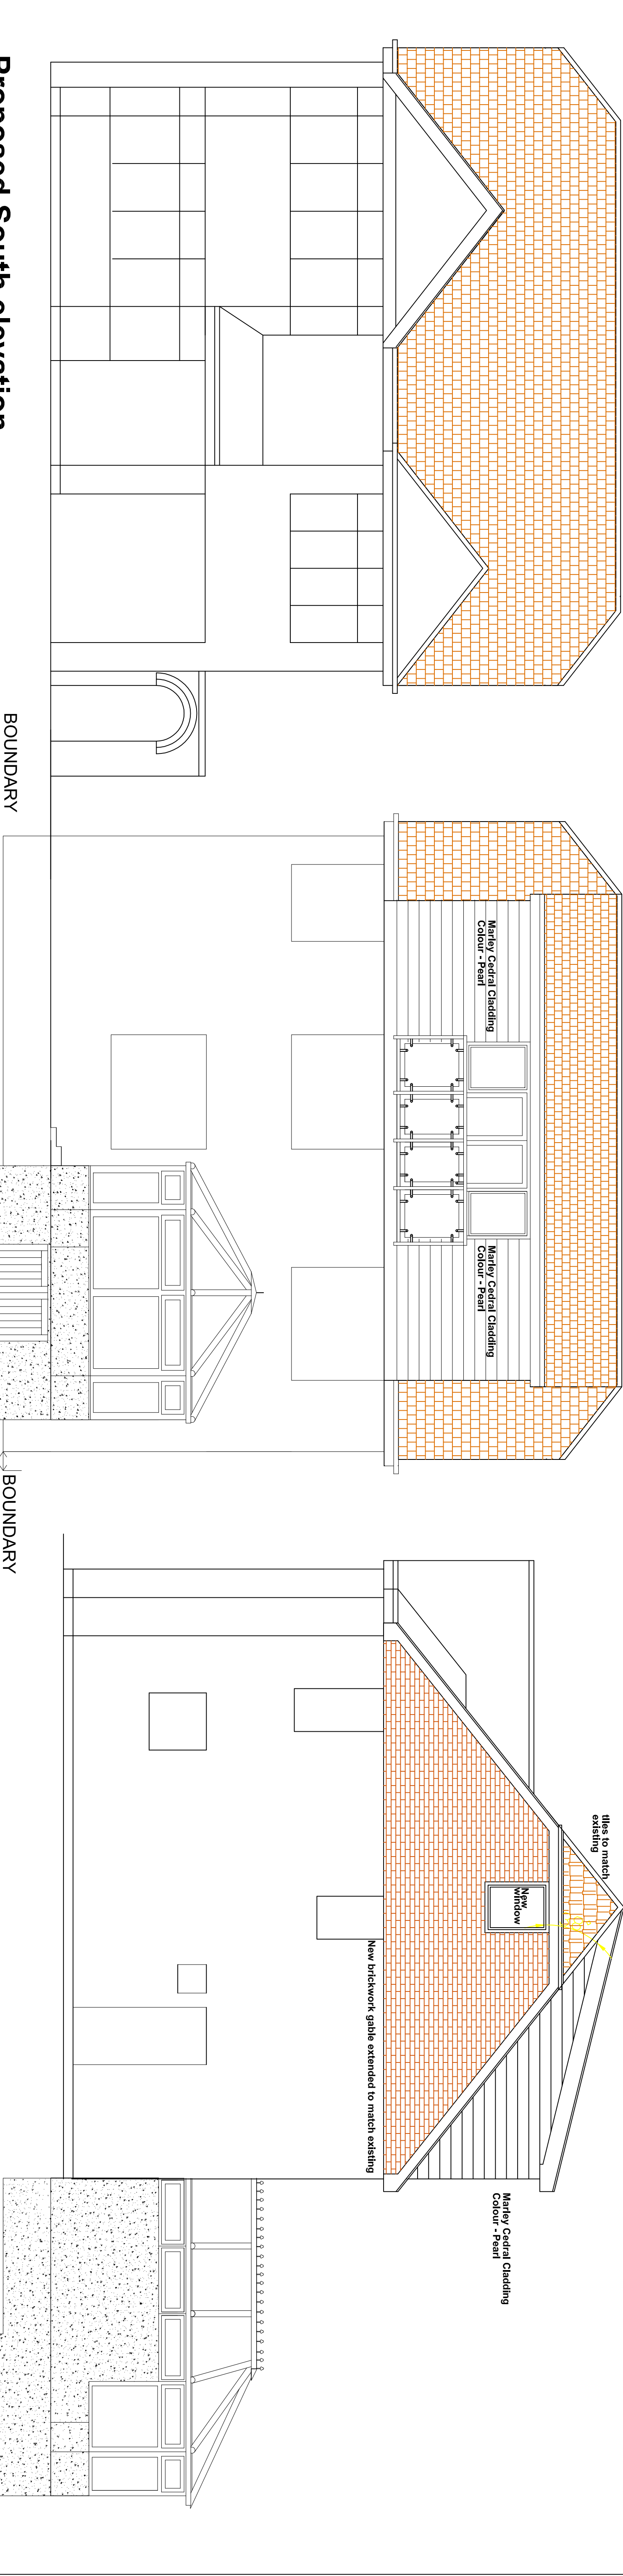

Proposed South elevation

Proposed East Elevation

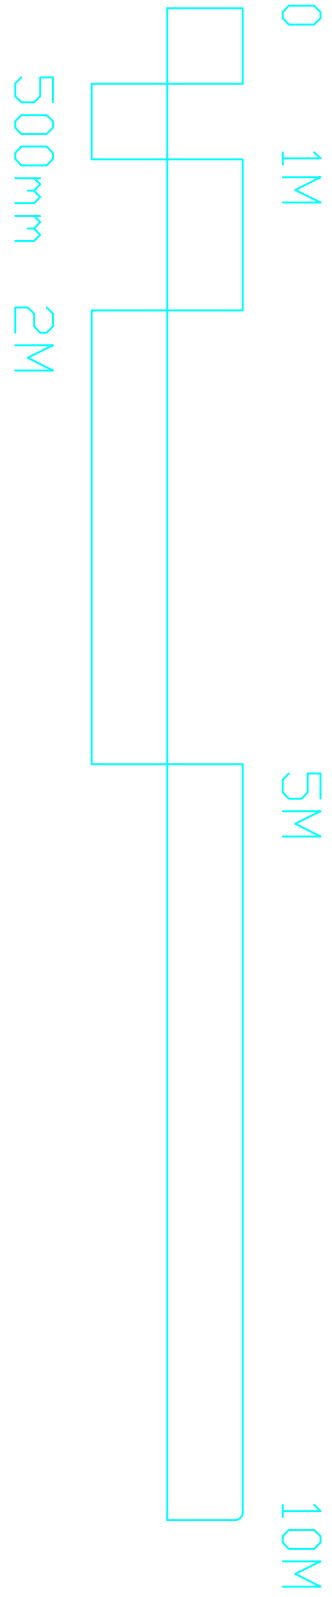

Proposed North Elevation