


Front Lawn Recreation Ground

Artificial Turf Pitch

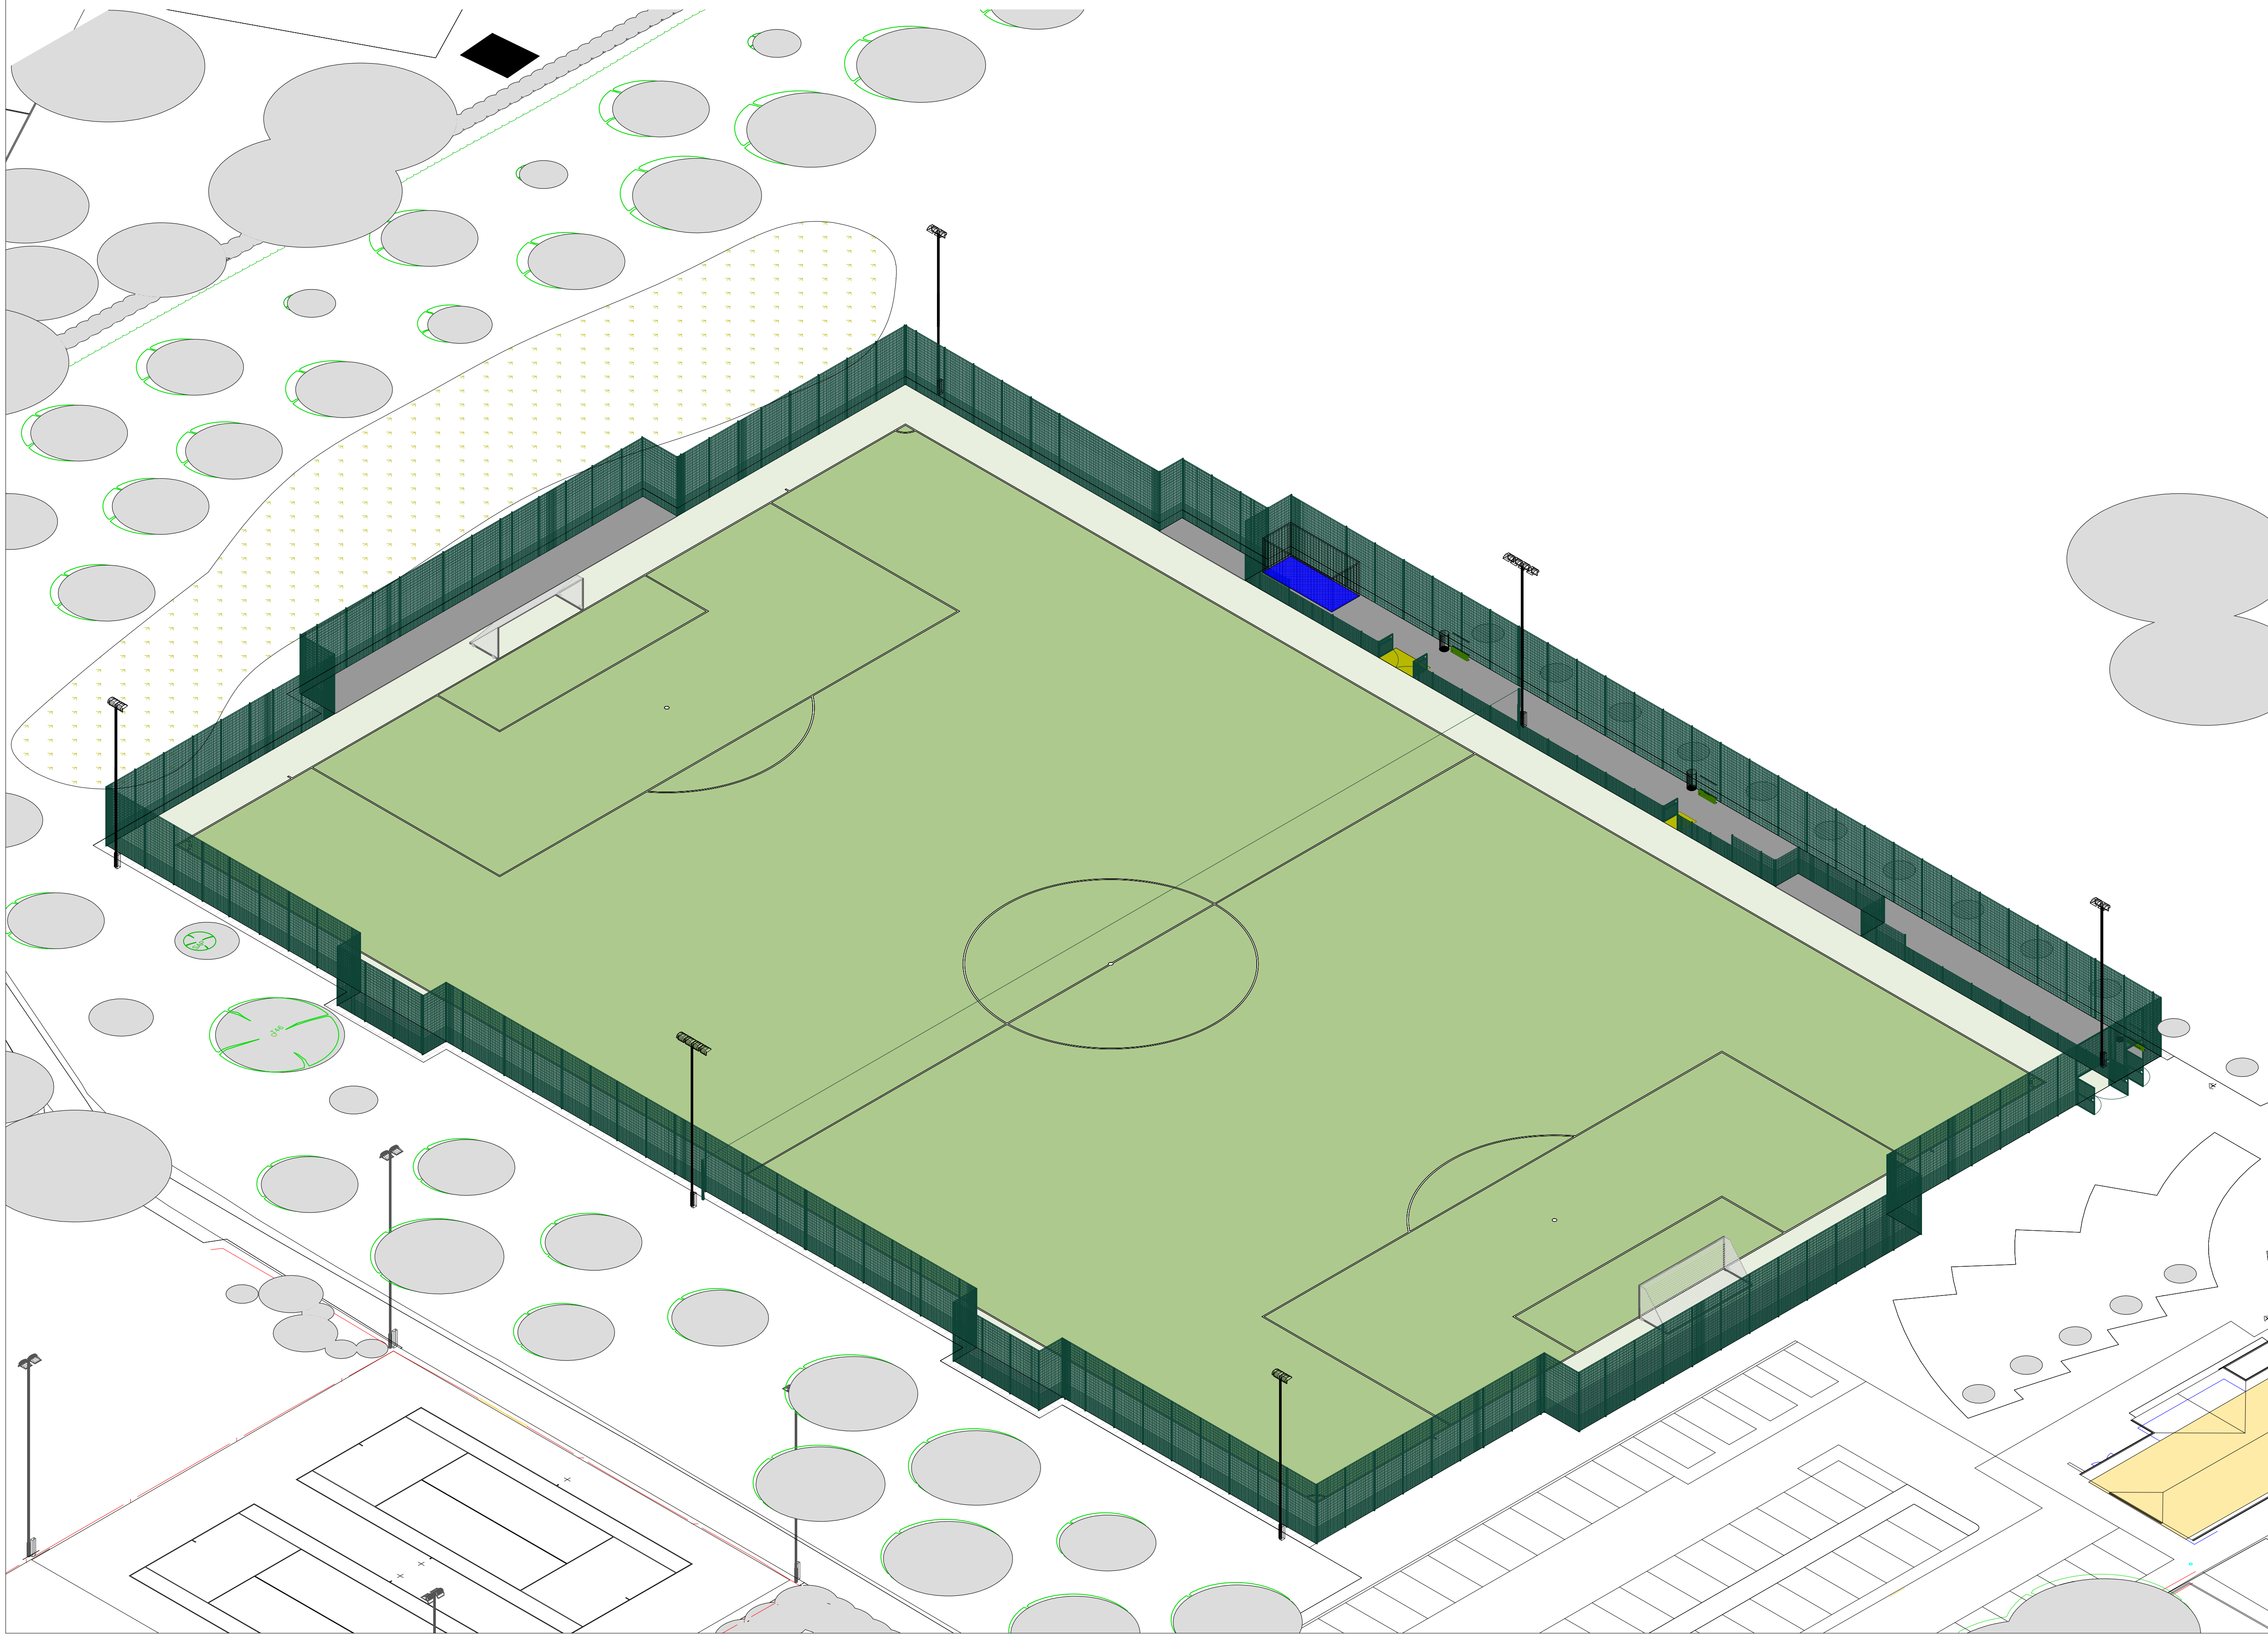



CONSULTANTS
Surfacing Standards Ltd
1a Park House, Colby
Northants NN17 5DU
01536 400 012

1 - DO NOT SCALE FROM DRAWING. ALL DIMENSIONS TO BE CHECKED ON SITE PRIOR TO COMMENCEMENT OF WORKS.
2 - THIS DRAWING IS COPYRIGHT TO SURFACING STANDARDS LTD
3 - ALL PERSONNEL SHOULD BE AWARE OF THE HEALTH AND SAFETY PLAN WHICH IS RETAINED IN THE SITE MANAGERS OFFICE


NOTES

00	PLANNING ISSUE	WB	02.10.15
REV	DESCRIPTION	BY	CHK DATE



Surfacing Standards Limited
SPORTS PITCH CONSULTANTS

KEY PLAN

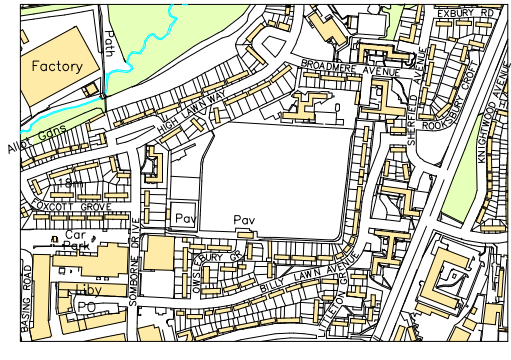

AUTHOR

Wesley Bugg

TITLE

Front Lawn Recreation Ground
Artificial Turf Pitch
ATP Isometric View

PROJECT	SCALE	SIZE
SSL1982	NTS	A1
DRAWING No	REVISION	
03	00	