



14-006-02A


Part 3

Drawings Only

DRAWINGS

DRAWINGS

P:\14-006 - Market Parade, Havant\Tech\Acad\Drawings\14-006-004 Car Park Access Visibility Splay.dwg

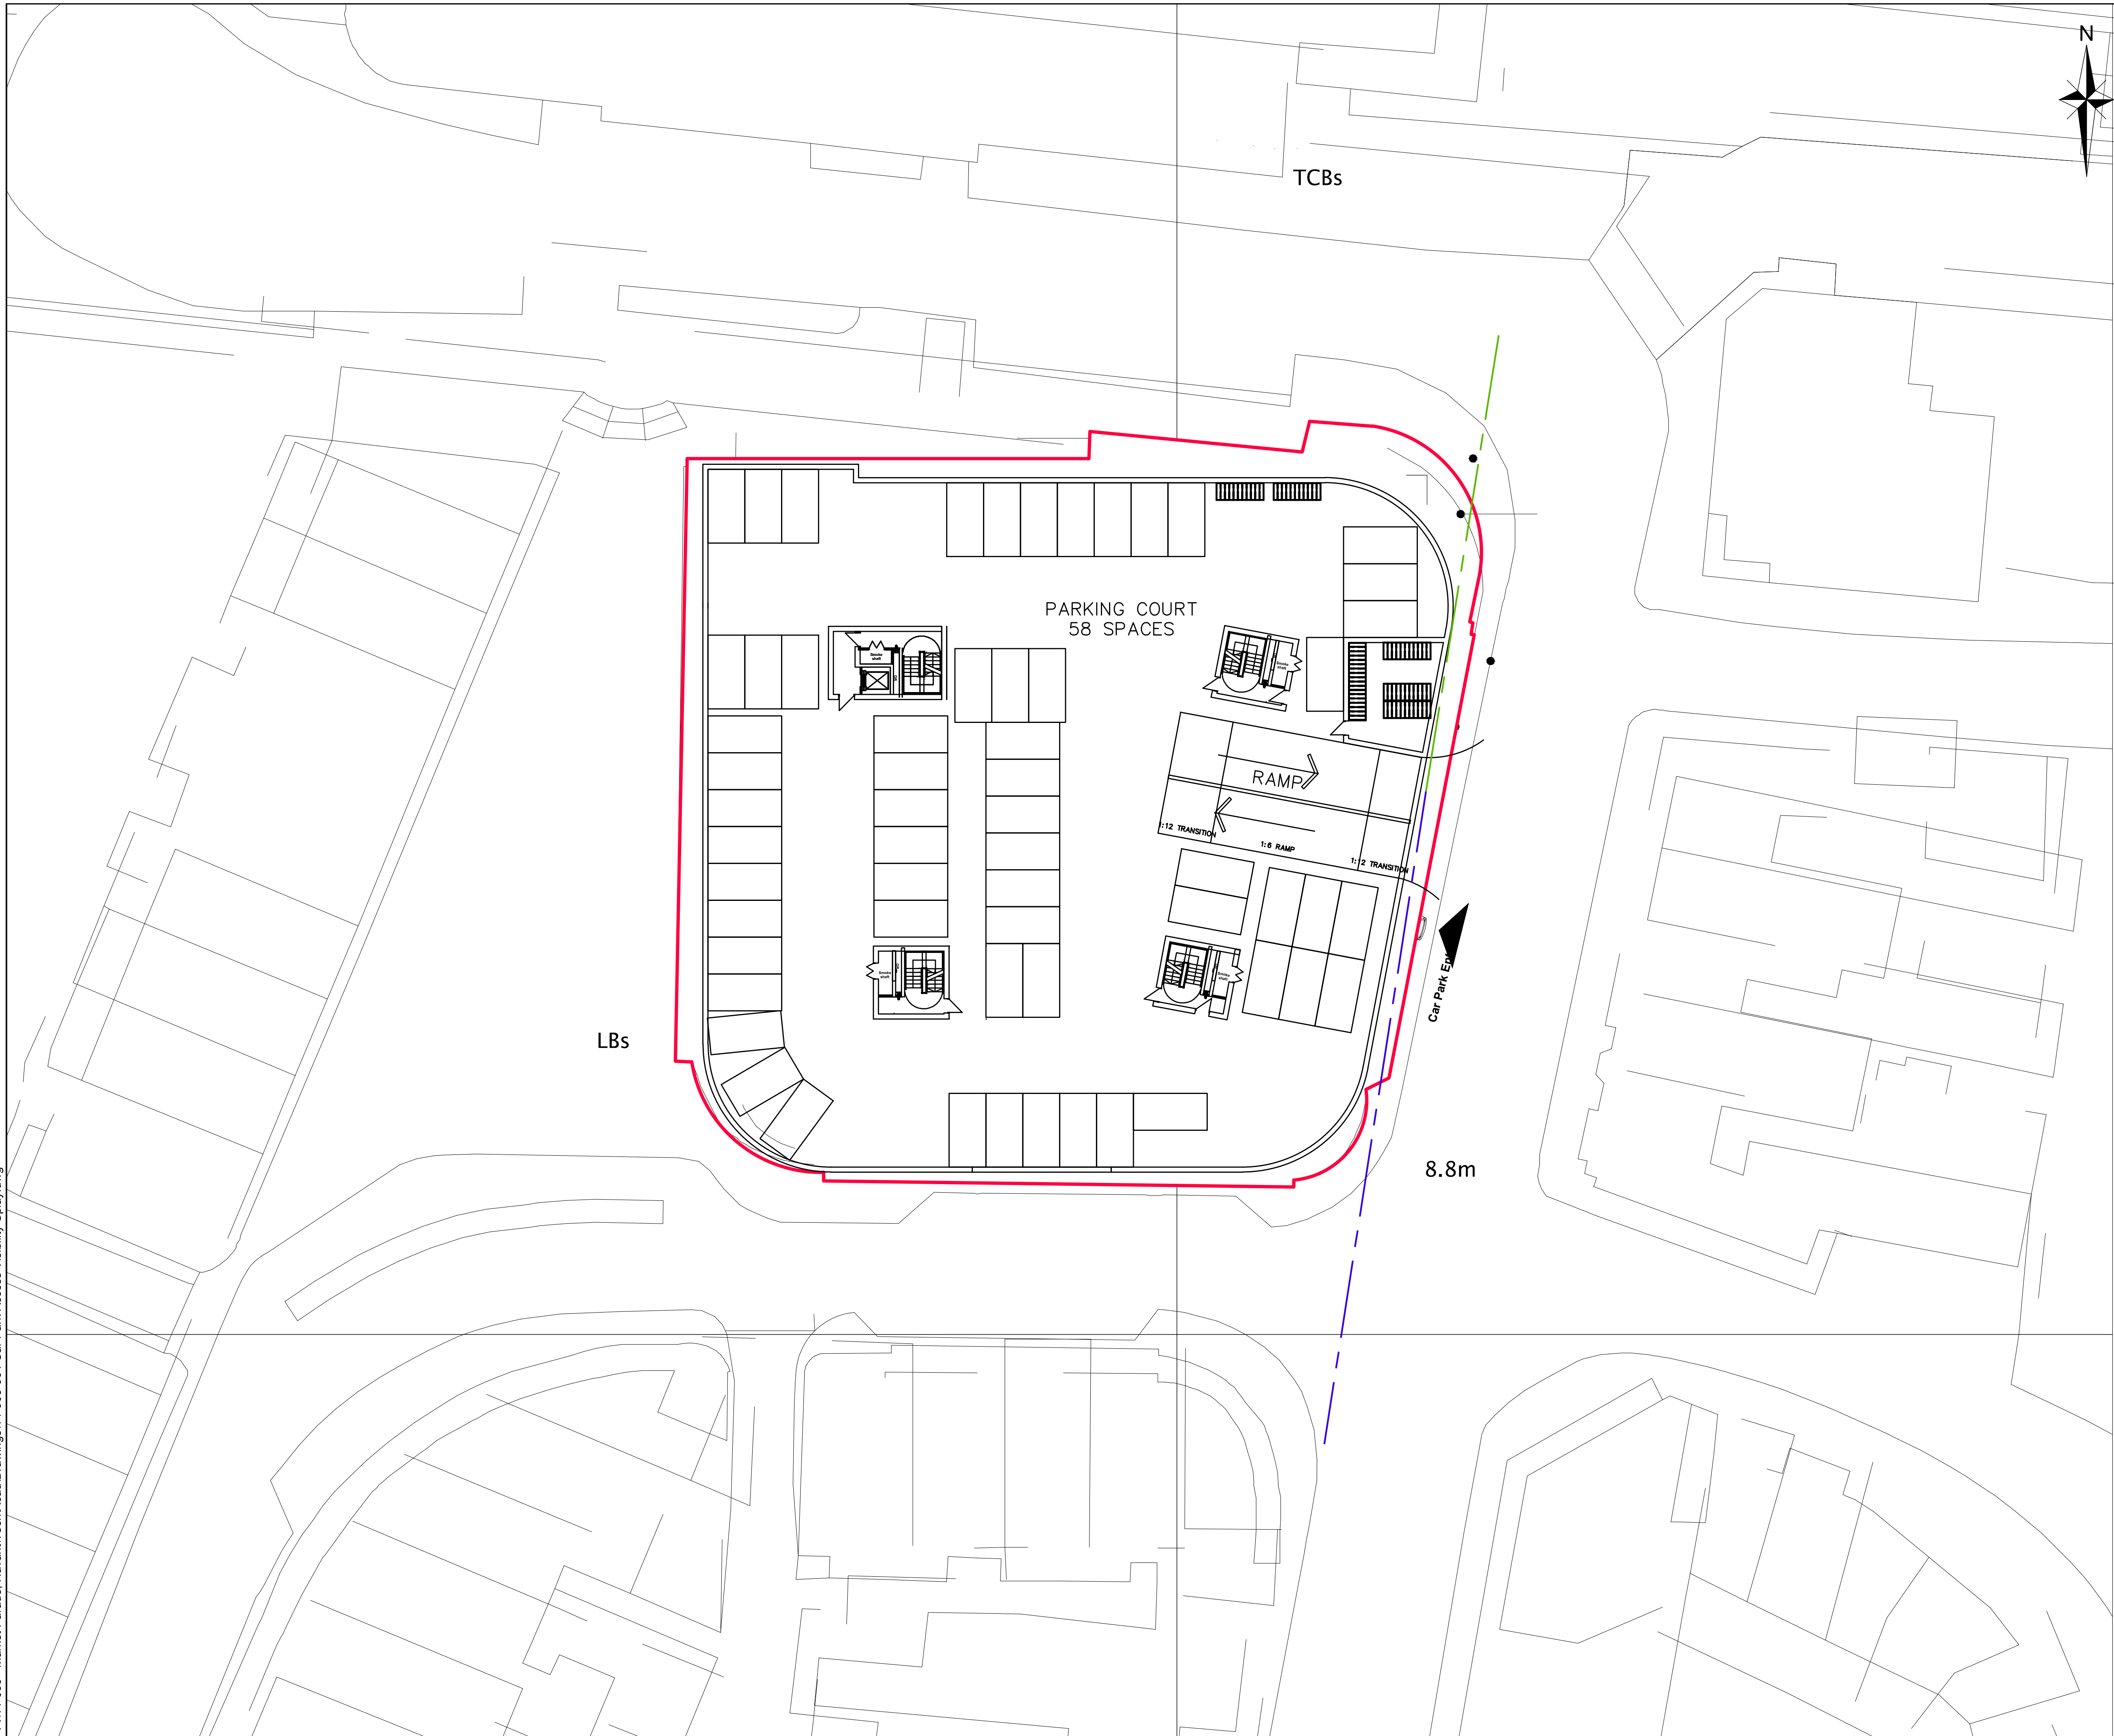

NOTES

KEY

- SITE BOUNDARY
- 2.4m x 30m VISIBILITY SPLAY (23mph MFS)
- 2.4m x 43m VISIBILITY SPLAY (30mph MFS)

Rev	Amendments	Dm	Chk	App	Date

Odyssey Markides

Tuscany House
White Hart Lane
Basingstoke
Hampshire RG21 4AF

Telephone: 01256 331144
Fax: 01256 331134
E: enquiries@odysseymarkides.com
W: www.odysseymarkides.com

Job Title
**MARKET PARADE, HAVANT
HAMPSHIRE**

Drawing Title
**CAR PARK ACCESS
VISIBILITY SPLAY**

Client
**HAMPSHIRE & REGIONAL
PROPERTY GROUP**

Scale	Date	Designed
1:200@A1	JULY 15	MS

Drawn	Checked	Approved
MS	MS	SRD

Job No	Drawing No	Rev
14-006	14-006/004	-

