


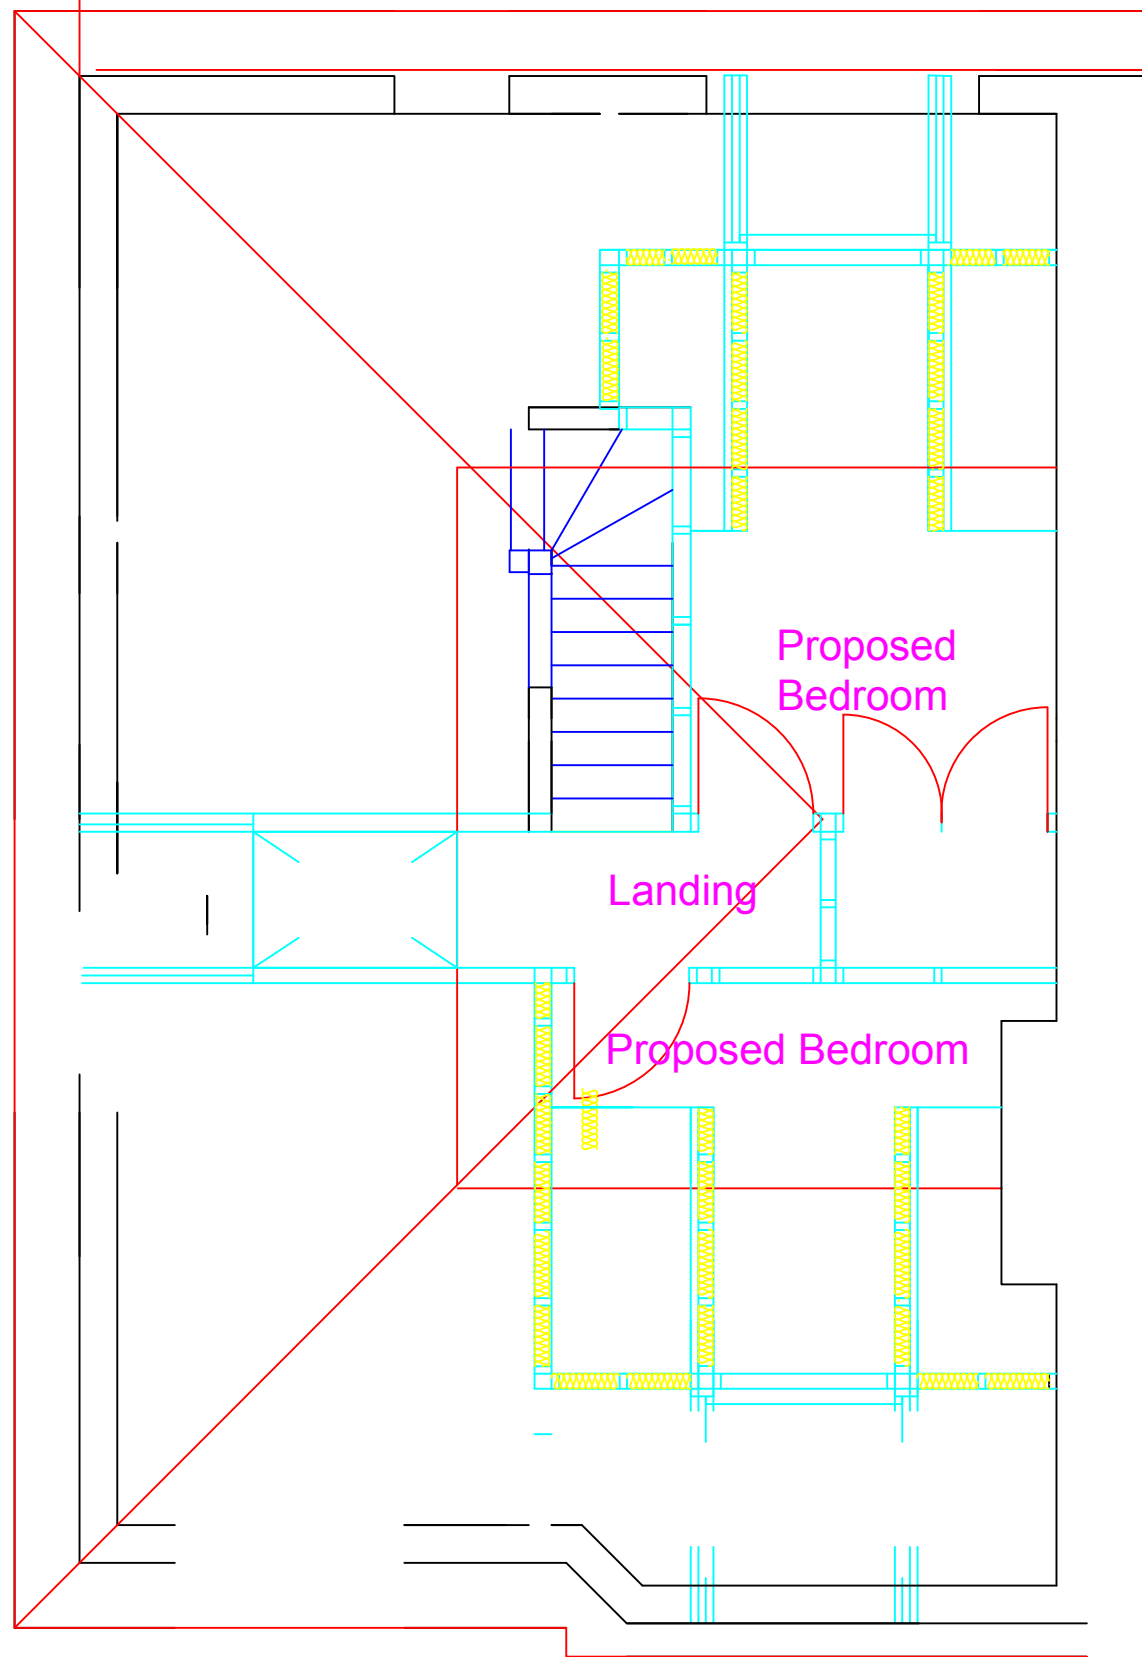

FIRST FLOOR PLAN (As Proposed)