



Front Lawn Recreation Ground


Artificial Turf Pitch

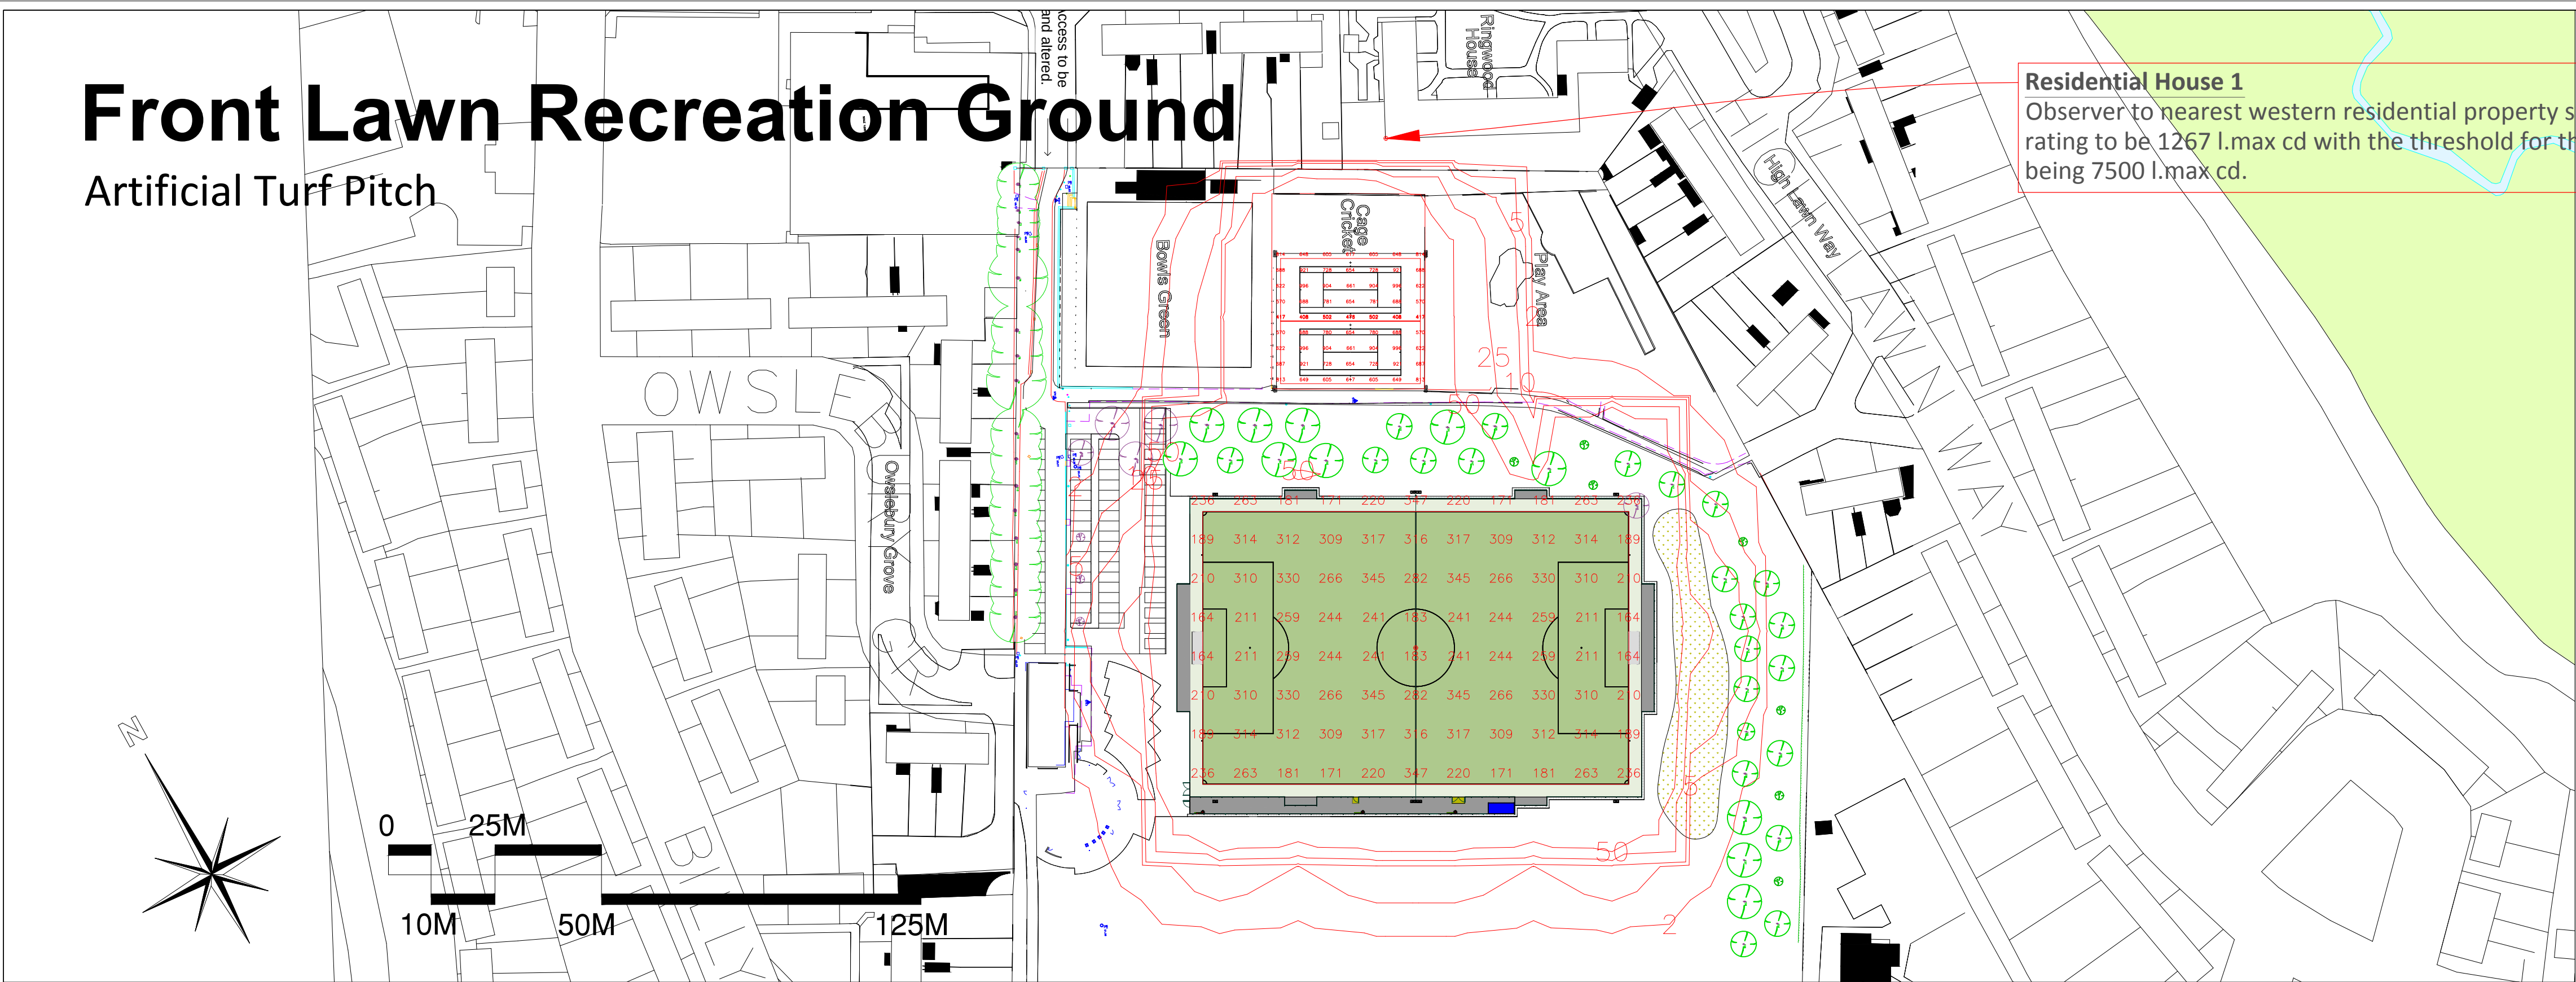

FA Competitive Full Sized Football Floodlighting Scheme - Scale 1:1000
Horizontal Illuminance and Spillage

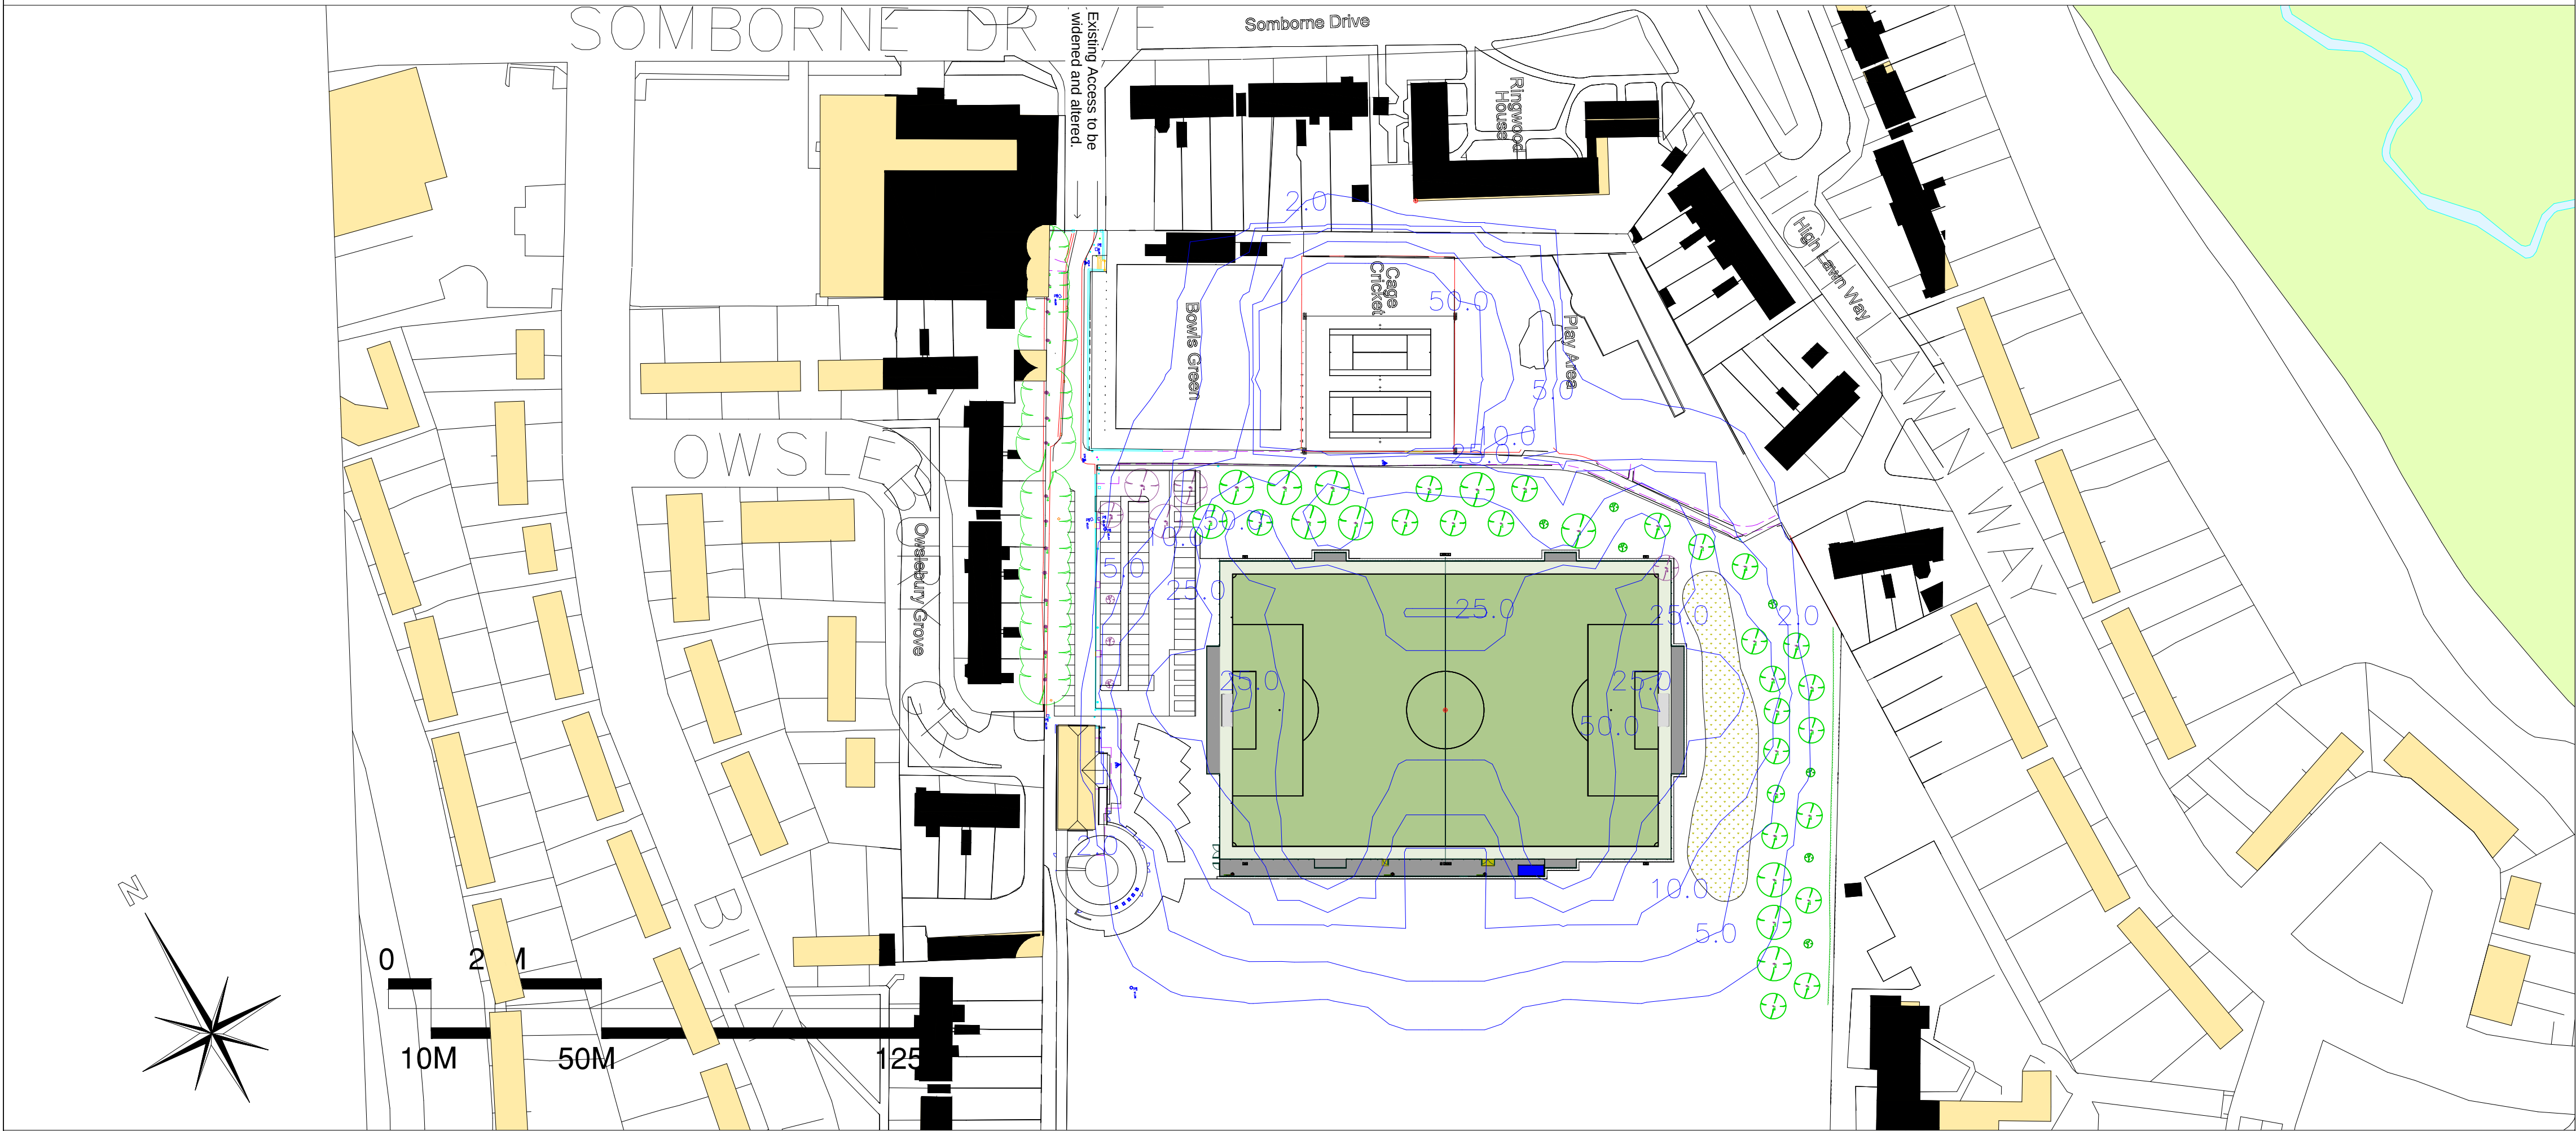

FA Competitive Full Sized Football Floodlighting Scheme - Scale 1:1000
Vertical Illuminance and Spillage at 1.75m Height

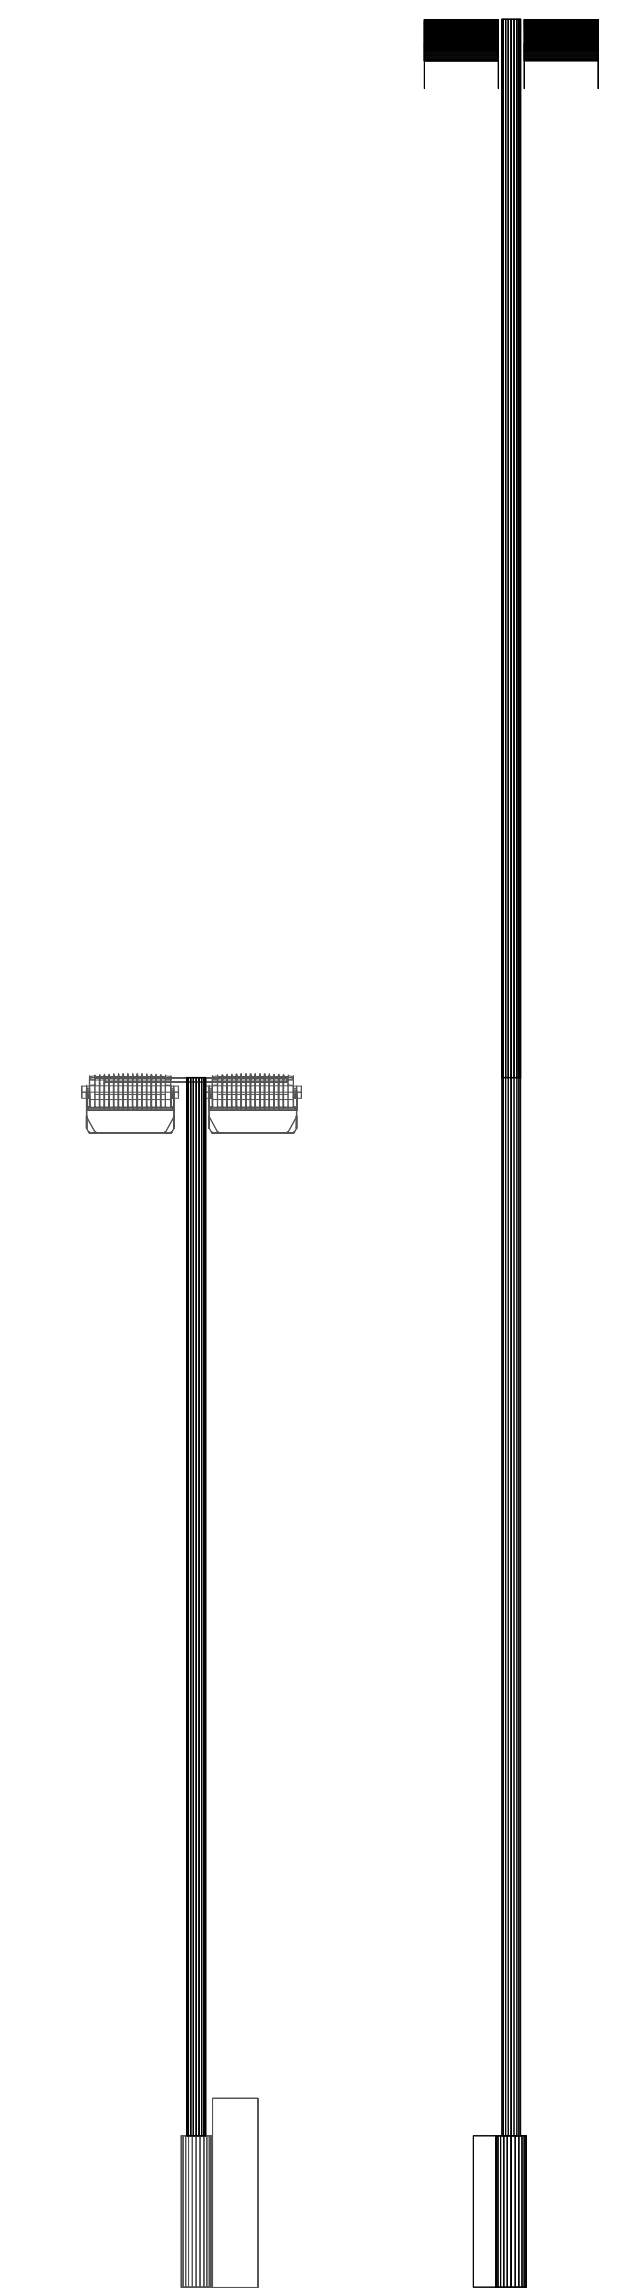

Floodlighting Column
Elevation - Scale 1:50

SSU

Surfacing Standards Limited

CONSULTANTS

Surfacing Standards Ltd

1a Park House, Cally

Northants NN17 5DU

01536 400 012

1- DO NOT SCALE FROM DRAWING. ALL DIMENSIONS TO BE CHECKED ON SITE PRIOR TO COMMENCEMENT OF WORKS.

2- THIS DRAWING IS COPYRIGHT TO SURFACING STANDARDS LTD

3- ALL PERSONNEL SHOULD BE AWARE OF THE HEALTH AND SAFETY PLAN WHICH IS RETAINED IN THE SITE MANAGERS OFFICE.

NOTES

Please refer to the Design and Access Statement along with the Appendices:

Appendix A_Floodlighting Performance Results

Appendix B_MHN-FC 2000W

Appendix C_Opvision

Appendix D_ILP 2011

00	PLANNING ISSUE	WB	02.10.15
REV	DESCRIPTION	BY	CHK DATE

SSU

Surfacing Standards Limited

SPORTS PITCH CONSULTANTS

KEY PLAN

AUTHOR

Wesley Bugg

TITLE

Front Lawn Recreation Ground

Artificial Turf Pitch

Floodlighting Scheme

PROJECT

SSL1982

SCALE

1:1000

SIZE

A1

DRAWING No

05

REVISION

00