


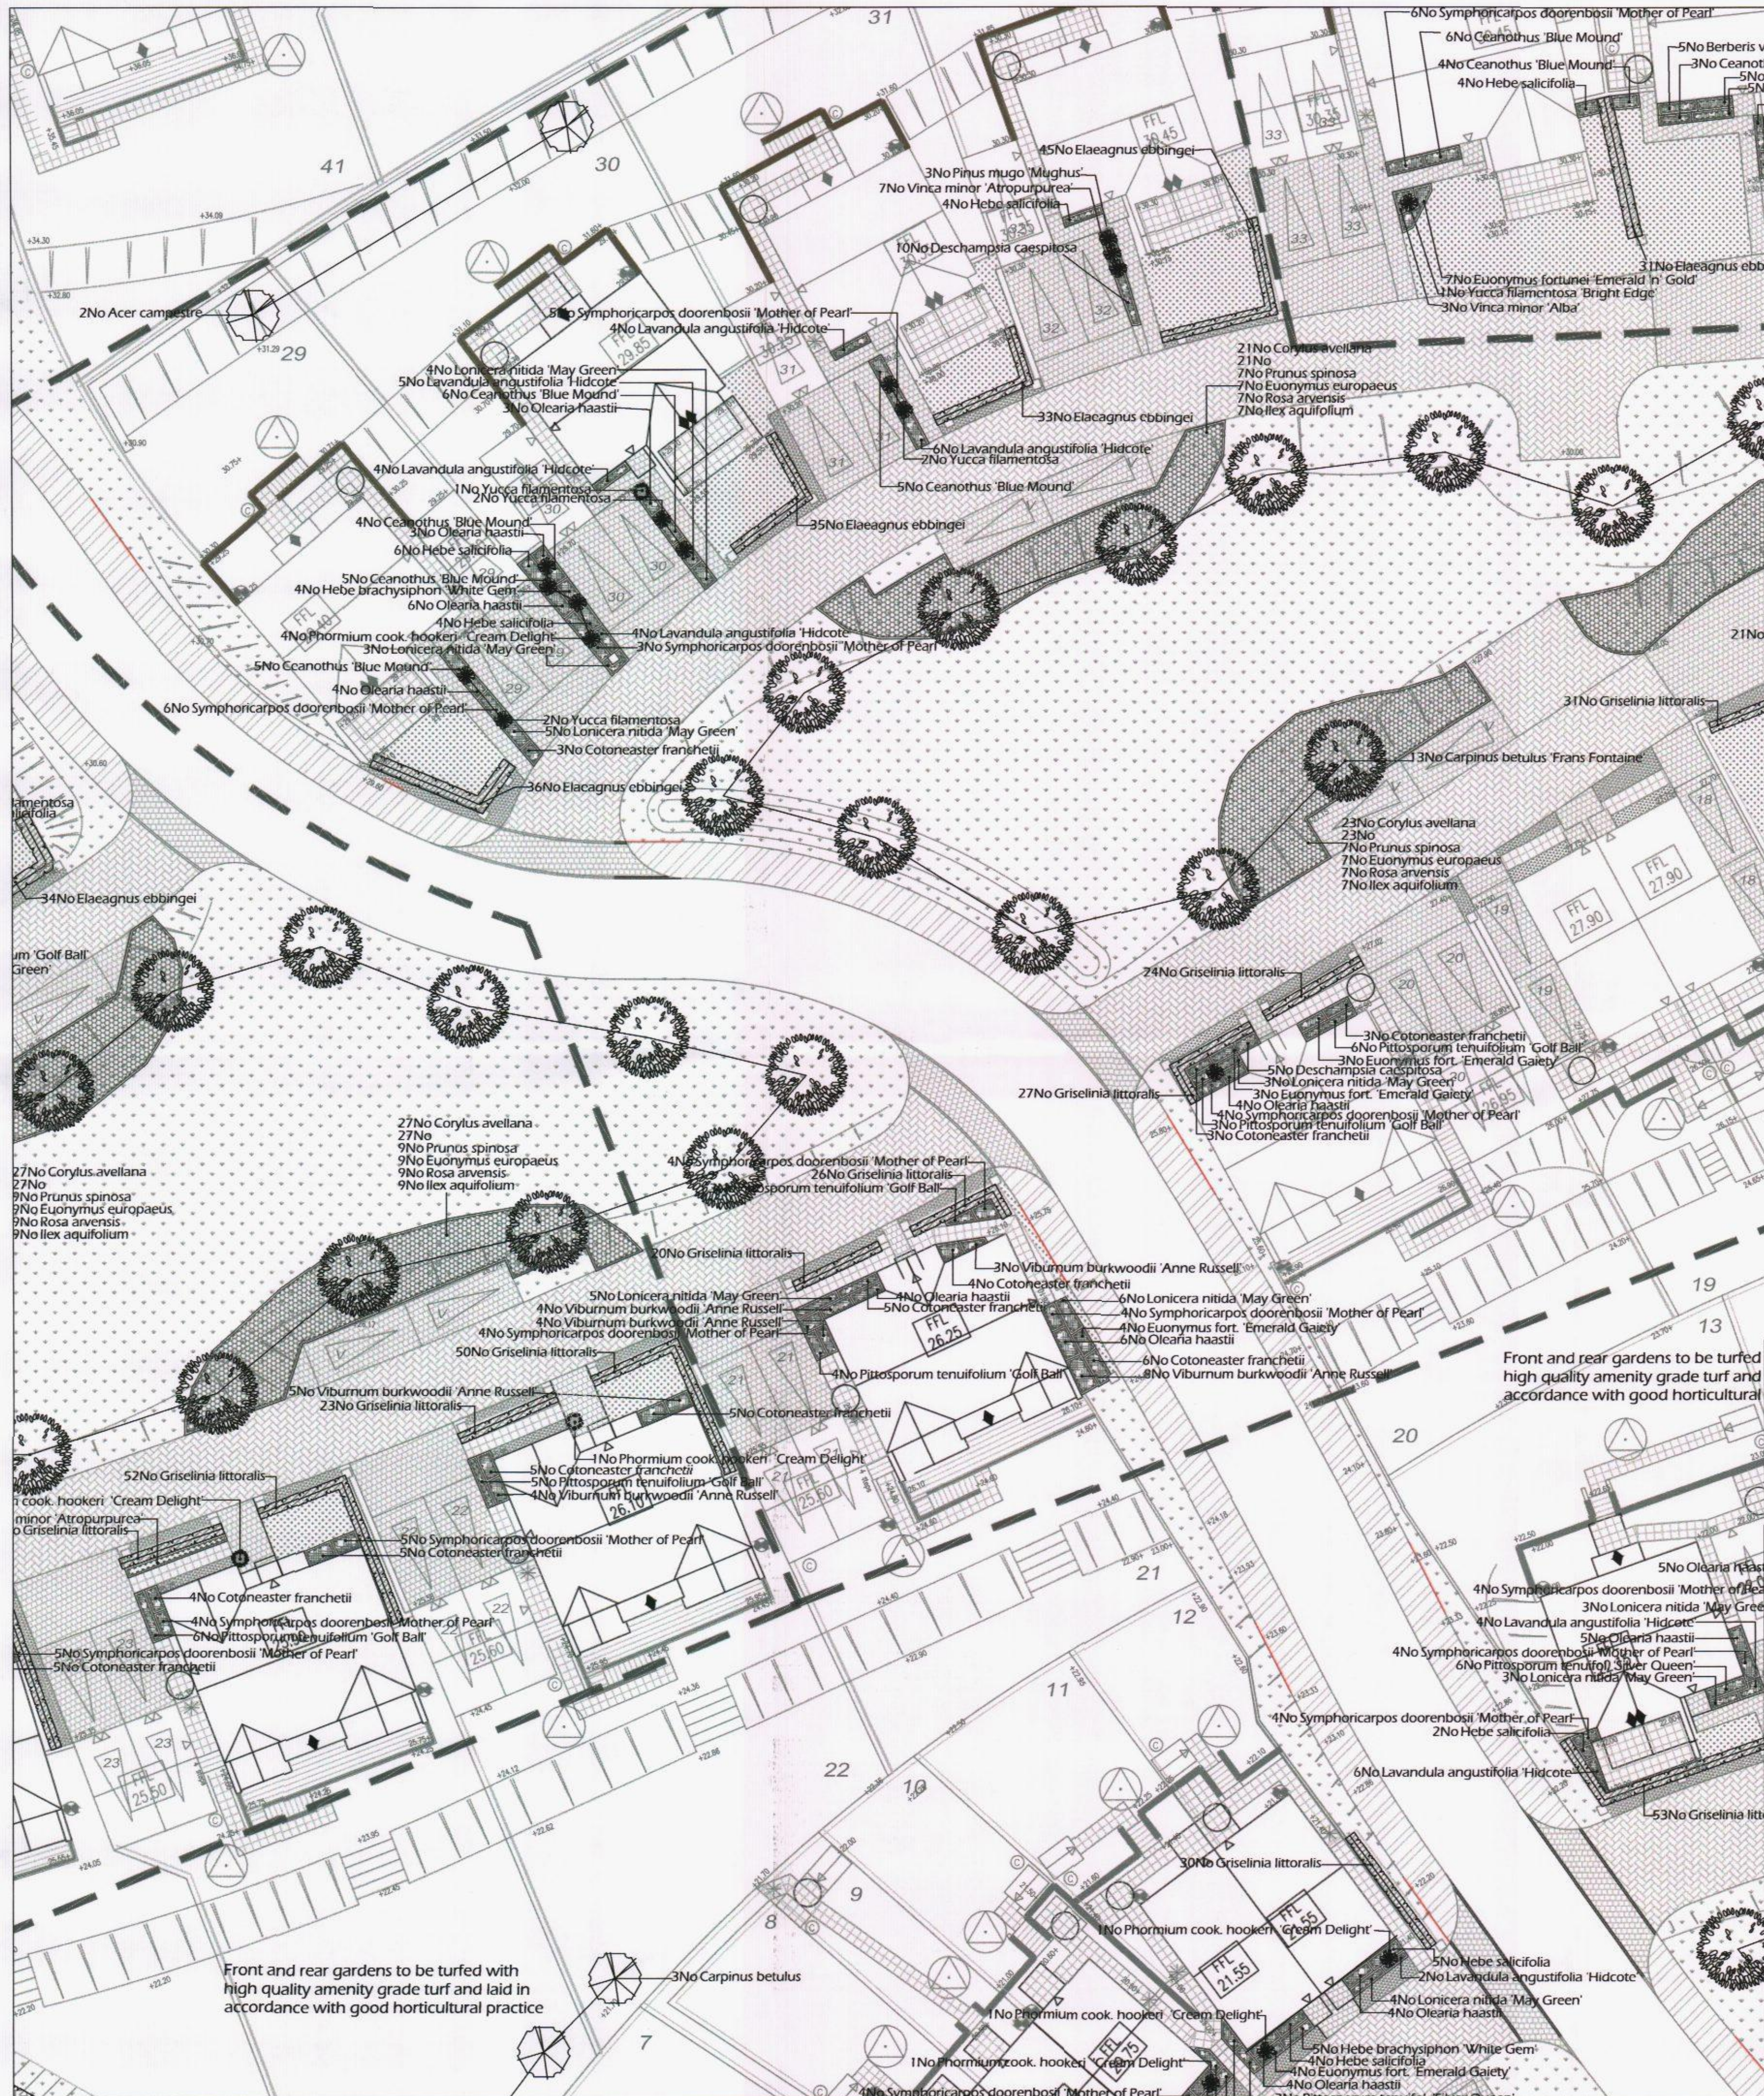

Planting Schedule dwg. 15

No.	Species Name	Common Name	Height	Pot Size	Specification	Density
1	Acer campestre	Common Maple	2.0-2.5m	Feather BR	Counted	
13	Acer campestre	Common Maple	100-125cm	Transplant BR	1/m ²	
26	Betula pubescens	Downy Birch	100-125cm	Transplant BR	Counted	
3	Carpinus betulus	Common Hornbeam	2.0-2.5m	Feather BR	Counted	
3	Carpinus betulus	Common Hornbeam	100-125cm	Transplant BR	1/m ²	
13	Carpinus betulus	Hornbeam	20-25cm	450-625cm Semi-Mature	Clear Stem min. 200 RB	Counted
20	Euonymus europaeus	Common Spindle Tree	60-80cm	Branched BR	1/m ²	
20	Ilex aquifolium	Common Holly	60-80cm	Branched BR	1/m ²	
6	Malus sylvestris	Common Crab Apple	100-125cm	Transplant BR	1/m ²	
16	Sorbus aucuparia	Rowan	100-125cm	Transplant BR	1/m ²	
Total: 122 No						

Conifers

No.	Species Name	Common Name	Height	Pot Size	Specification	Density
1	Pinus mugo	Mughus Dwarf Mountain Pine	40-60cm	5-20L	Bushy and rounded	Counted
Total: 3 No						

Hedging

No.	Species Name	Common Name	Height	Pot Size	Specification	Density
1	Laacgnus ebbingei	ebbinge's silverberry	80-100cm	5-7.5L	Branched	Counted
21	Griselinia littoralis	Broadleaf	80-100cm	5-7.5L	Leader With Lateral	0.5cr Double Staggered at 0.5m offset
Total: 364 No						

Shrubs

95No	Ceanothus 'Blue Mound'	California Lilac 'Blue Mound'	40-60cm	5L-7.5L	Bushy	Counted
1No	Corylus avellana	Common Hazel	60-80cm	5L-7.5L	Branched BR	1/m ²
28No	Cotoneaster franchetii	Orange Cotoneaster	30-40	5L-7.5L	Bushy	4/m ²
13No	Euonymus fort. 'Emerald Gaiety'	Euonymus Emerald Gaiety	30-40	5L-7.5L	Bushy	4/m ²
4No	Hebe brachysiphon 'White Gem'	Shrubby Veronica 'White Gem'	30-40	5L-7.5L	Bushy	4/m ²
14No	Hebe salicifolia	Shrubby Veronica	40-60cm	5L-7.5L	Bushy	4/m ²
2No	Lavandula angustifolia 'Hidcote'	Lavender 'Hidcote'	30-40	5L-7.5L	Bushy	4/m ²
26No	Lonicera nitida 'May Green'	Box Honeysuckle 'Maygreen'	30-40	5L-7.5L	Bushy	4/m ²
39No	Olearia haastii	Daisy Bush	40-60cm	5L-7.5L	Bushy	4/m ²
4No	Phormium cook. hookeri 'Cream Delight'	Mountain Flax 'Cream Delight'	60-80cm	5L	Triple Crown	Counted
10No	Pittosporum tenuifolium 'Golf Ball'	Kohuhu 'Golf Ball'	40-60cm	5L-7.5L	Bushy	4/m ²
3No	Pittosporum tenuifolium 'Tom Thumb'	Kohuhu 'Tom Thumb'	30-40cm	5L-7.5L	Bushy	4/m ²
20No	Prunus spinosa	Blackthorn	60-80cm		Branched BR	1/m ²
20No	Rosa arvensis	Field Rose	60-80cm		Branched BR	1/m ²
23No	Symphoricarpos doorenbosii 'Mother of Pearl'	Snowberry 'Mother of Pearl'	40-60cm	5L-7.5L	Bushy	4/m ²
25No	Viburnum burkwoodii 'Anne Russell'		40-60cm	5L-7.5L	Bushy	4/m ²
7No	Yucca filamentosa	Adam's Needle	20-30cm	3L	Strong crown and several shoots	Counted
Total: 434No						

Grasses

No.	Species Name	Common Name	Height	Pot Size	Specification	Density
10	Deschampsia caespitosa	Tufted hair grass	12L	Full Pot	6/m ²	
Total: 10 No						

SPECIFICATION
Forestry Commission Practice note 8.
All native species should be of local stock. Native trees and shrubs certified as British Native plant stock.
All planting stock should comply with the Horticultural Trade Association National Plant specification.
All planting preparation, handling, planting & maintenance should be in accordance with CPSE Code for Handling and Establishing plants.
All trees and shrubs to comply with BS 3936 Part 1 1992, planted to BS 4043:1989 and BS 4428:1989. All works generally, to comply with the written Soft Landscape Specification.
Topsoil incorporated into planting beds to be gently mounded towards the centre of each bed to allow for settlement.
Before planting the shrub bed shall be covered with a weed proof membrane and afterwards mulched with a large round gravel top dressing. For beds with native plants and hedgerows bark mulch should be applied with 75mm consolidated thickness of medium textured decorative grade natural pine bark having first been prepared in accordance with the specification.
Free standing hedges shall have a 3 strand galvanised wire and tanalised softwood timber post fence, to BS 1722 Part 2:2000, erected along a line between the two rows of hedge plants.
All existing trees and hedges to be protected in accordance with BS5837:2012 for the duration of the construction period.

NOTE: DO NOT SCALE FROM DRAWING

Legend

- Existing trees and vegetation to be retained and protected during construction. Brambles and invasive species to be removed. Refer to Tree Survey.
- Proposed semi mature tree planting within soft landscape. See detail on sheet.
- Proposed conifer tree planting within soft landscape. See detail on sheet.
- Proposed feathered tree planting within soft landscape. See detail on sheet.
- Proposed specimen shrub with clear stem.
- Proposed specimen shrub planting to receive short angular staking on half standards with expandable tree ties.
- Proposed specimen plant in container.
- Proposed hedge planting to be planted in a double staggered row 300mm apart and at 500mm centres in each row. To be maintained at 1.2m height and 1.8m height adjacent to site boundaries.
- Proposed mixed native hedge planting to be planted in a double staggered row 500mm apart and at 500mm centres in each row. To be maintained at 1.5m height.
- Proposed shrub planting to be planted into a weed proof membrane to receive 50mm of grey eco aggregate - 20mm.
- Proposed native shrub mix planting to receive 75mm bark mulch.
- Proposed amenity grass areas to receive good quality amenity grass turves laid in line with good horticultural practices.
- Proposed native fine Coastal and Road verges grassland mix (A21) by Germinall Seeds or similar and approved.
- Proposed long grass areas.
- Proposed narrow areas of grey eco aggregate - 20mm for top dressing. Laid over a weed proof membrane.
- Proposed front garden areas to be paved with concrete slabs.
- Cut lines.

Rev	Date	Details	Drawn
C	06.07.2015	Client comments	AE
B	08.05.2015	Mixes revised in line with foundation details	AK
A	29.01.2015	Open space details added	AK
Rev	Date	Details	Drawn

ACD
Ecology
Arboriculture
Landscape Architecture

ACD Landscape Architect & ACD Ecology
Rothbourne Rail Business Centre, Grange Lane
Malmesbury, SN16 6ES
Tel: 01666 825646

ACD Arboriculture
Courtney House, Mill Lane, Godalming, GU7 1EY
Tel: 01483 425714

ACD (Landscape Architects) Southampton
12 Southgate Street, Winchester, SO1 2TA
Tel: 01963 855604
www.acdlandscape.co.uk

BARRATT HOMES

scheme: Portsdown Hill
Bedhampton
client: Barratt Southampton
drawing: Landscape Proposals
date: November '14
scale: 1:200@A1
drawing no: BSH18849 15
drawn: AK checked: AW

Copyright of ACD Landscape Architects Ltd. All rights described in Chapter IV of the Copyright, Designs and Patents Act 1988 have been generally asserted: 2011. Copyright of this plan remains with ACD until all fees have been paid in full.