



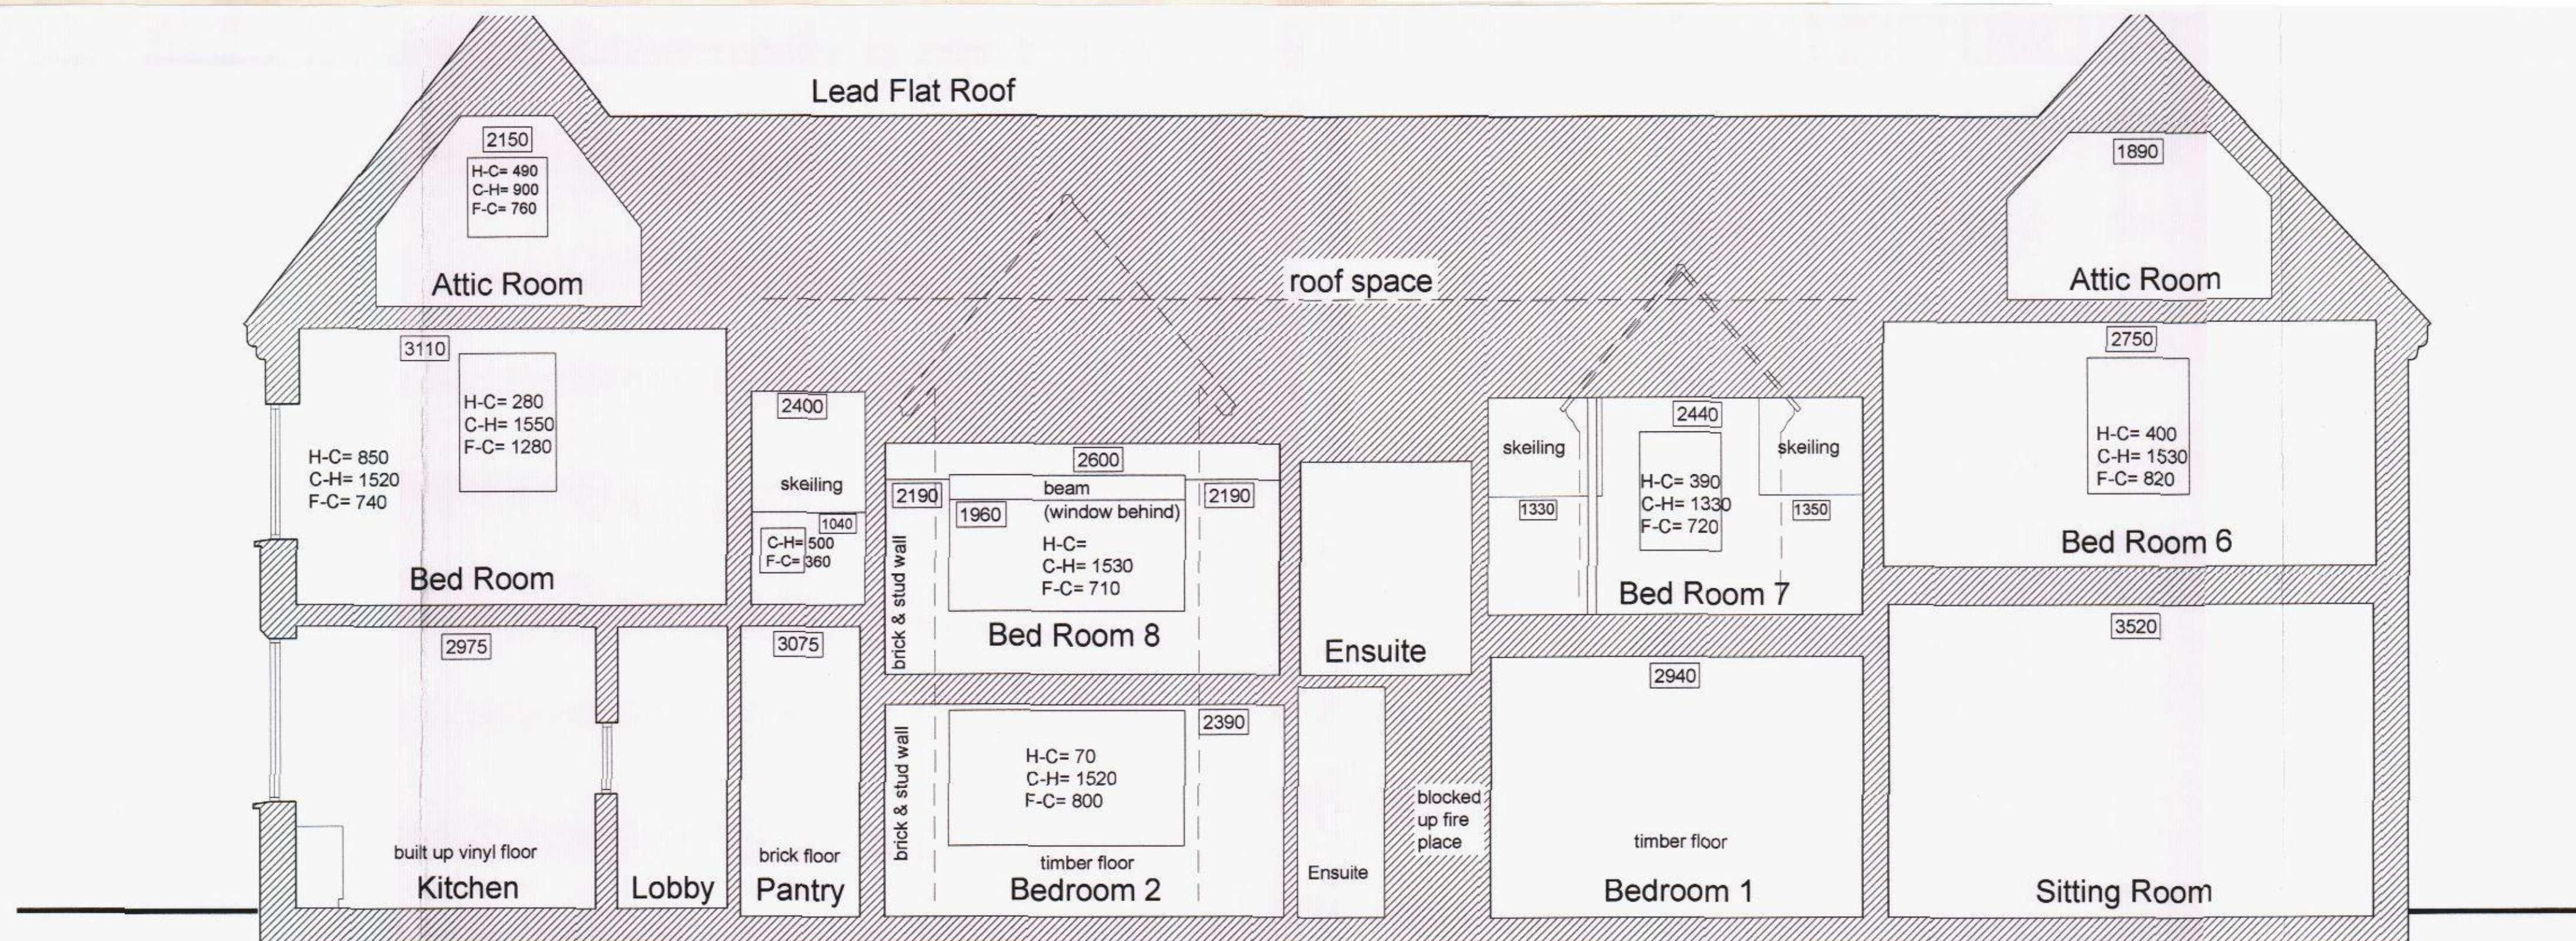

CROSS SECTION CC

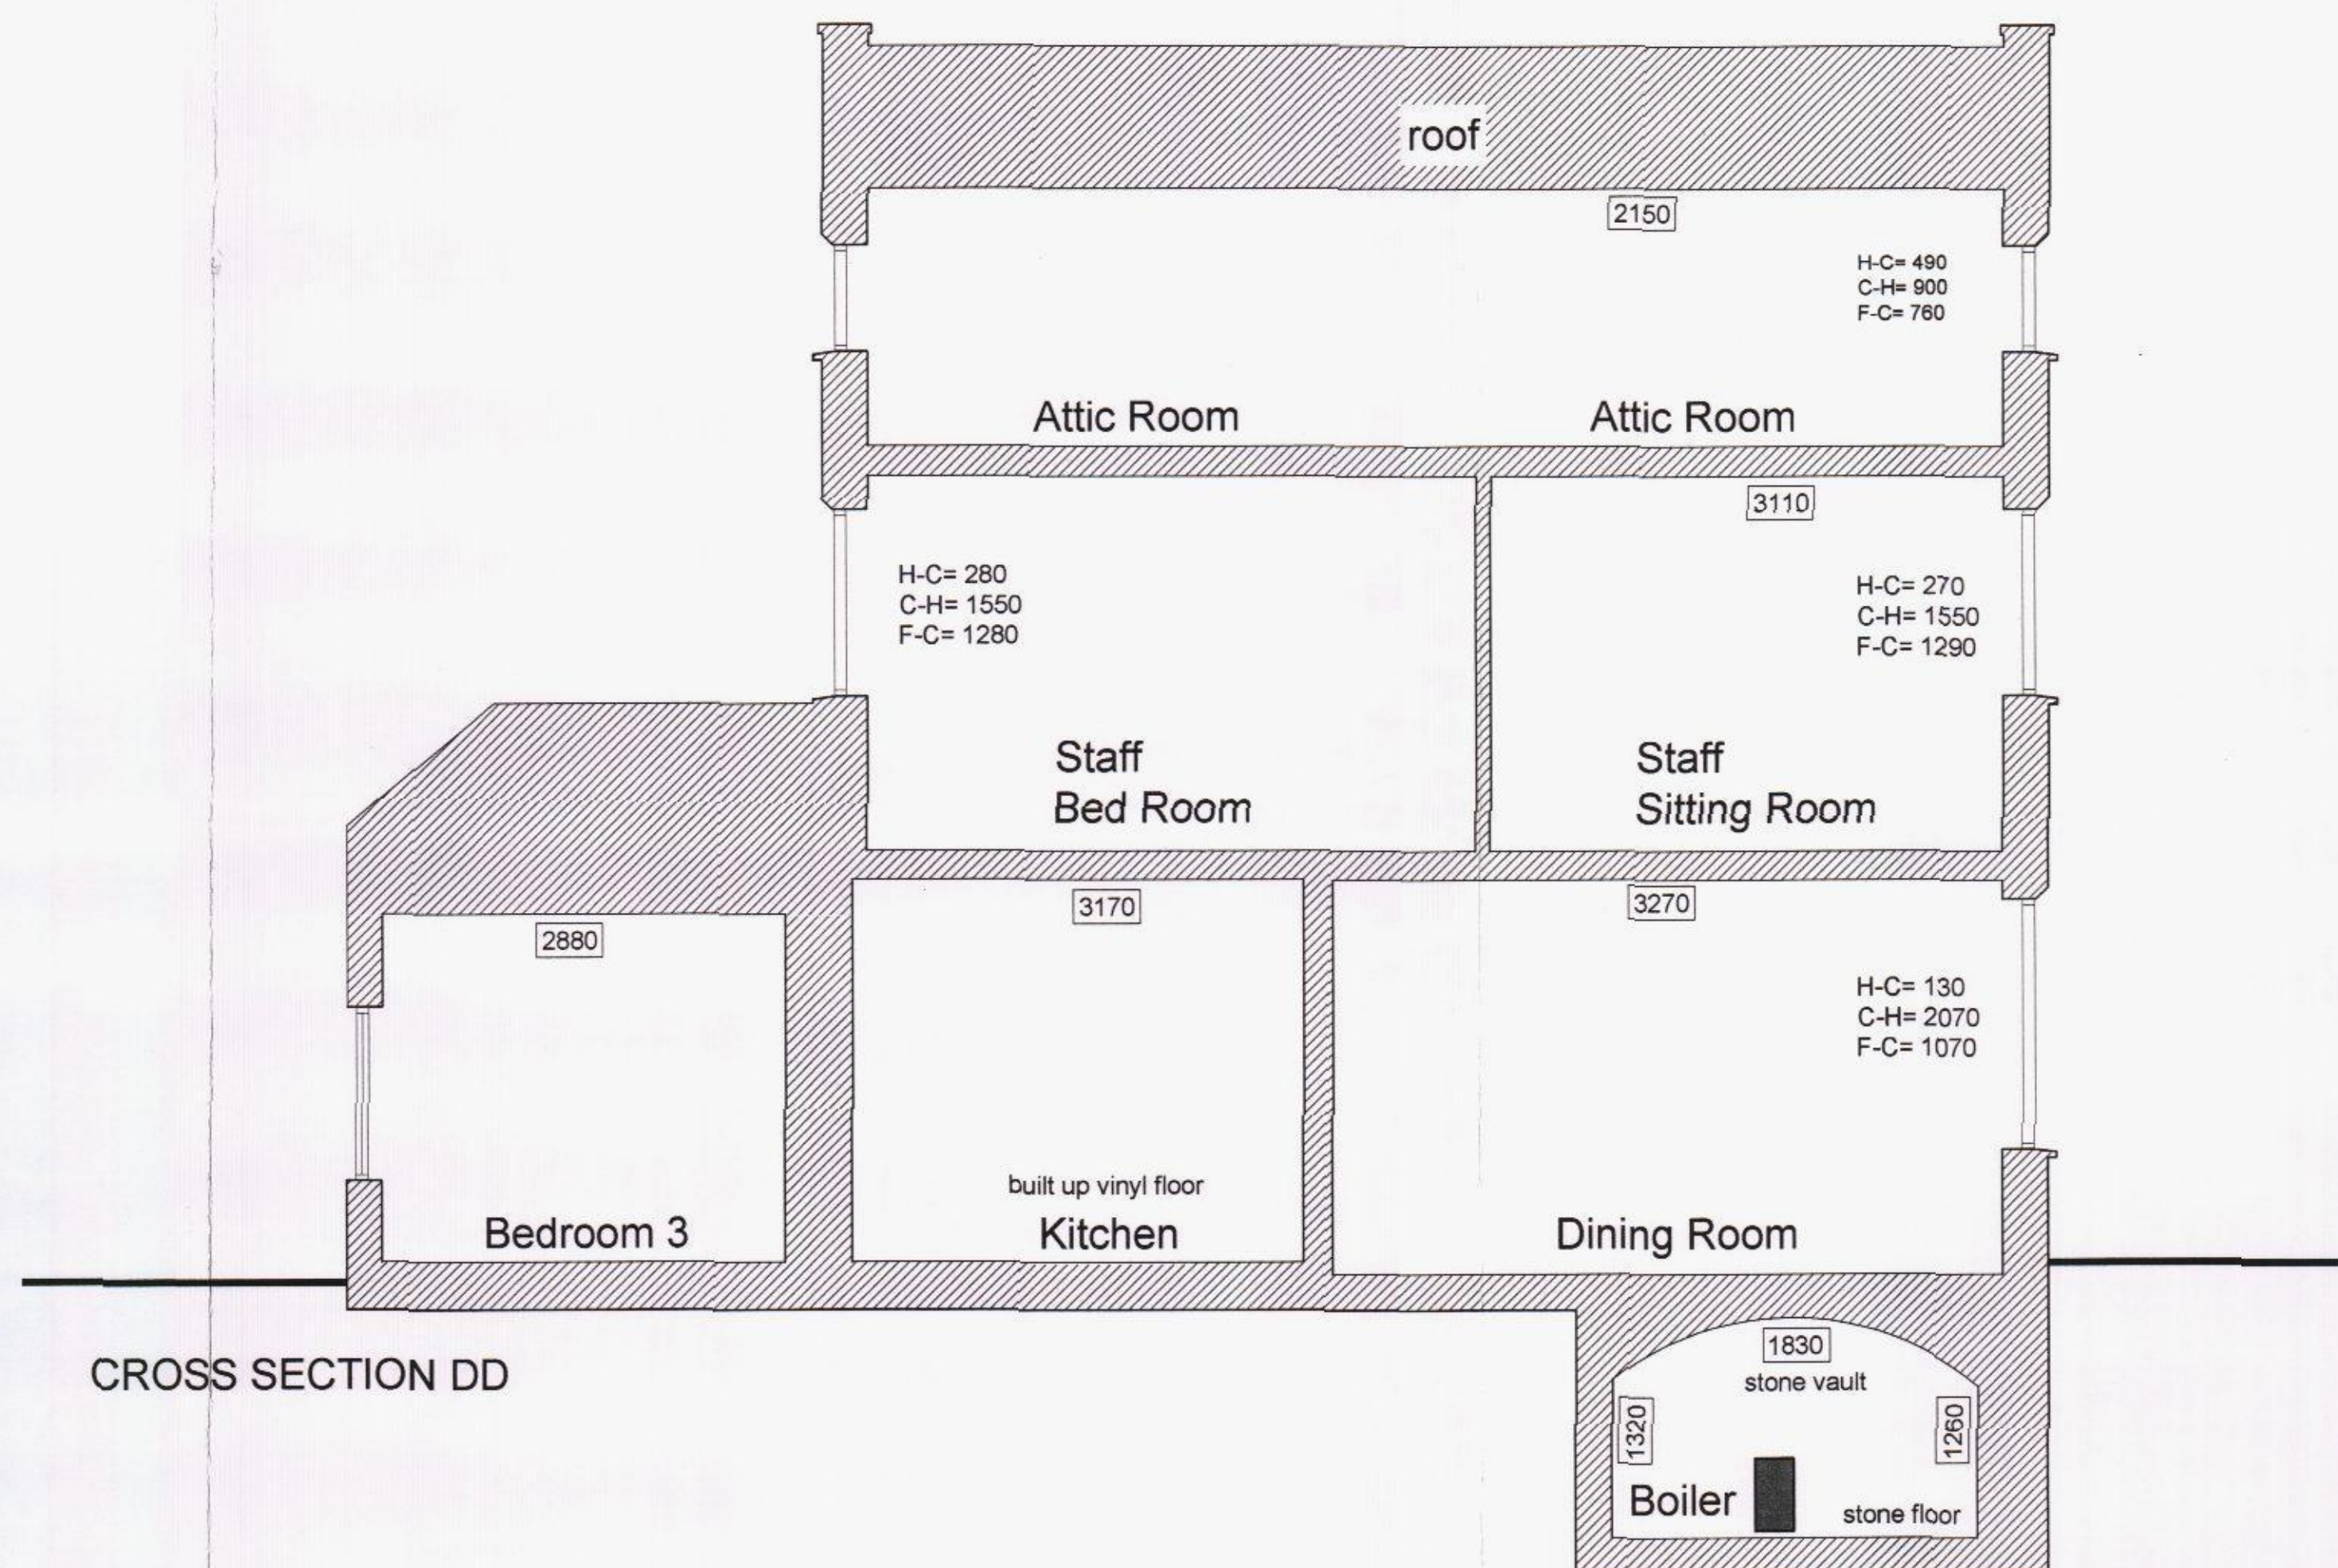

CROSS SECTION DD



notes: Planning Application APP/15/00388

revisions: A | 24.08.12 | JG | INFORMATION
B | 29.08.2012 | CE | INFORMATION

revisions:

The Manor Trust, Bedhampton
Measured Survey
The Manor House, Old Bedhampton
drawing information title: **CROSS SECTIONS
CC & DD**

status:
date: AUGUST 2012
scale: 1:50 A1
drawn: JG
chk'd: JS

pwparchitects
PWP Architects Ltd 61 South Street, Havant, Hampshire PO9 1BZ
t: 02392 482484 f: 02392 481152
e: design@pwp-architects.com
w: www.pwp-architects.com

job: **4953** dwg: **1006** rev: **B**



NOTE: The contractor is responsible for checking all site dimensions and levels. These should be checked prior to the ordering of any components and before the commencement of the works. All discrepancies should be brought to the attention of the Contract Administrator.