


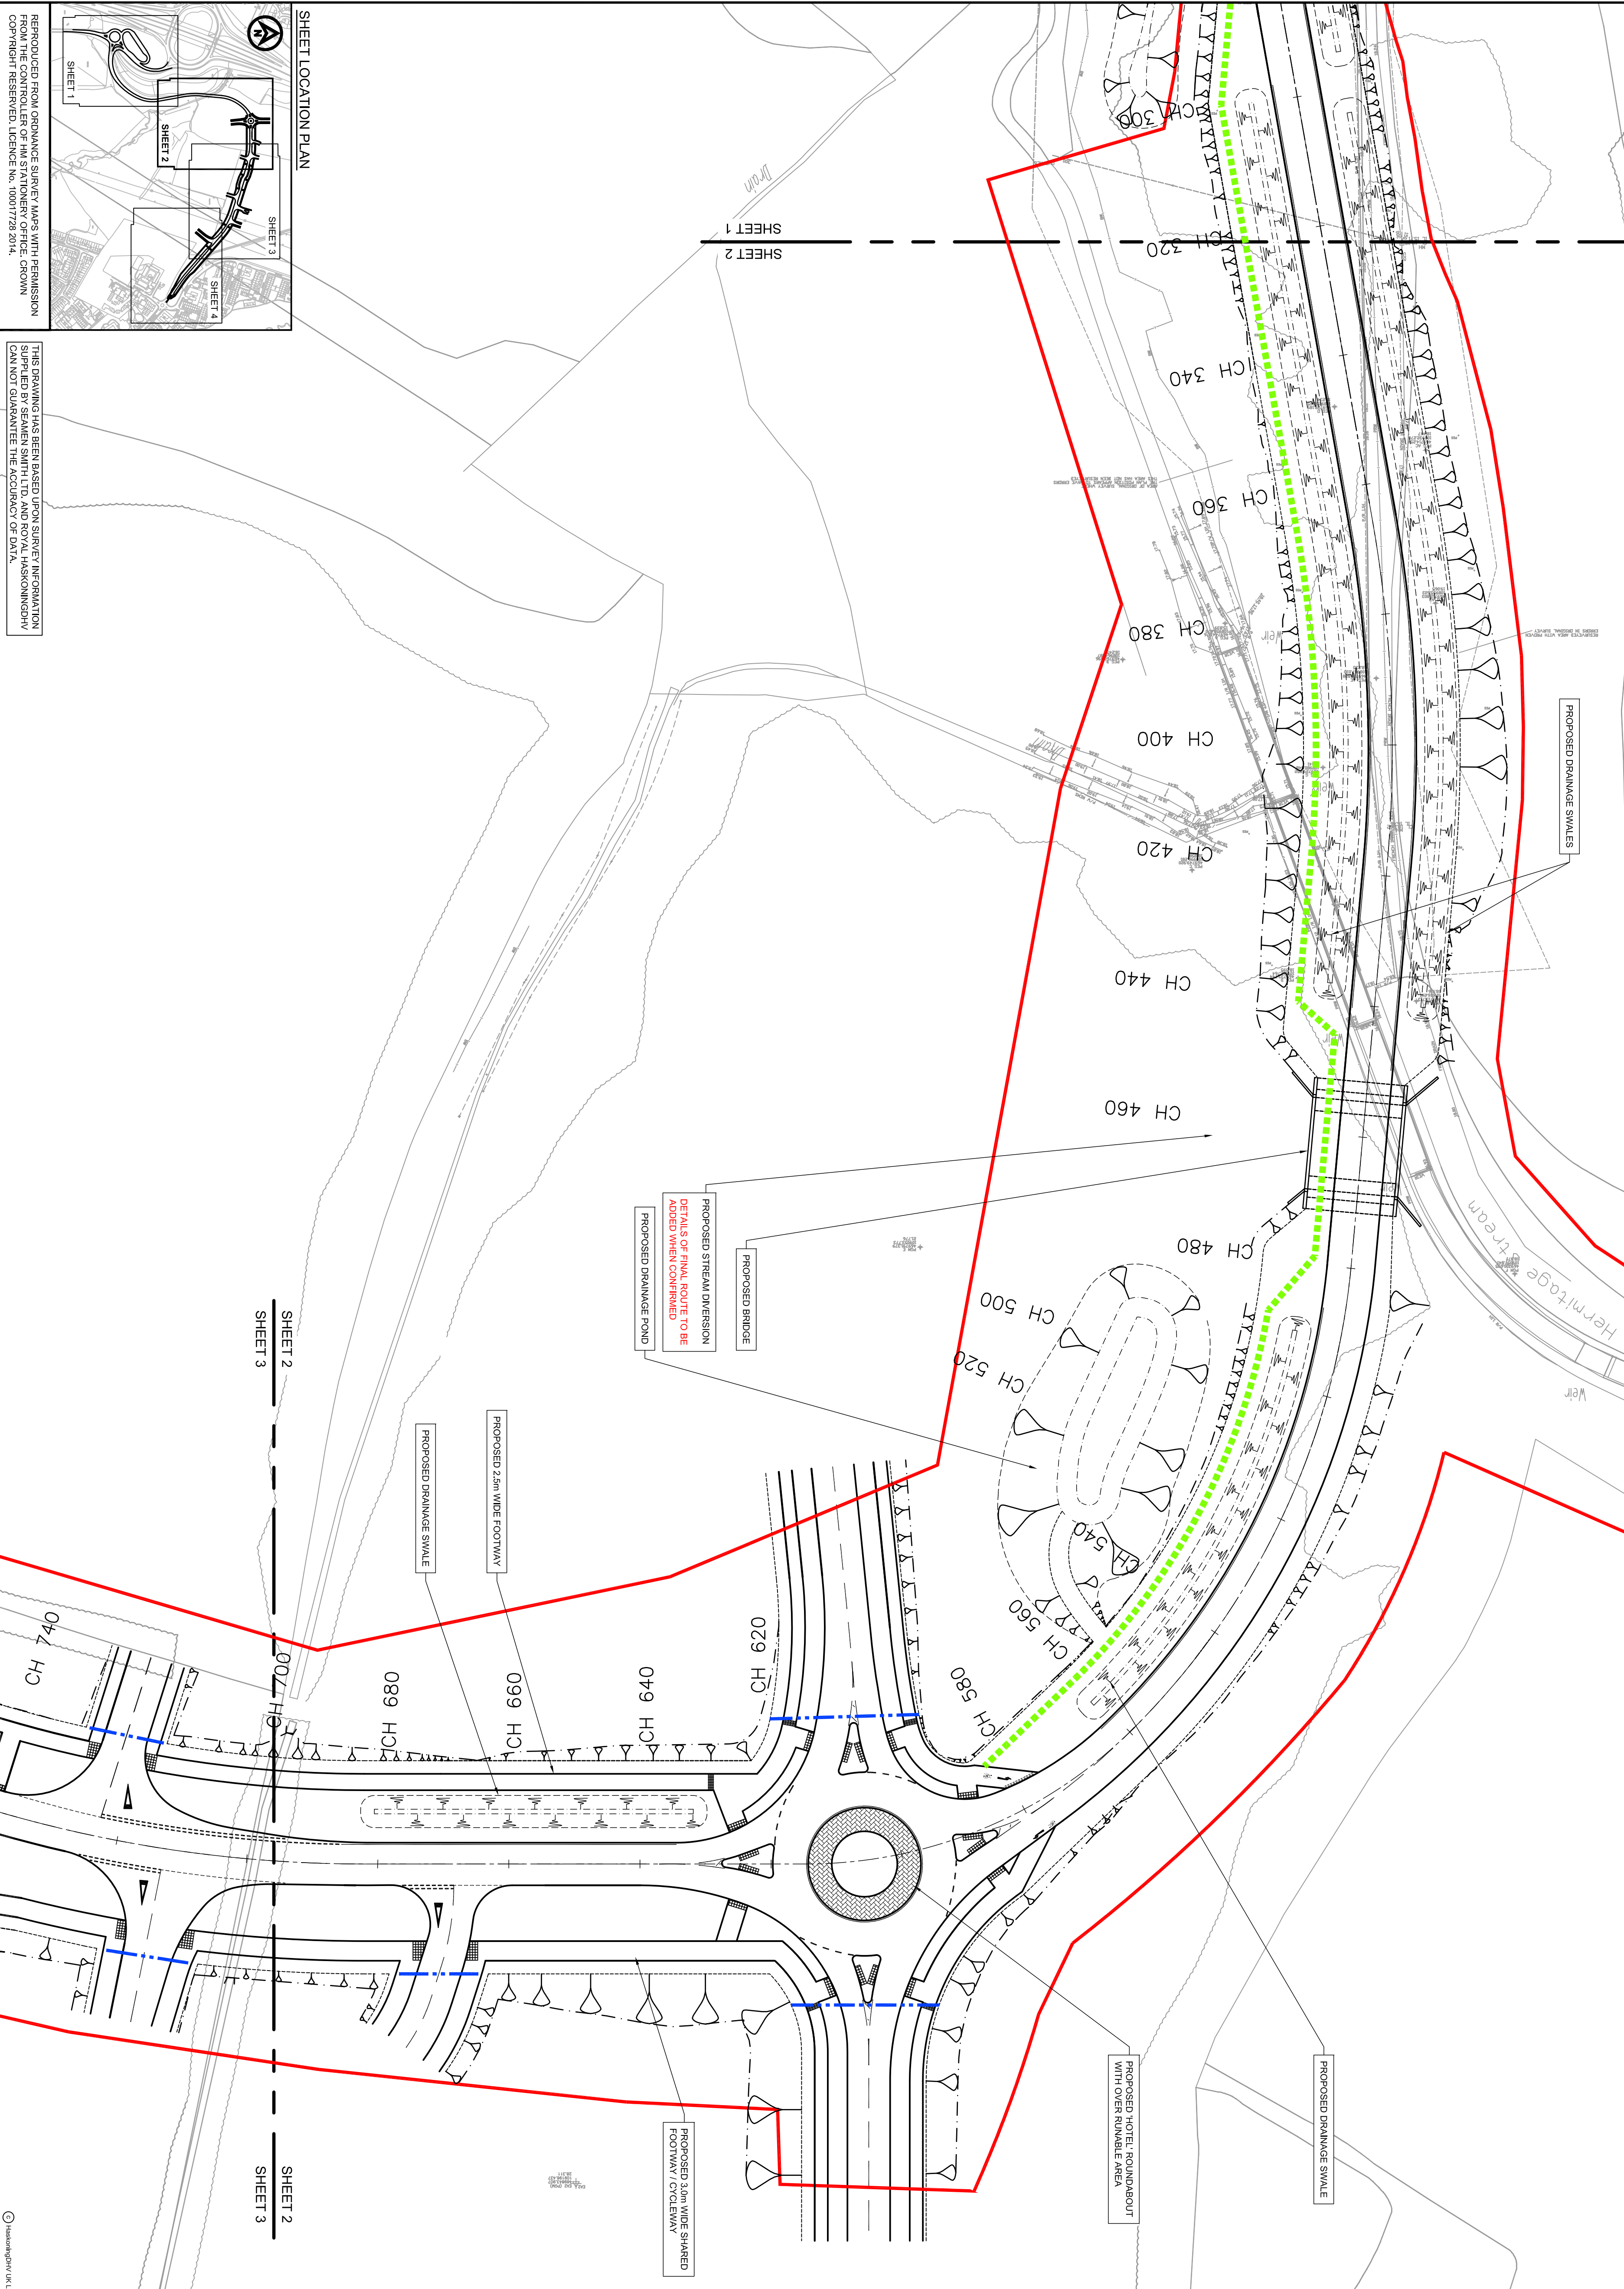

SHEET 1
SHEET 2

ET 1



NOTES

1. Do not scale from this drawing. All dimensions are in metres unless noted otherwise.
2. All levels are in metres relative to Ordnance Datum Newlyn unless noted otherwise.

KEY

WORKS BOUNDARY

LIMIT OF ADOPTION

PROPOSED DRAINAGE SWALE

PROPOSED EARTHWORKS SLOPE

INDICATIVE ROUTE OF POSSIBLE FUTURE FOOTWAY

REV	DATE	DESCRIPTION	BY	CHK	APP
D4	06/04/15	Amended following HCC comments	NKS	SRT	SRT
D3	21/07/15	Amended to Safety Audit and HCC comments	PK	JM	SRT
D2	28/12/14	Minor Amendments	PK	JM	SRT
D1	04/12/14	First Issue	PK	JM	SRT

CLIENT



VolkerFitzpatrick



Portsmouth
CITY COUNCIL

PROJECT
DUNSBURY HILL FARM
ADAPTABLE HIGHWAY WORKS

GENERAL ARRANGEMENT

SHEET 2 OF 4



Blays House, Wick Road
Englefield Green, Egham
Surrey, TW20 0HU
Tel +44(0)1932 569566
www.royalthameskingdome.com

DRAWN	CHECKED	JM	APPROVED	SRT
PK				
DATE	SCALE	AT	AUTOCAD REF	
DEC '14	1:500		PB2348-100-02.DWG	
DRAWING NO.				REVISION
PB2348-100-02				D4