


SUPERSEDED

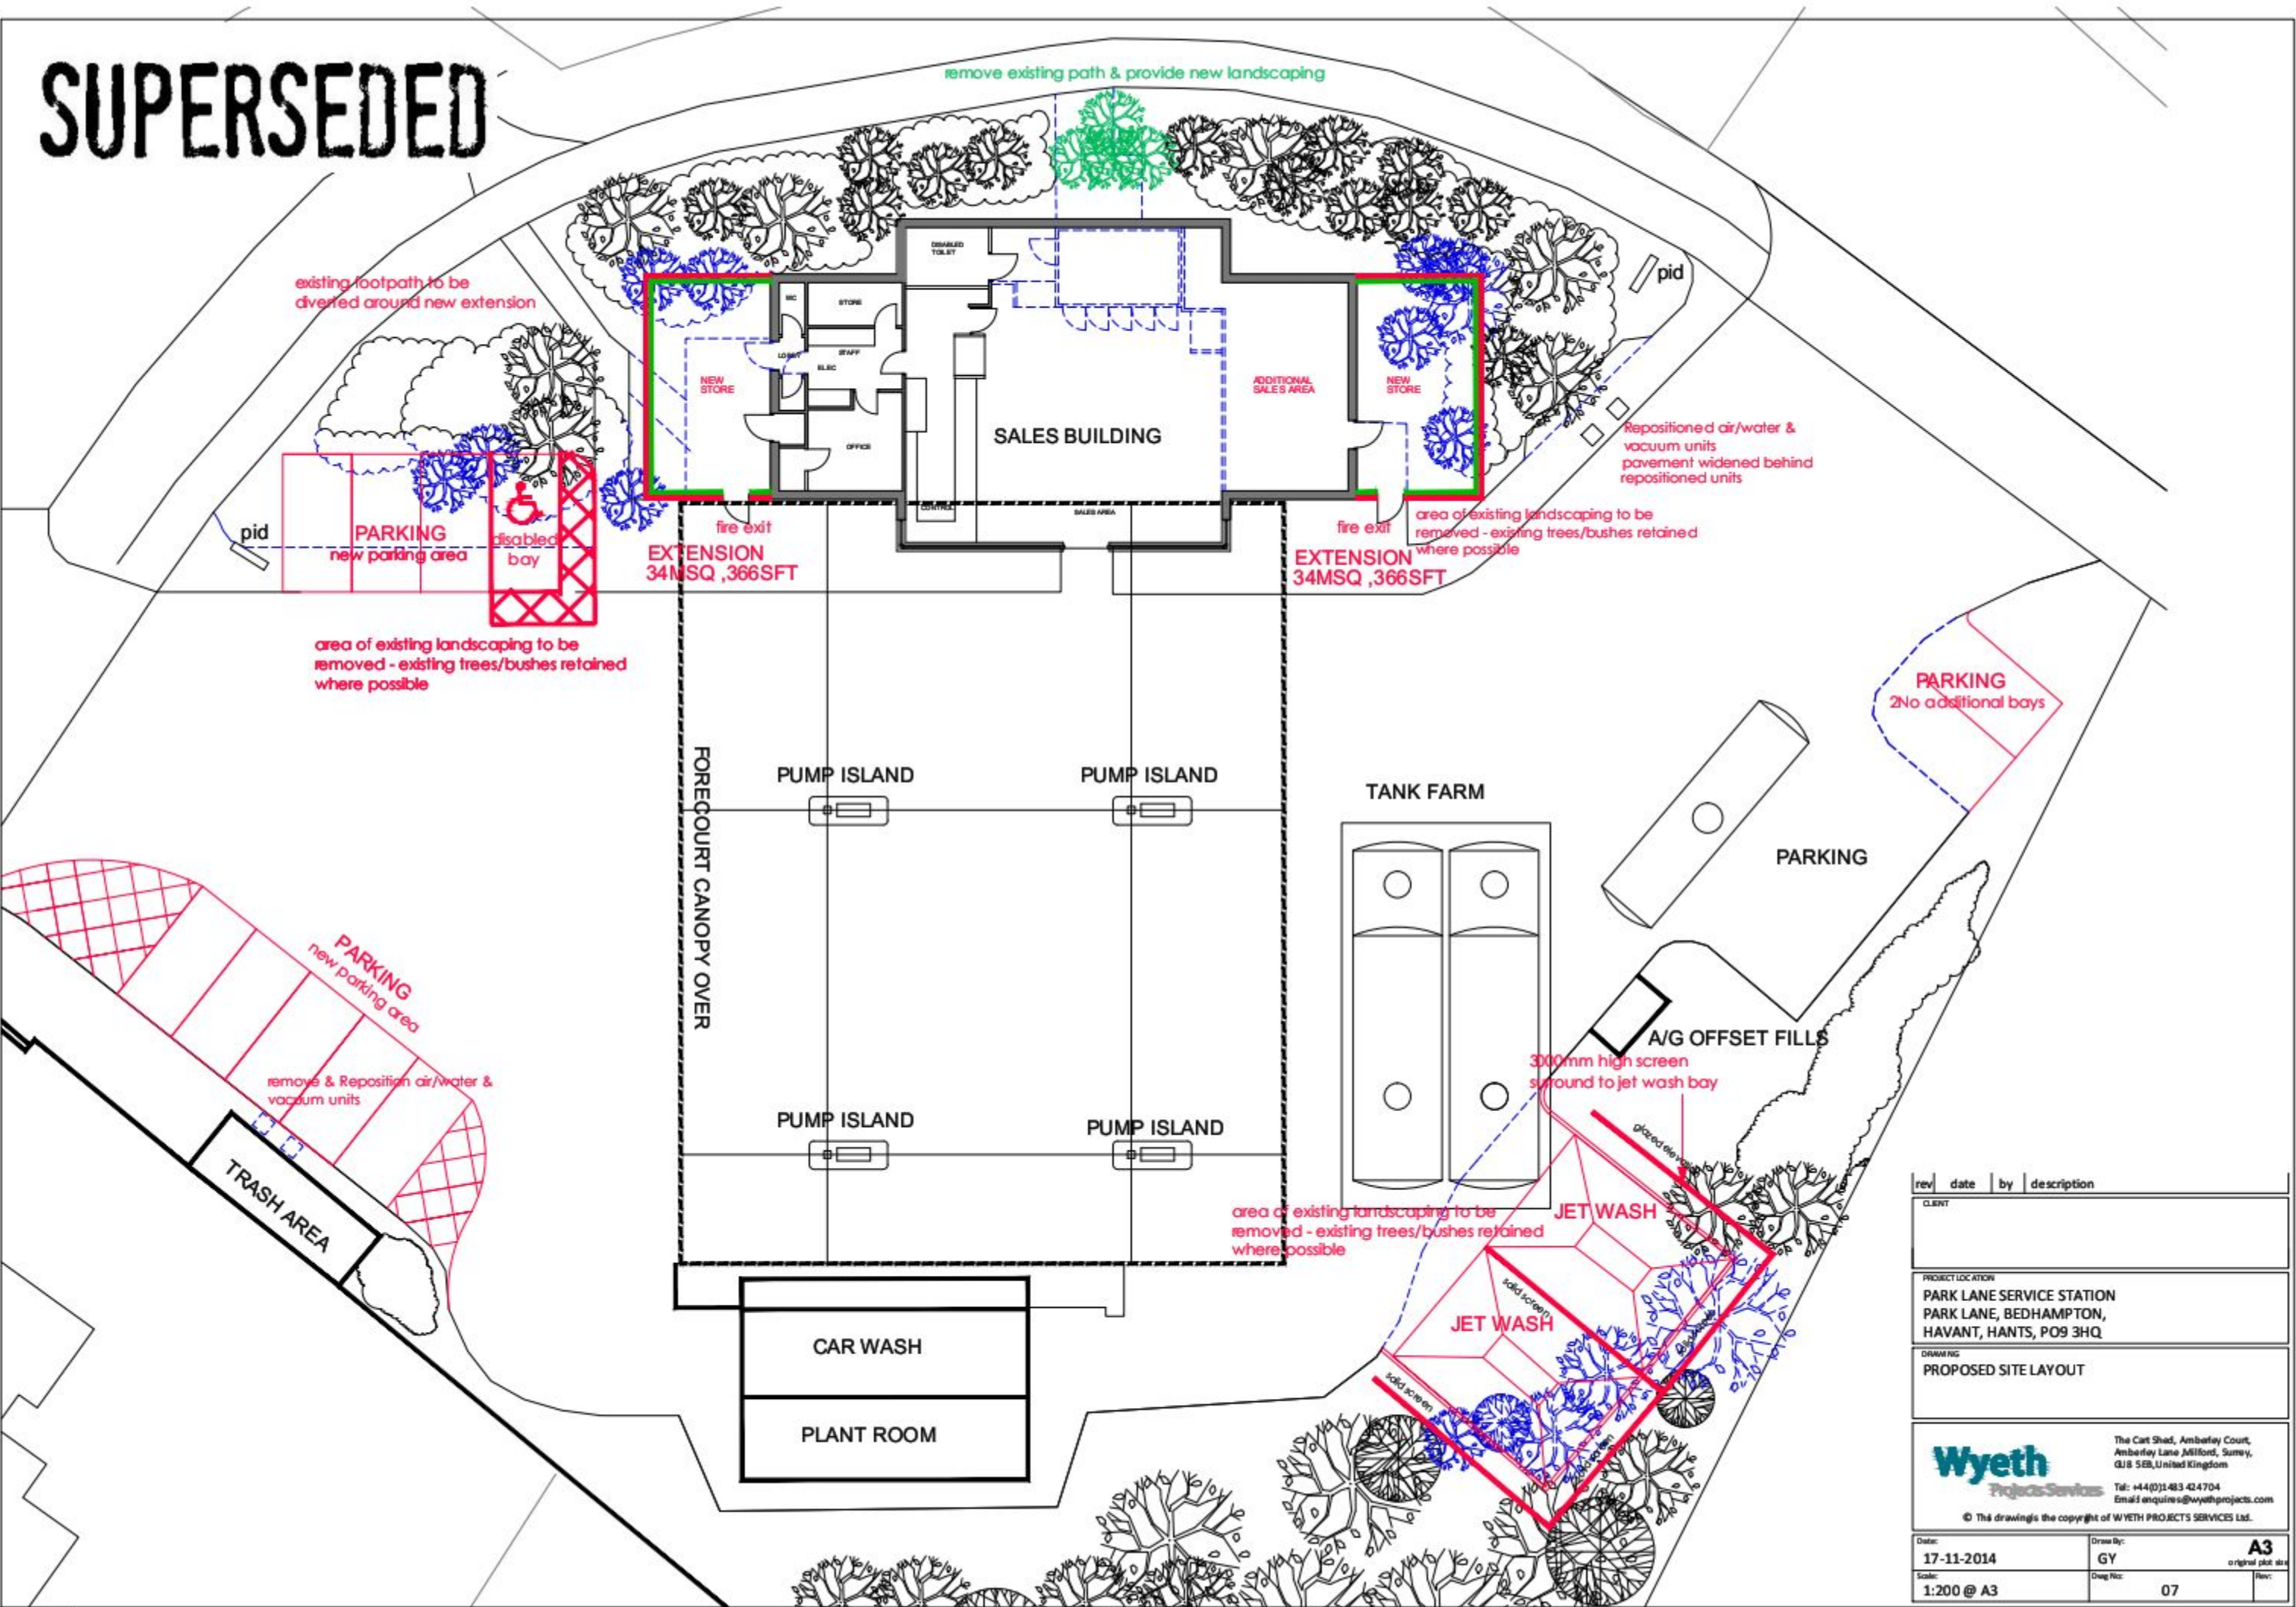

rev	date	by	description
CLIENT			
PROJECT LOCATION			
PARK LANE SERVICE STATION PARK LANE, BEDHAMPTON, HAVANT, HANTS, PO9 3HQ			
DRAWING			
PROPOSED SITE LAYOUT			
Wyeth Projects Services			
The Cart Shed, Amberley Court, Amberley Lane Millford, Surrey, GU8 5EB, United Kingdom Tel: +44(0)1483 424704 Email: enquiries@wyethprojects.com			
© This drawing is the copyright of WYETH PROJECTS SERVICES Ltd.			
Date:	17-11-2014	Drawn By:	GY
Scale:	1:200 @ A3	Drawn No:	07
			A3 original plot size