


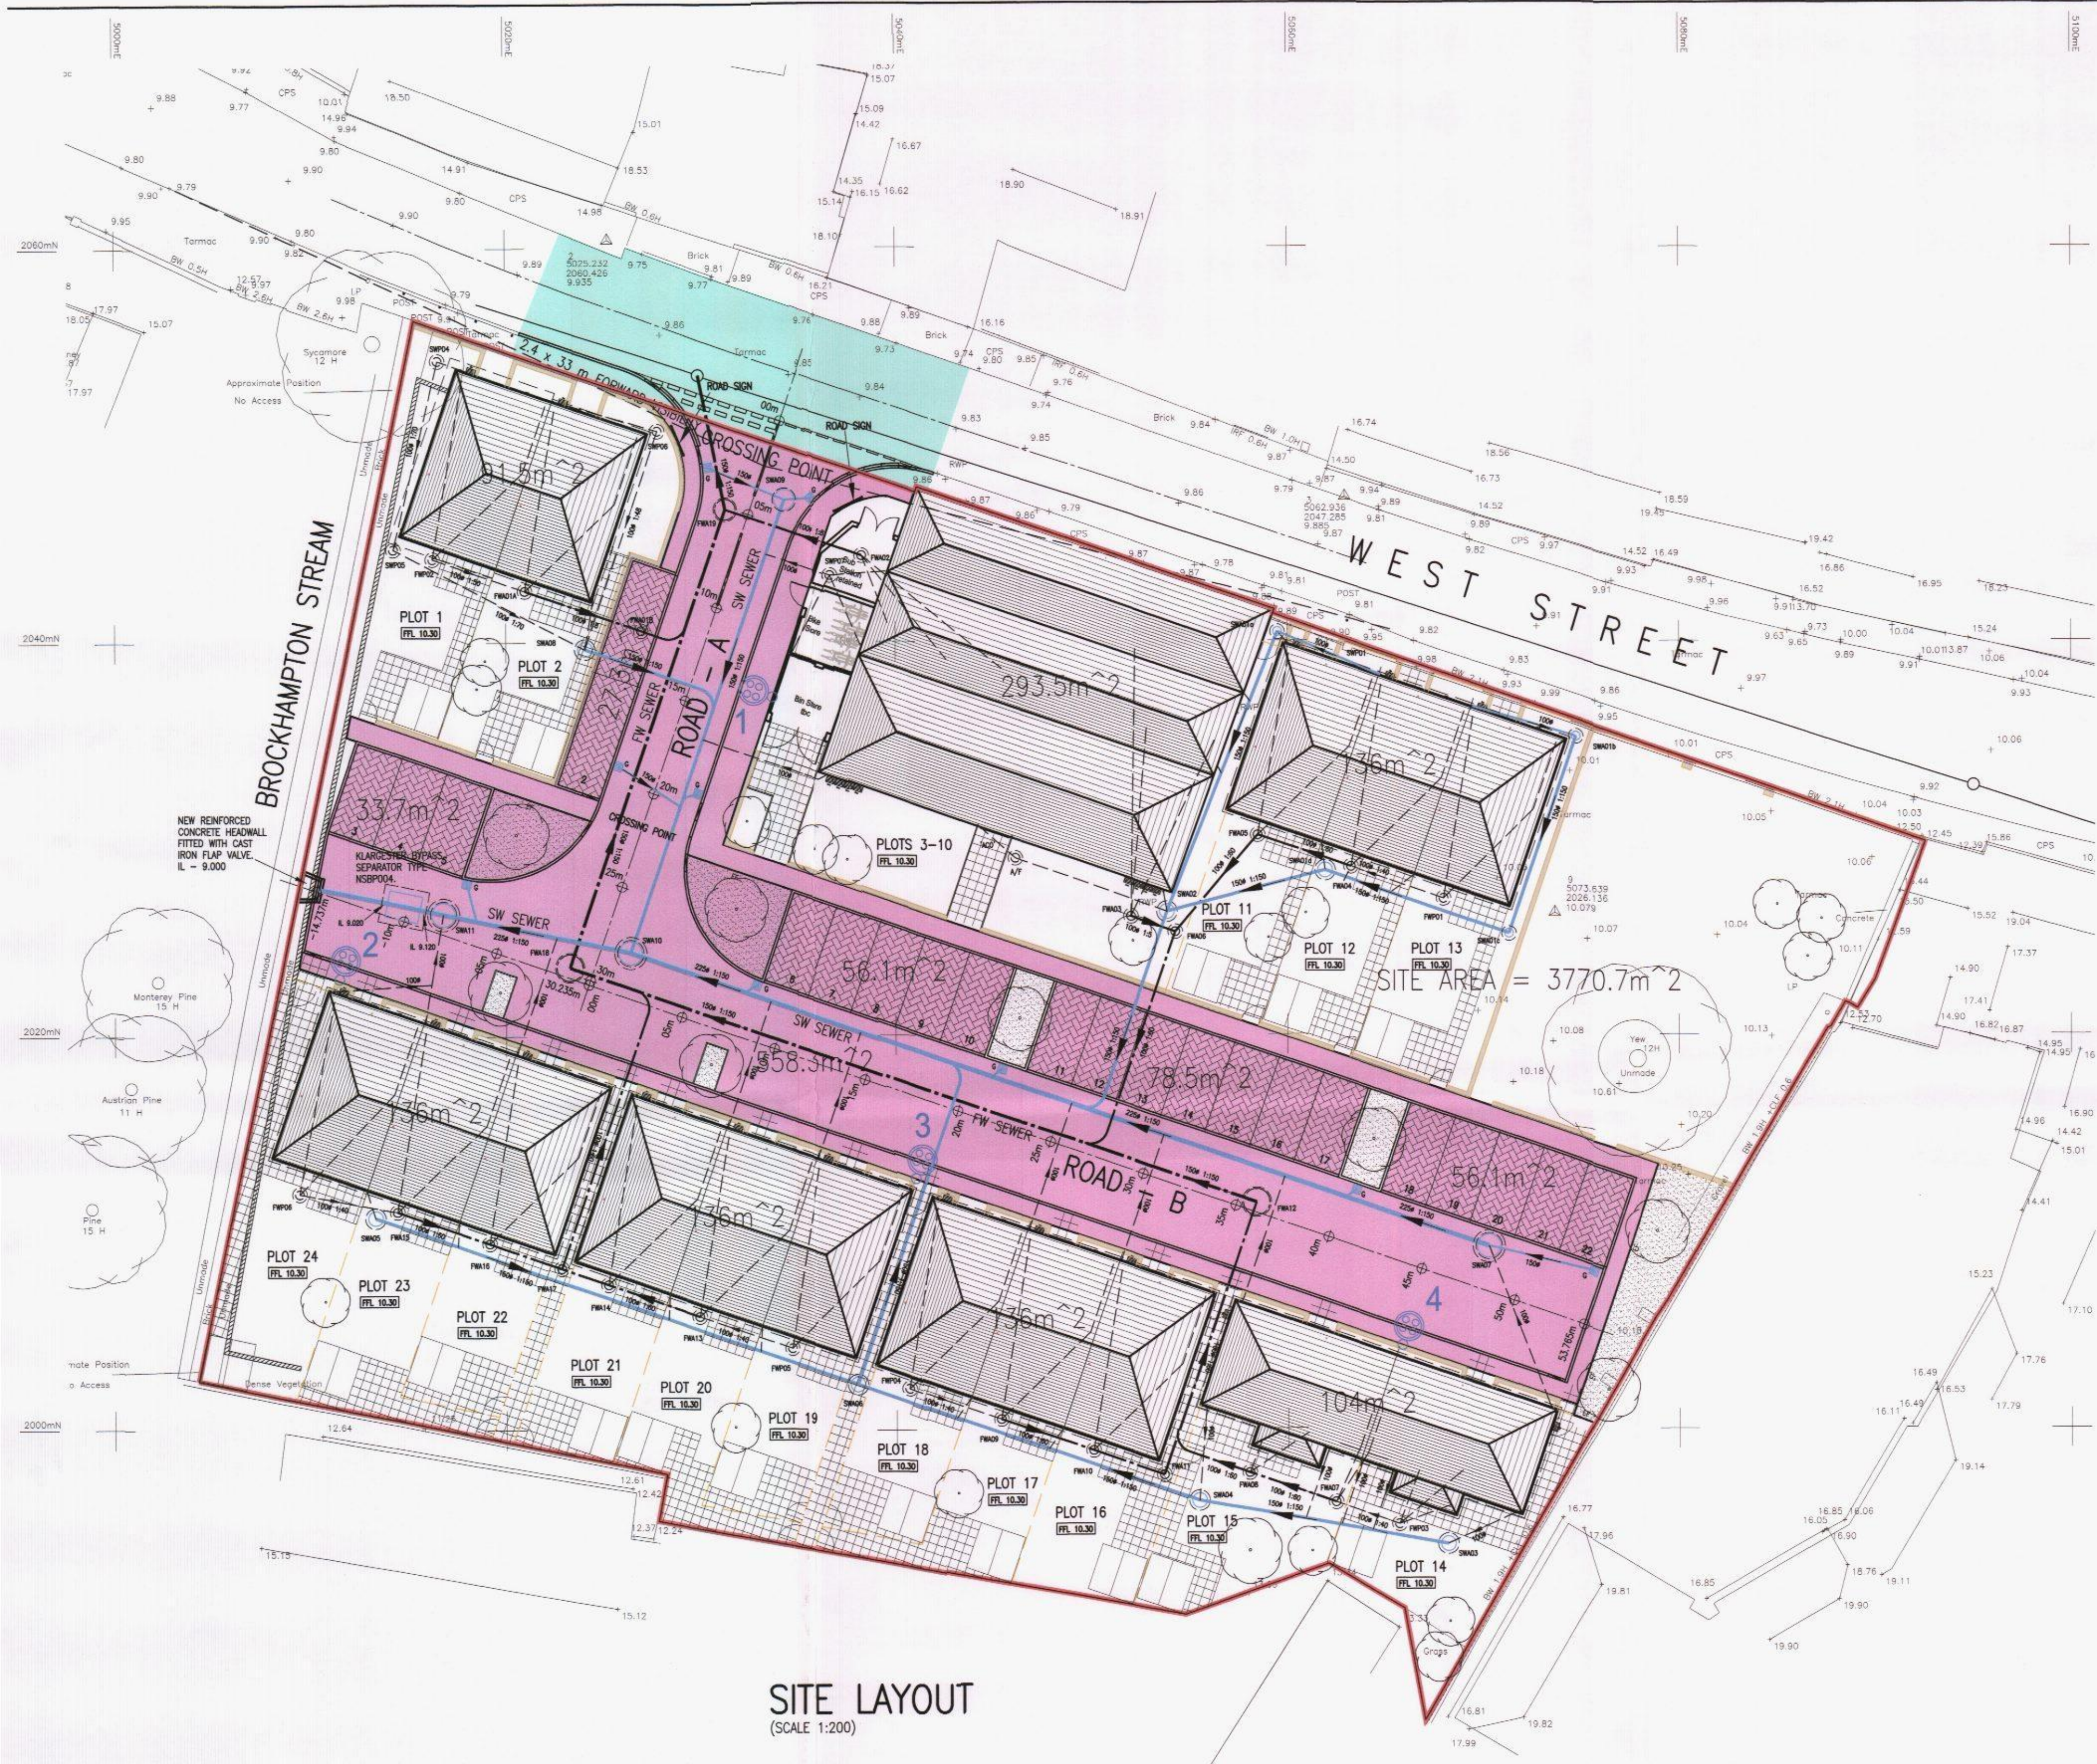

SITE LAYOUT
(SCALE 1:200)

STREETLIGHTING KEY:

PROPOSED 6 METRE COLUMN FITTED WITH POST TOP MOUNTED LUMINAIRE WITH 5 DEGREE TILT. LUMINAIRE TO BE PHILIPS WRLT MINI LUMA R5 WITH 12 No. COOL WHITE LEDs PROVIDING NO LESS THAN 1.4klm. LUMINAIRE TO BE FITTED WITH ELECTRONIC DIMMABLE BALLAST COMPATIBLE WITH MAYFLOWER CMS VIA DALI PROTOCOL. LUMINAIRE IS TO BE CONTROLLED VIA A MAYFLOWER EXTERNAL NODE. COLUMN TO BE PAINTED BS12B21 (GREEN)

STREETLIGHTING NOTES:


- DO NOT SCALE FROM DRAWING.
- ALL STREET LIGHTING EQUIPMENT AND WORKS TO BE CARRIED OUT IN ACCORDANCE WITH CURRENT HAMPSHIRE COUNTY COUNCIL SPECIFICATION.
- CONTRACTOR TO CONFIRM POSITION OF STATUTORY UNDERTAKERS PLANT BEFORE COMMENCEMENT OF THE WORKS.
- DURING WORKS ALL TRAFFIC MANAGEMENT TO BE IN ACCORDANCE WITH CHAPTER 8 OF THE TRAFFICS SIGNS MANUAL.
- LIGHTING COLUMNS TO BE FED BY DNO SUPPLY.
- EACH LUMINAIRE TO BE FITTED WITH MAYFLOWER COMPLETE LIGHTING CONTROL SIX PIN NEMA SOCKET.
- MAINTENANCE NUMBERS TO BE CONFIRMED BY HCC.
- ONE MAYFLOWER COMPLETE LIGHTING CONTROL DALI SUB-MASTER UNIT TO BE INSTALLED TO CONTROL NODES AND LINK CENTRAL MANAGEMENT SYSTEM. LIAISE WITH MAYFLOWER DIRECTLY TO DETAILS REGARDING THE INSTALLATION OF THE SUB-MASTER I.E. LOCATION, REQUIREMENTS.

STREETLIGHTING COLUMN SETBACKS:

COL. 1 = BACK OF FOOTPATH
COL. 2 = BACK OF FOOTPATH
COL. 3 = BACK OF FOOTPATH
COL. 4 = BACK OF FOOTPATH

Notes

- THIS DRAWING IS COPYRIGHT & MUST NOT BE DISCLOSED TO THIRD PARTIES WITHOUT OUR PERMISSION.
- SCALED DIMENSIONS ARE NOT TO BE USED FOR CONSTRUCTION.
- ALL WORKS TO BE CONSTRUCTED IN ACCORDANCE WITH HCC SPECIFICATION FOR THE CONSTRUCTION AND DRAINAGE OF NEW STREETS.

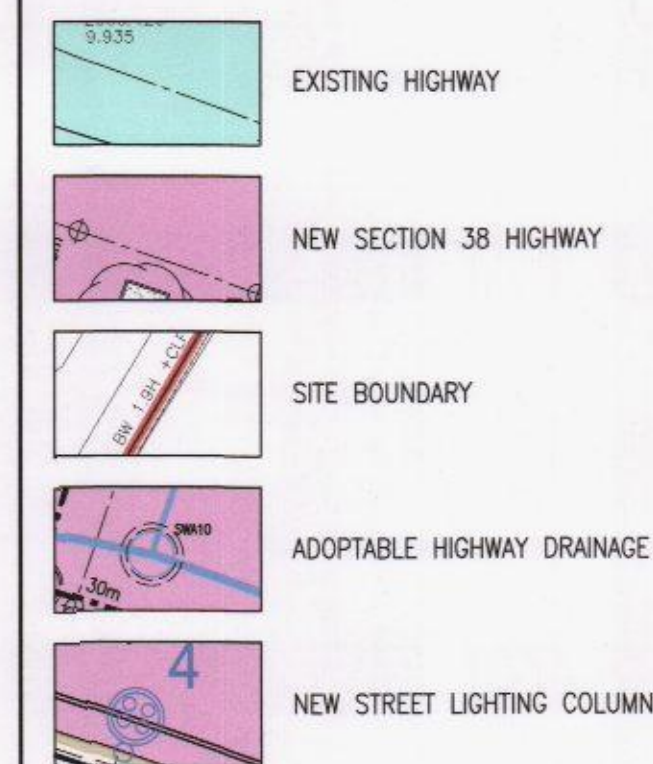

HAVANT BOROUGH COUNCIL
18 JUN 2015
RECEIVED

P1 05.06.15 MRP PRELIMINARY FOR DISCUSSION
rev. date dm description

Project
**PROPOSED REDEVELOPMENT
59-61 WEST STREET
HAVANT PO9 1LA**

SECTION 38 LAYOUT

GENERAL ARRANGEMENT

**PRELIMINARY - NOT TO BE
USED FOR CONSTRUCTION**

RJWatkinson
Consulting Civil and Structural Engineers
12 High Street, Lyndhurst,
Hampshire SO43 7BD
t: 023 8028 3794
e: rjwptrs@rjwatkinson.co.uk
www.rjwatkinson.co.uk

Drawn Date Scale Size
JUN 2015 AS SHOWN A1

Drawing No. Revision
9785-104 P1