


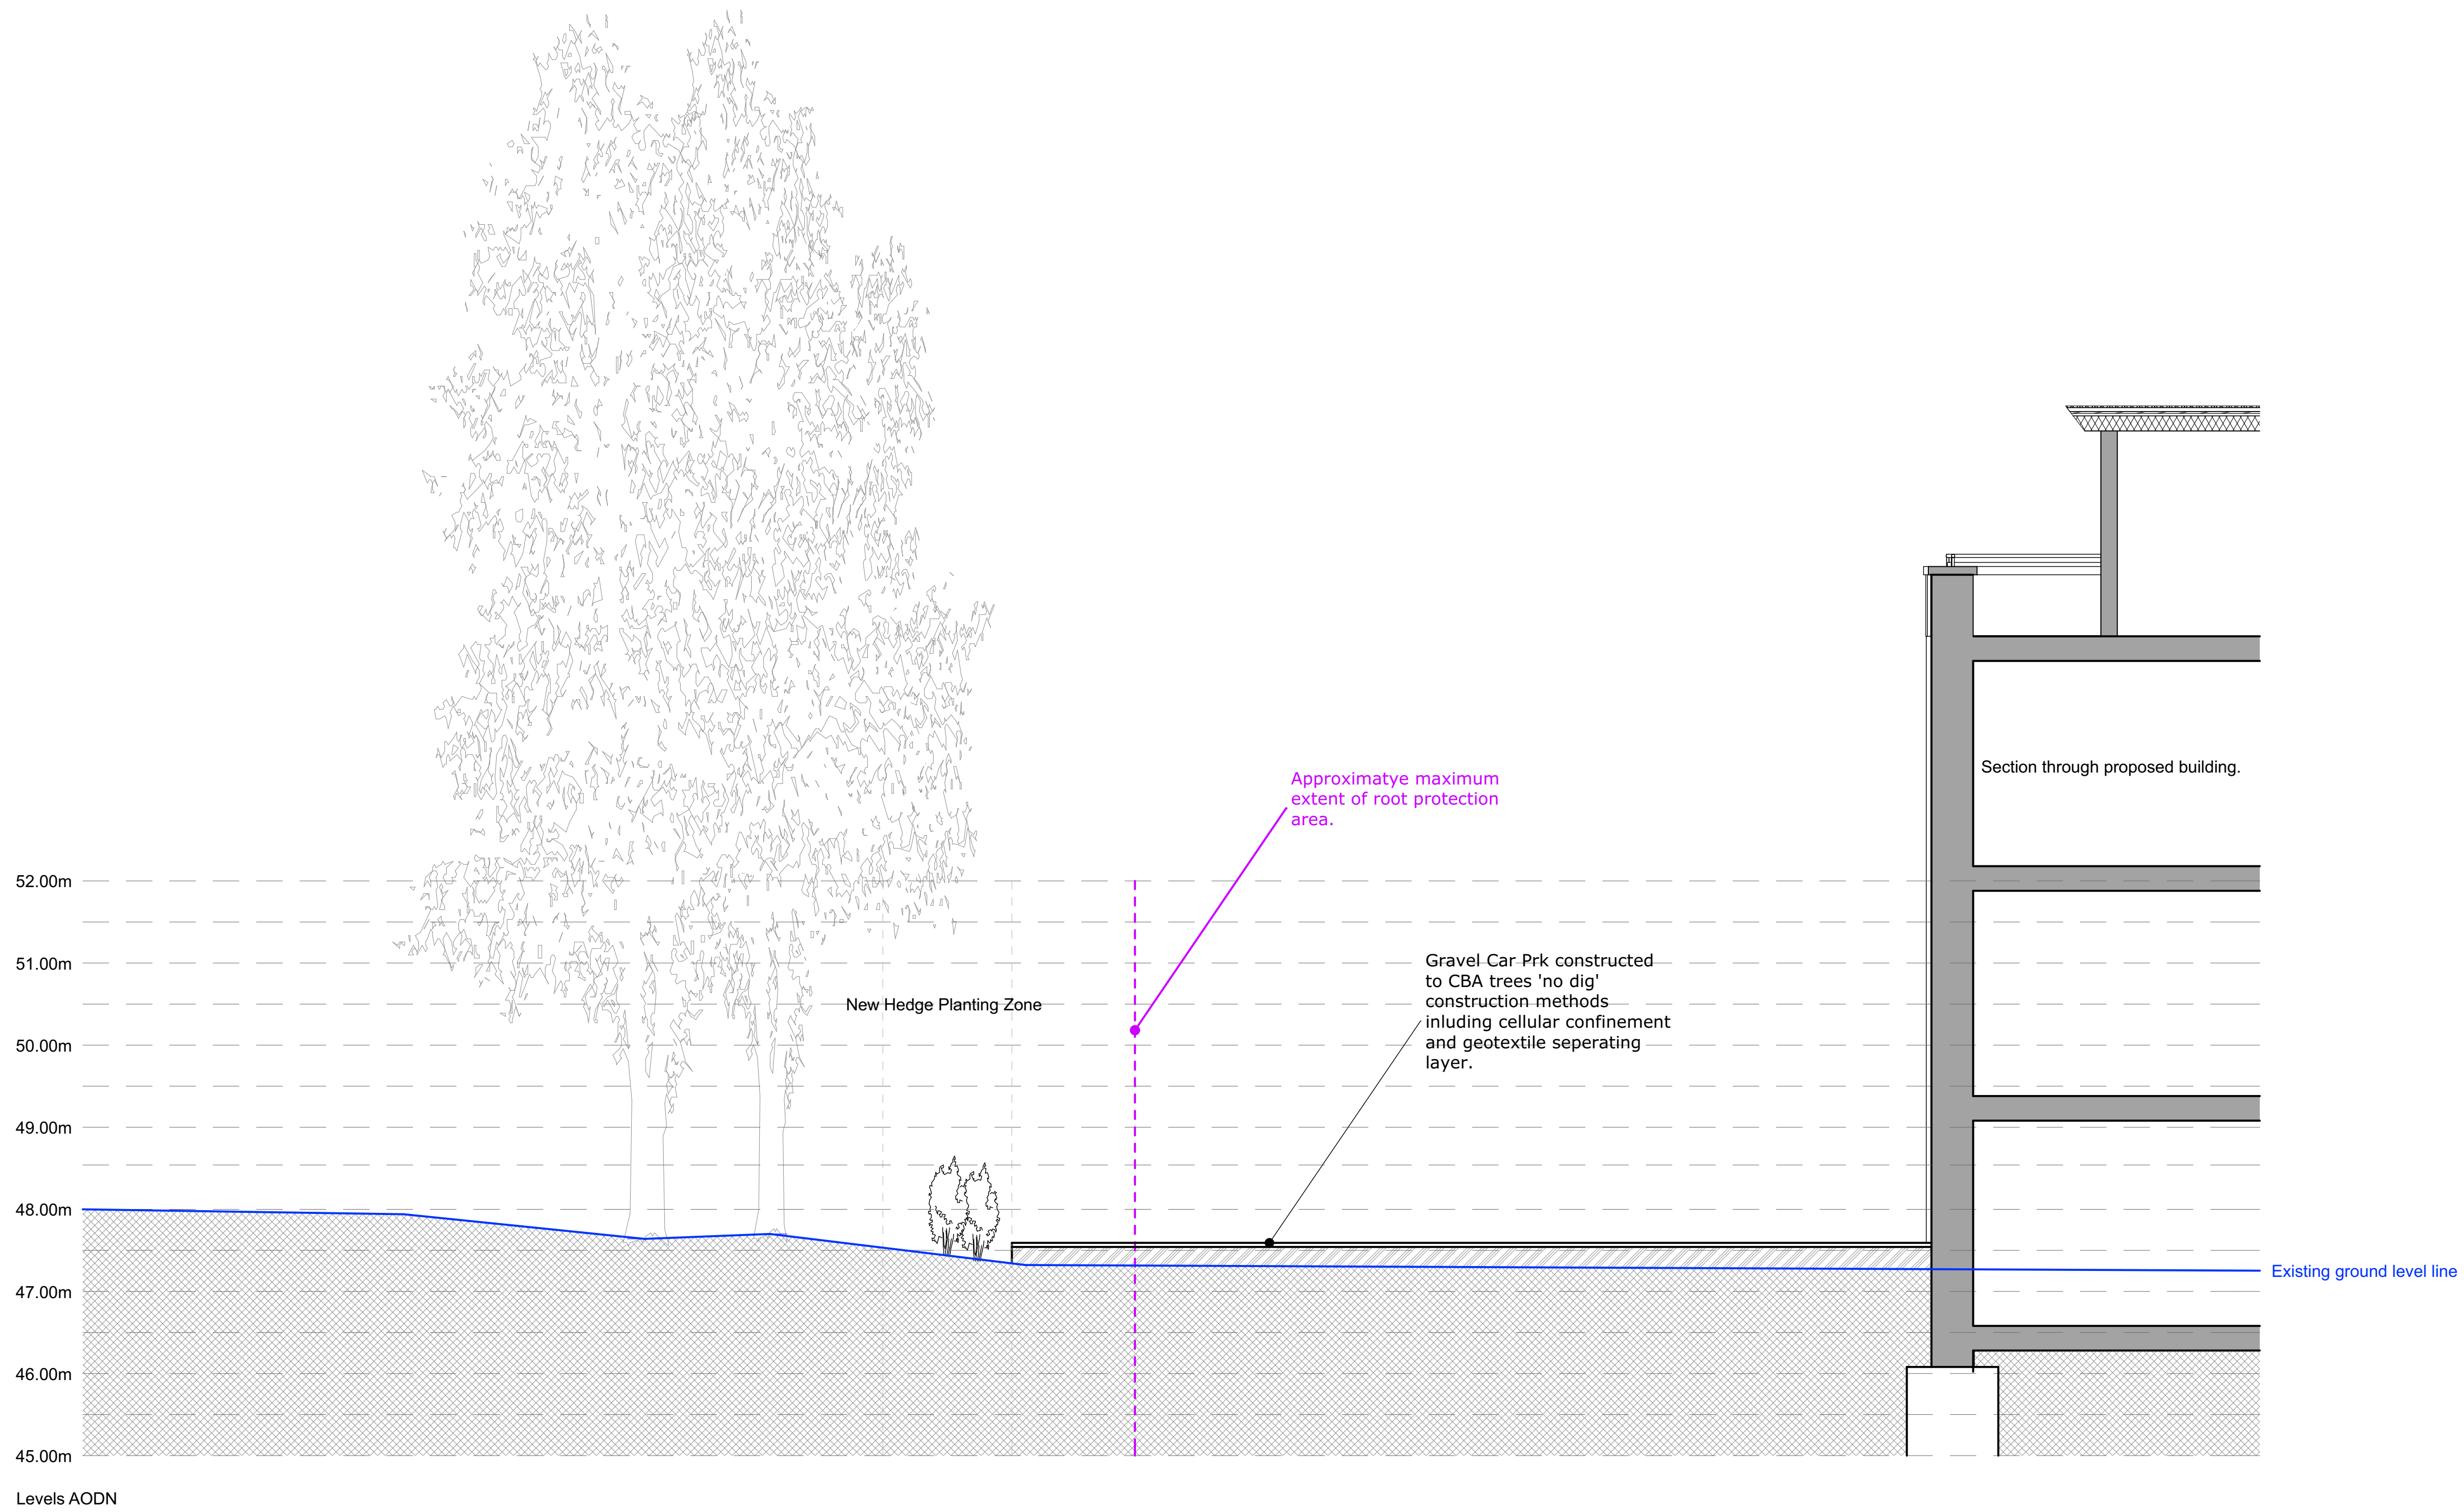

revisions & notes: A 09/04/14 ISSUED FOR CLIENT COMMENTS
B 28/04/14 ISSUED FOR PLANNING
C 26/08/14 AMENDMENTS ADDED. ISSUED FOR PLANNING

SAB
SAB
SAB

project: EXTENSION TO BELMONT
CASTLE
NURSING HOME
PORTSDOWN HILL ROAD
BEDHAMPTON
drawing name: Car Park Section

status: Planning Application
date: April 14
scale: 1/50@A1
drawn: SAB



Project No. 4055 drawing No. 1314 rev B