


PV Site Design - Portsmouth Surgical Equipment - 243kW




44 New Ln, Havant,
Hampshire PO9 2NF

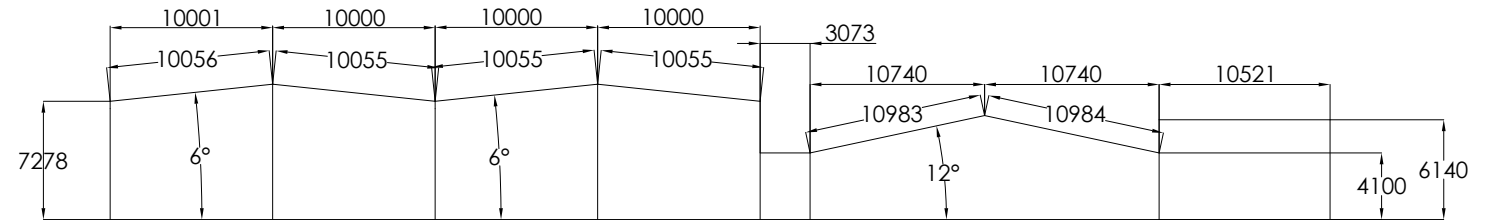

4 Roof Spaces
9 rows x 27 modules = 60.75kW per roof

4 x 60.75 = **243kW Total**

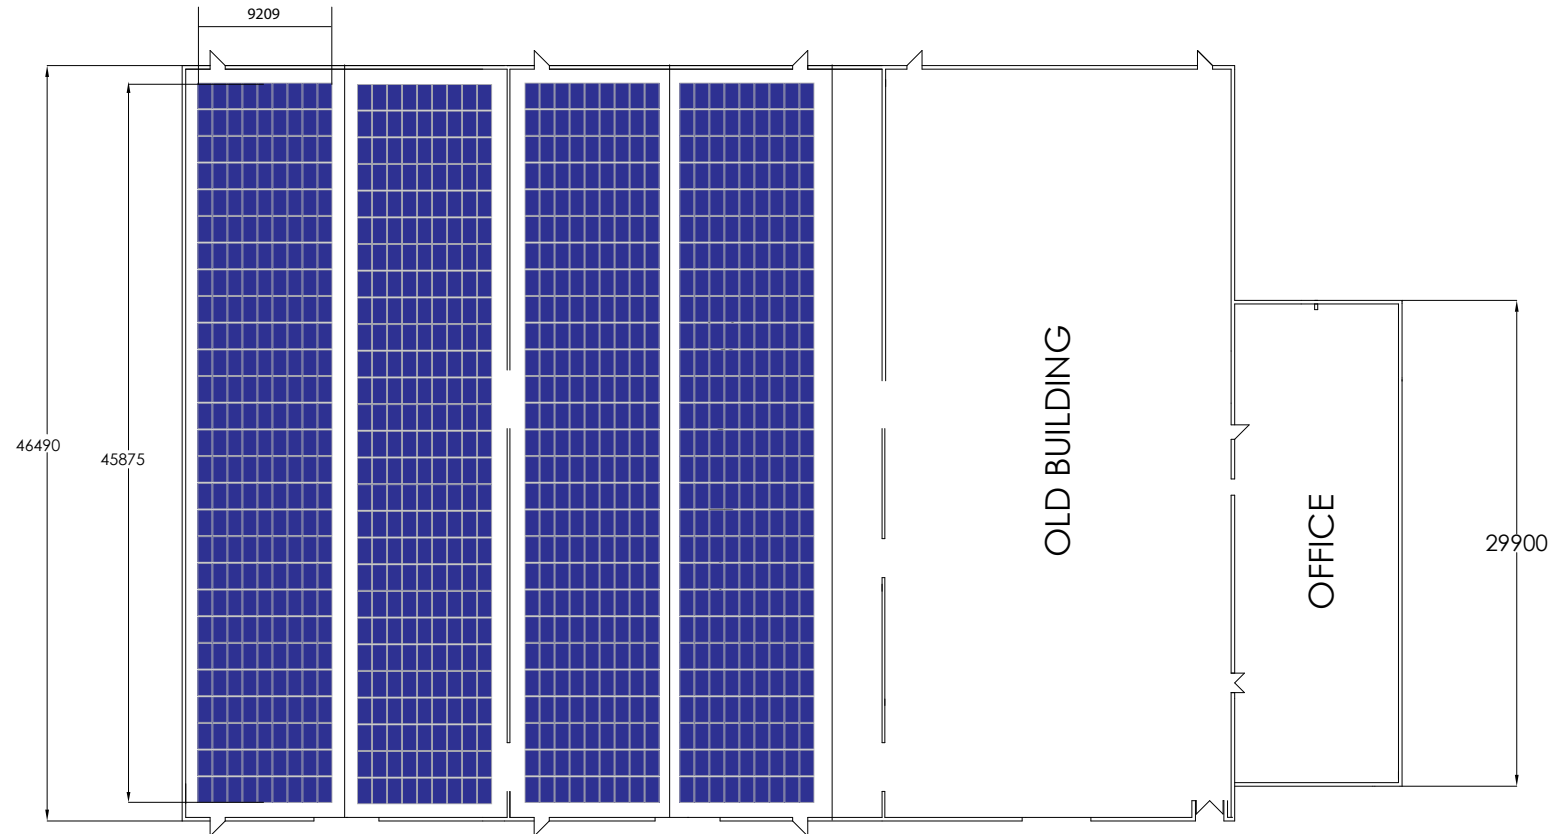

THE GREENER GROUP
COMMERCIAL

Unit 1 Grange Park, Grange Road,
Chester, CH2 2AN

www.thegreenergroup.com