


SUPERSEDED

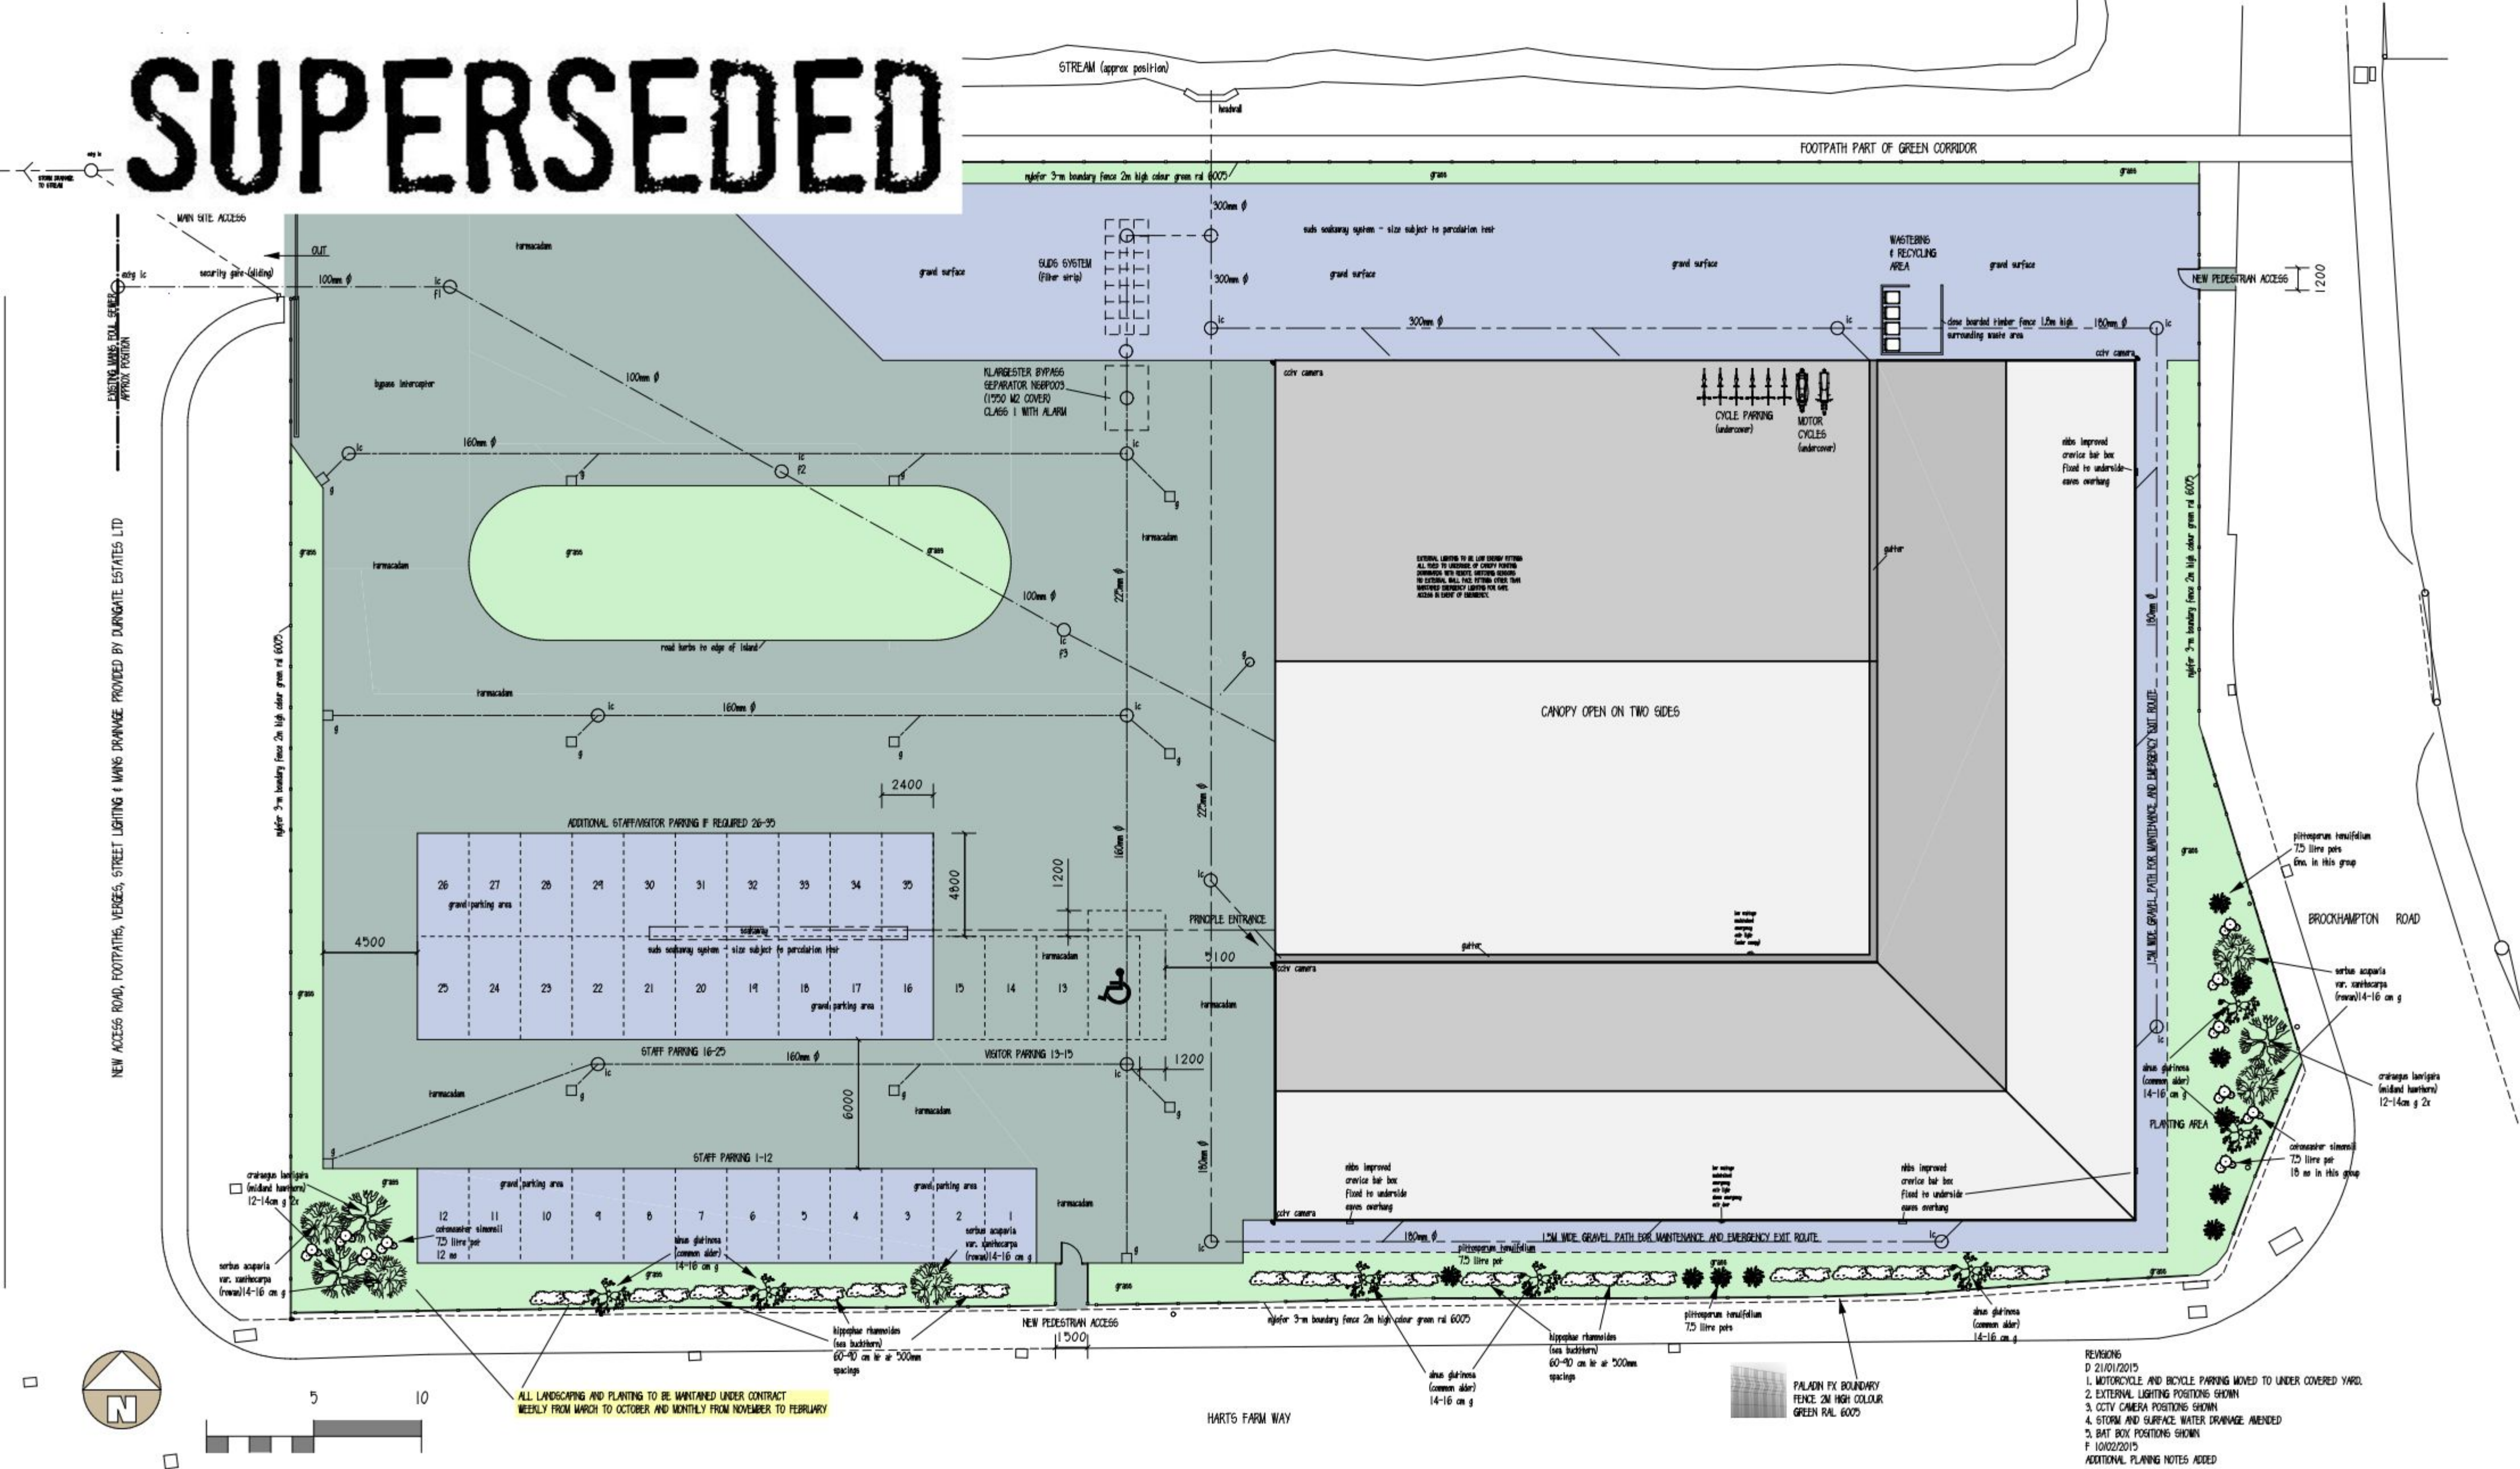

SURFACE AREAS LEGEND

- GRASS / PLANTING AREAS
- GRAVEL HARDSTANDING / PARKING AREAS
- TARMACAM AREAS

PLANTING LEGEND

PLOT 3, HARTS FARM WAY
HAVANT PO9 1HU
PROPOSED NEW BUILDING FOR P & I GENERATORS LTD
BLOCK PLAN 1:200

DATE NOVEMBER 2014

SCALE 1:200

PAPER SIZE A2

DRN BY SP

DRG NO.

989.02F

LEOMINSTER CONSTRUCTION
Building it right for you

LEOMINSTER INDUSTRIAL ESTATE,
SOUTHERN AVENUE,
LEOMINSTER,
HEREFORDSHIRE HR8 0OF
TEL: (01568) 612943 - 612909
FAX: (01568) 612910