


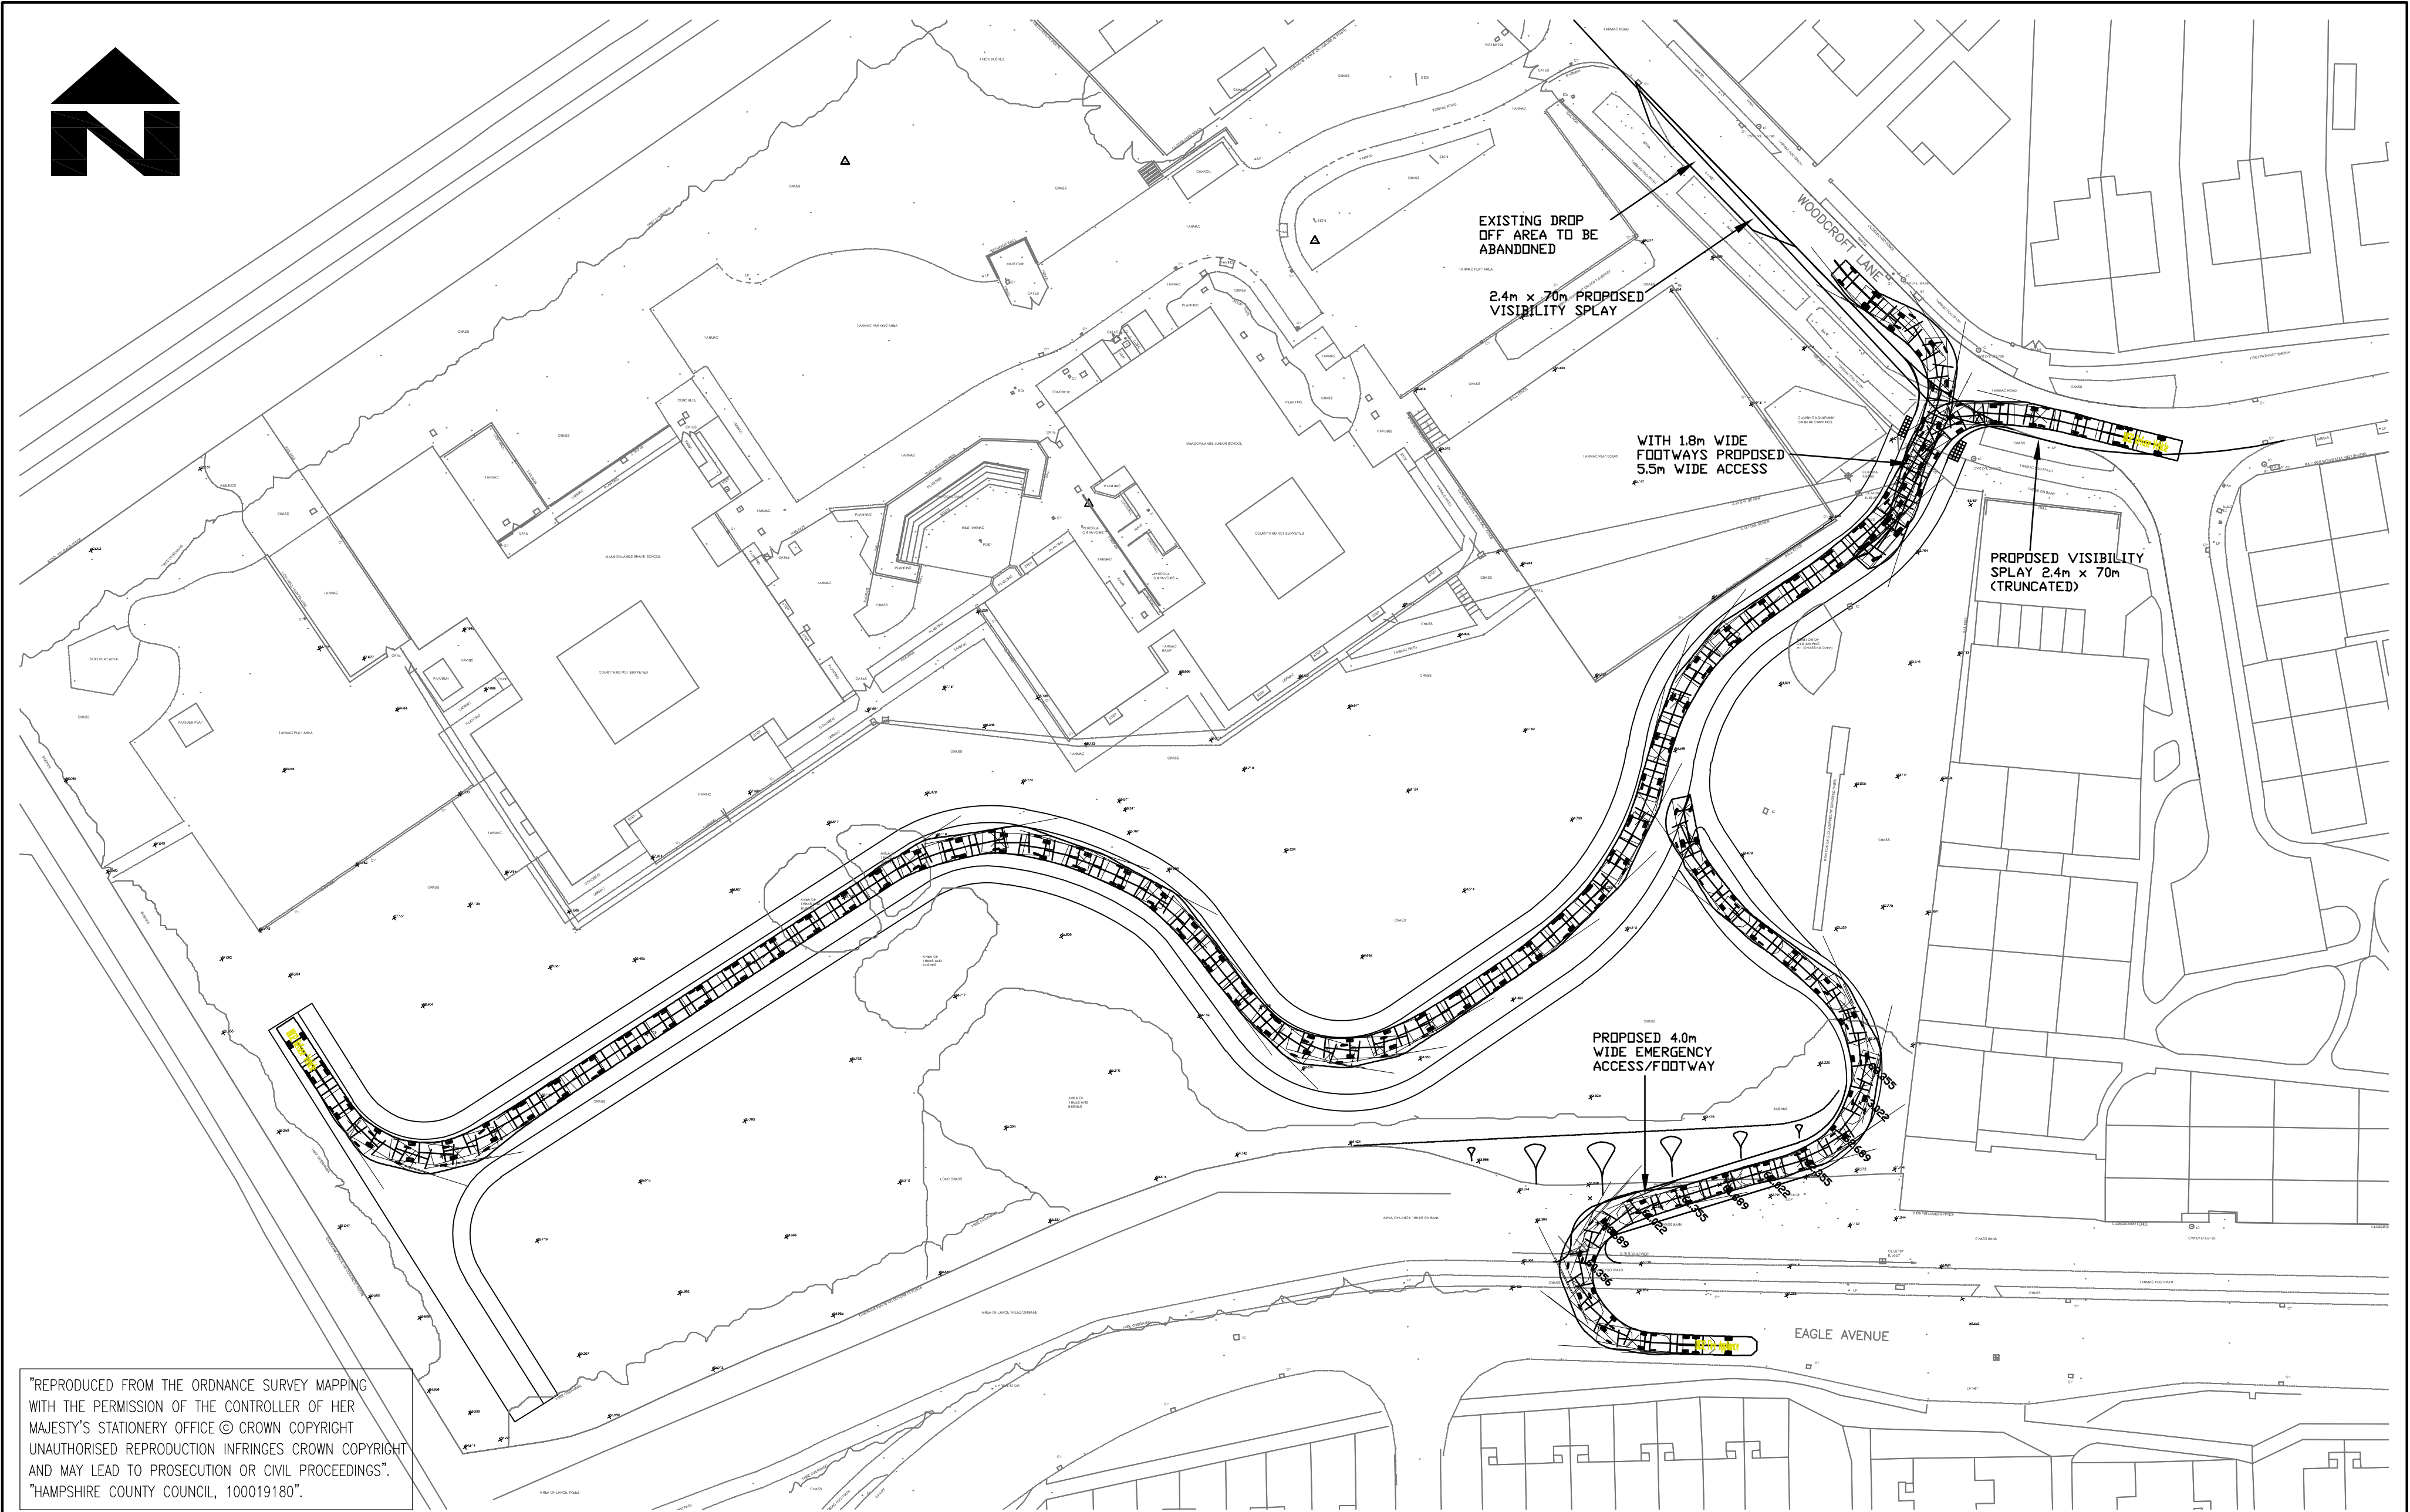

REV.	AMENDMENT	DATE	DRAWN	CHKD APPD


Hampshire
 County Council


Engineering
 CONSULTANCY


 Certificate No. FS 21845

ALISON QUANT BSc MSc MRPtI, DIRECTOR OF ENVIRONMENT, THE CASTLE, WINCHESTER.

DRAWING TITLE	
MEADOWLAND SCHOOL PROPOSED SITE LAYOUT	
HCC CADplot: 16.Dec.2008 at 10:36am	
DRG No.	REV SUFFIX
502728/SK2	P