
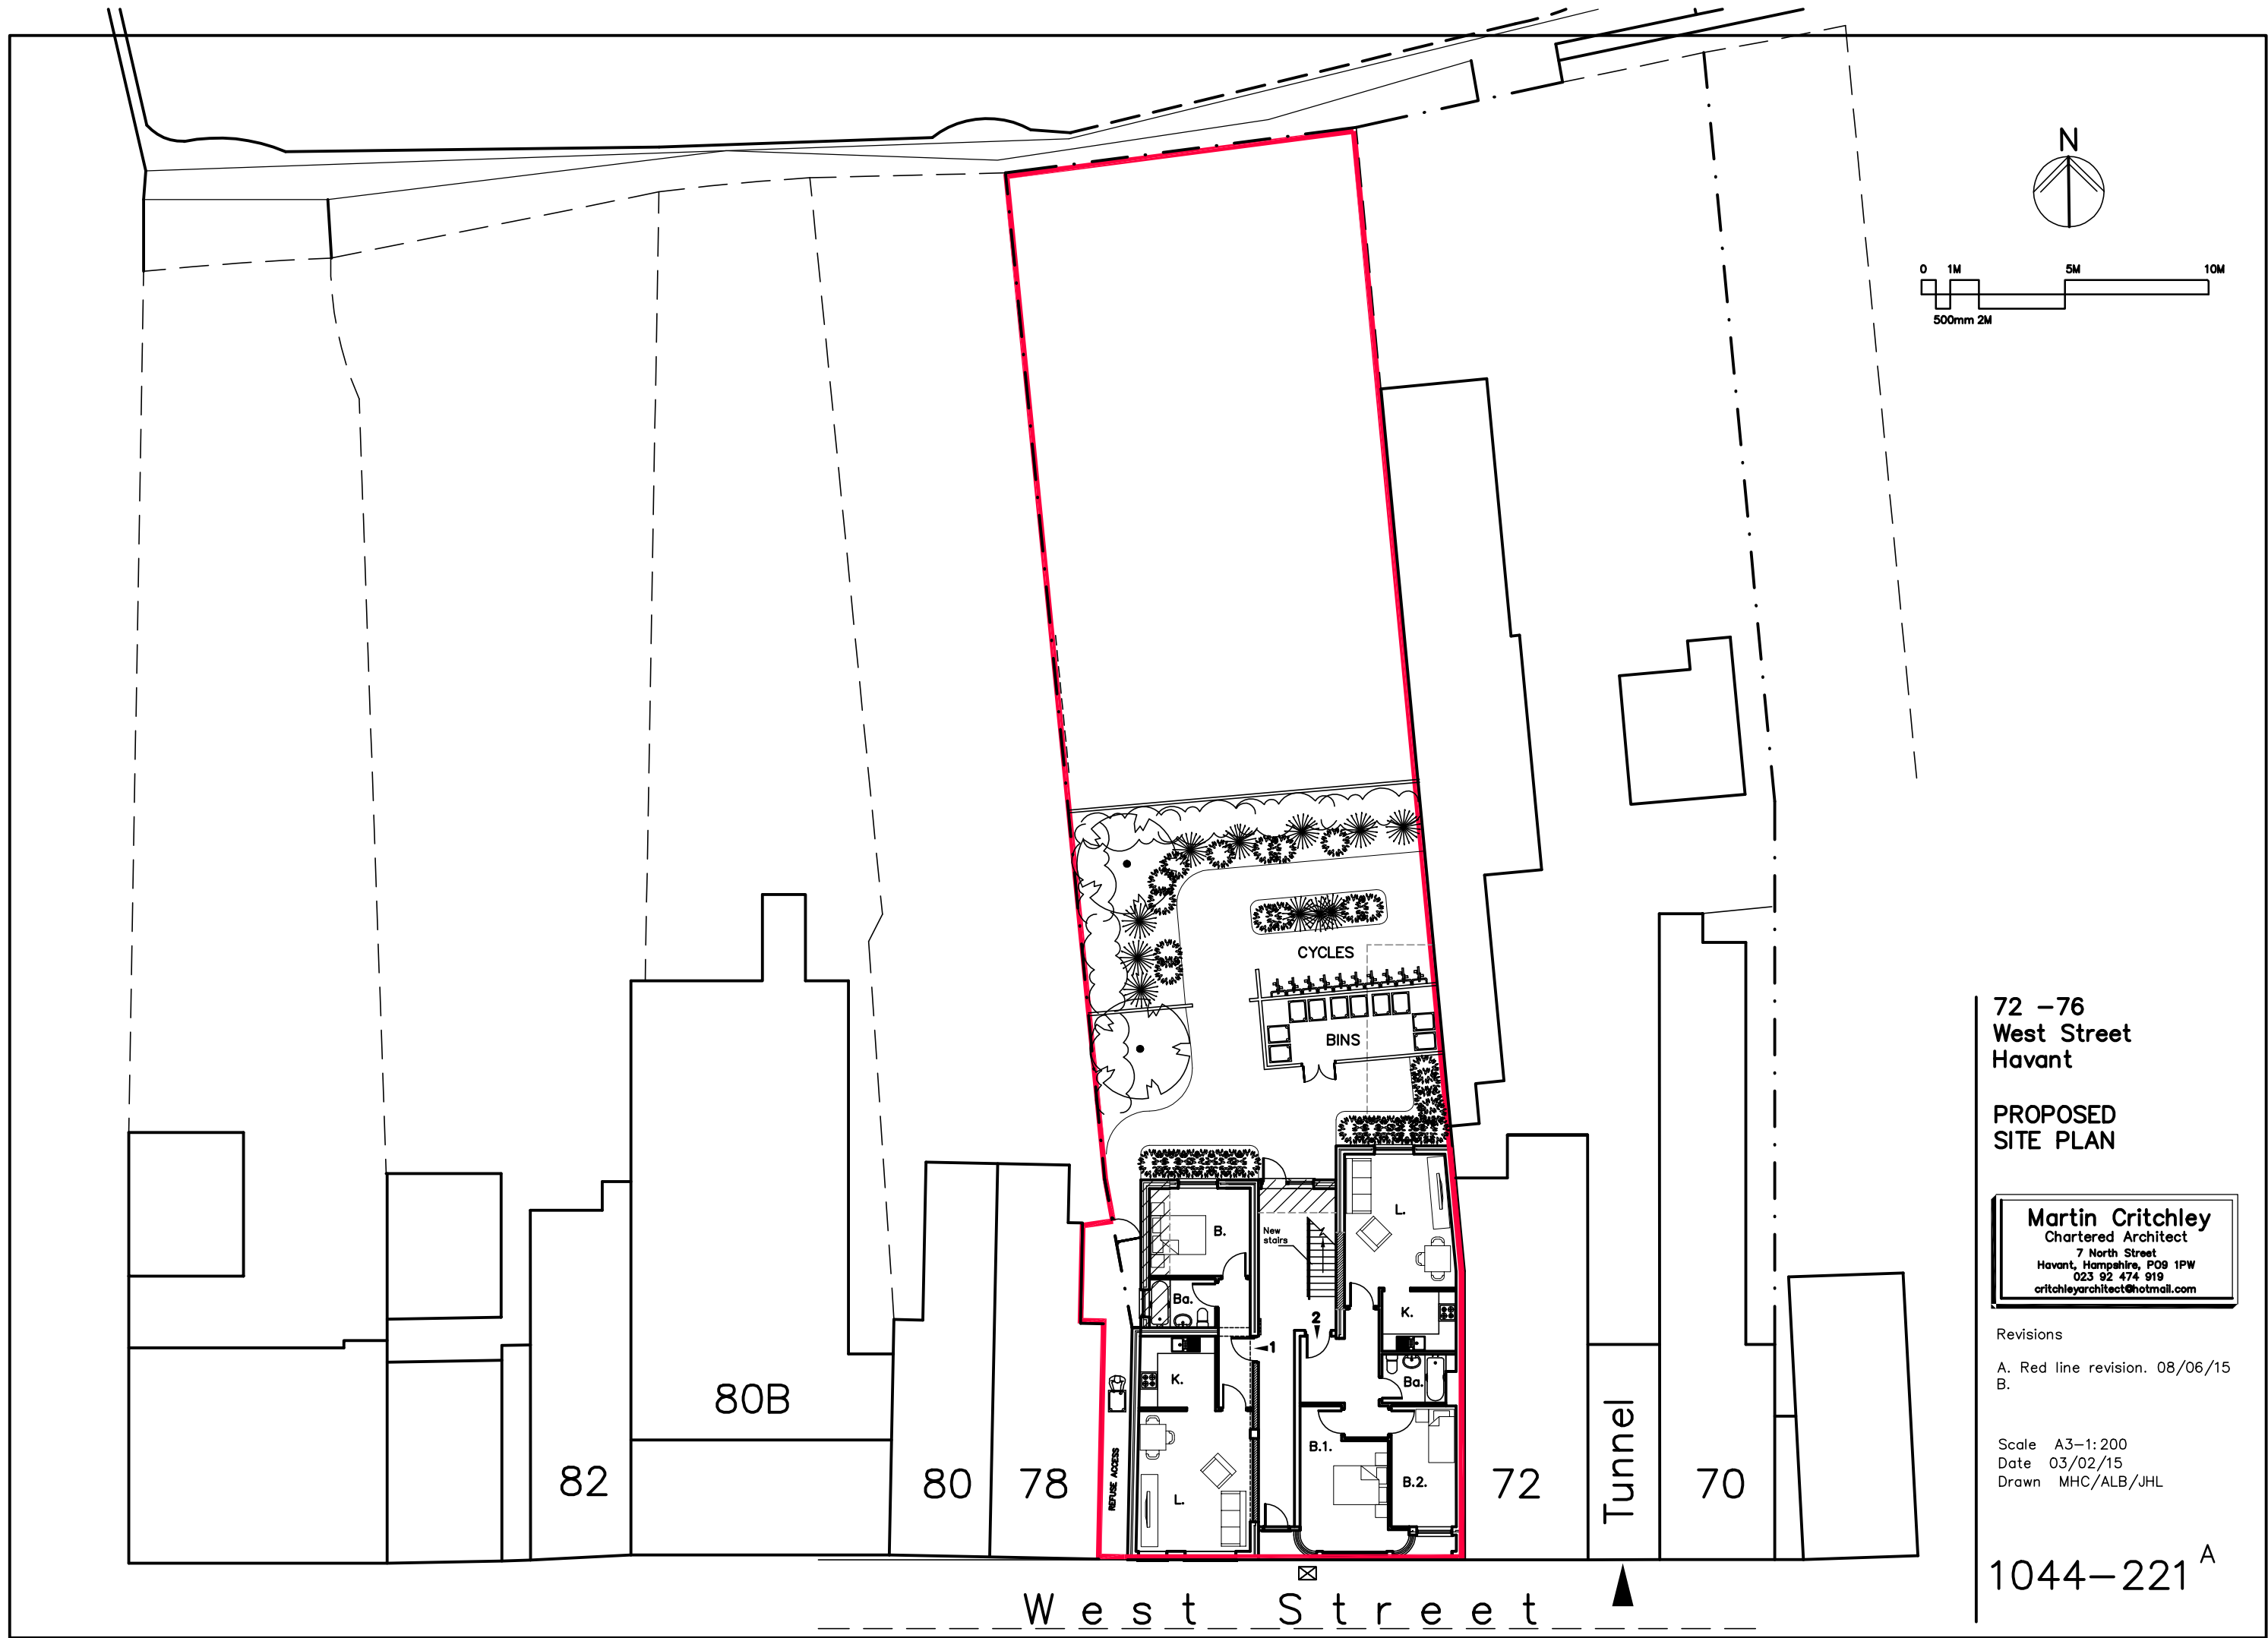


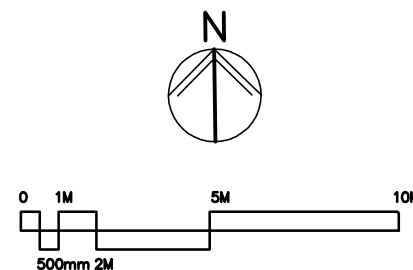

72 -76
West Street
Havant

PROPOSED
SITE PLAN

Martin Critchley
Chartered Architect
7 North Street
Havant, Hampshire, PO9 1PW
023 92 474 919
critchleyarchitect@hotmail.com

Revisions
A. Red line revision. 08/06/15
B.

Scale A3-1:200
Date 03/02/15
Drawn MHC/ALB/JHL

1044-221^A