


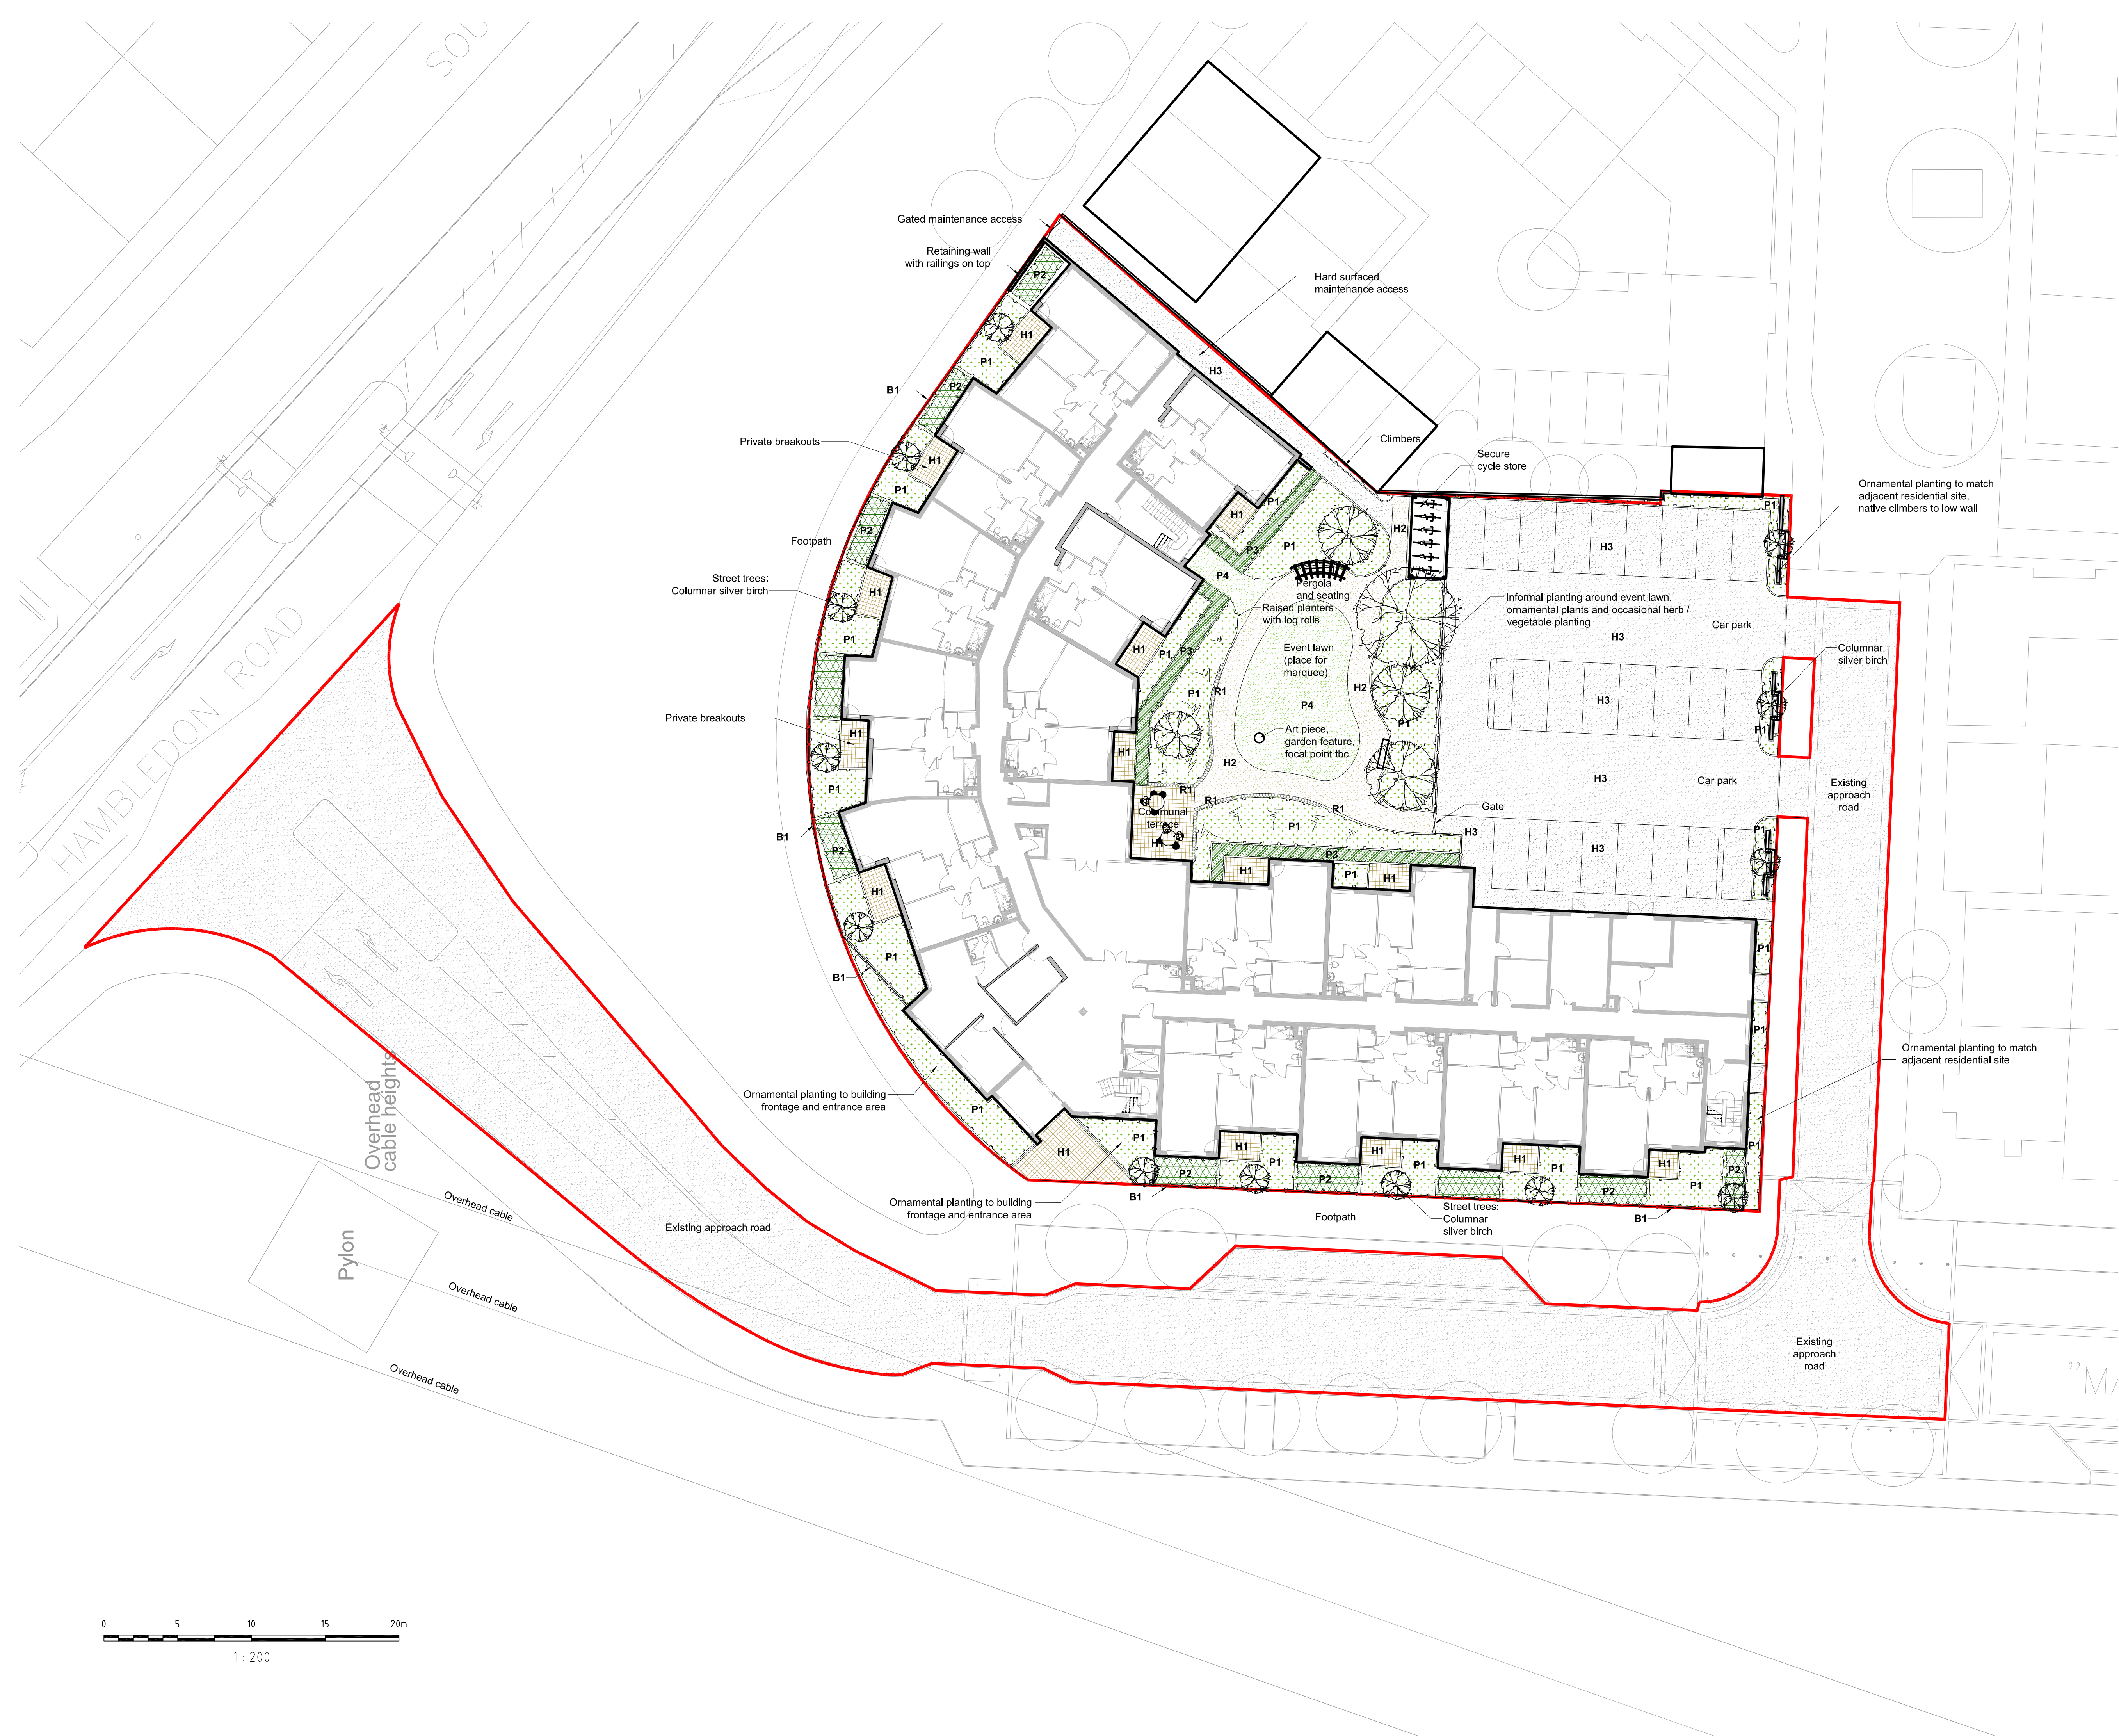

© This drawing and the building works depicted are the copyright of the influence.co.uk and may not be reproduced except with written consent. Figured dimensions only are to be taken from this drawing. All contractors must visit the site and be responsible for taking and checking all dimensions relative to their work. Influence.co.uk are to be advised of any variation between drawings and site conditions.

Do not scale off drawings.
All dimensions to be checked on site.

Revision	Drawn	Comments	Date
A	SL	Updated building facade	10/11/14

KEY

- Application site boundary
- Proposed trees
- Proposed amenity planting, ornamental planting with herbs and vegetables
- Proposed boundary hedgerow
- Proposed low formal hedge (Lonicera)
- Proposed amenity lawn
- Proposed slab paving, natural / buff colour concrete slab
- Proposed resin bound footpath, natural finish
- Proposed tarmac surface
- Proposed fence line: 1.2 m high railings to match boundary treatment of the adjacent residential development
- Brick wall boundary (existing residential site)
- Log rolls to create raised planting beds

STATUS FOR PLANNING

influence®

Midlands Office
Healy's Wharf
Huddleston's Wharf
Millgate, Newark
Notts NG24 4UL
+44 (0)1636 702152

London Office
Juxon House
100 St Paul's Churchyard
London EC4M 8BU
+44 (0)20 3102 7770

Southern Office
Furzehall Farm
Wickham Road
Foreham, Hampshire
PO16 7JH
+44 (0)1329 550145

info@influence.co.uk
www.influence.co.uk

PROJECT

**Dukes Meadow, Waterlooville
Extra Care Site**

CLIENT

Highwood Group

TITLE

Landscape General Arrangement Plan

SCALE	1:200	DATE	04/08/2014
DRAWN	SL	CHECKED	PD

JOB NO:	DWG NO:	REV NO:	ORIGINAL SIZE
S167	(20)001	A	A1